Clay County, Missouri
Land Survey Document

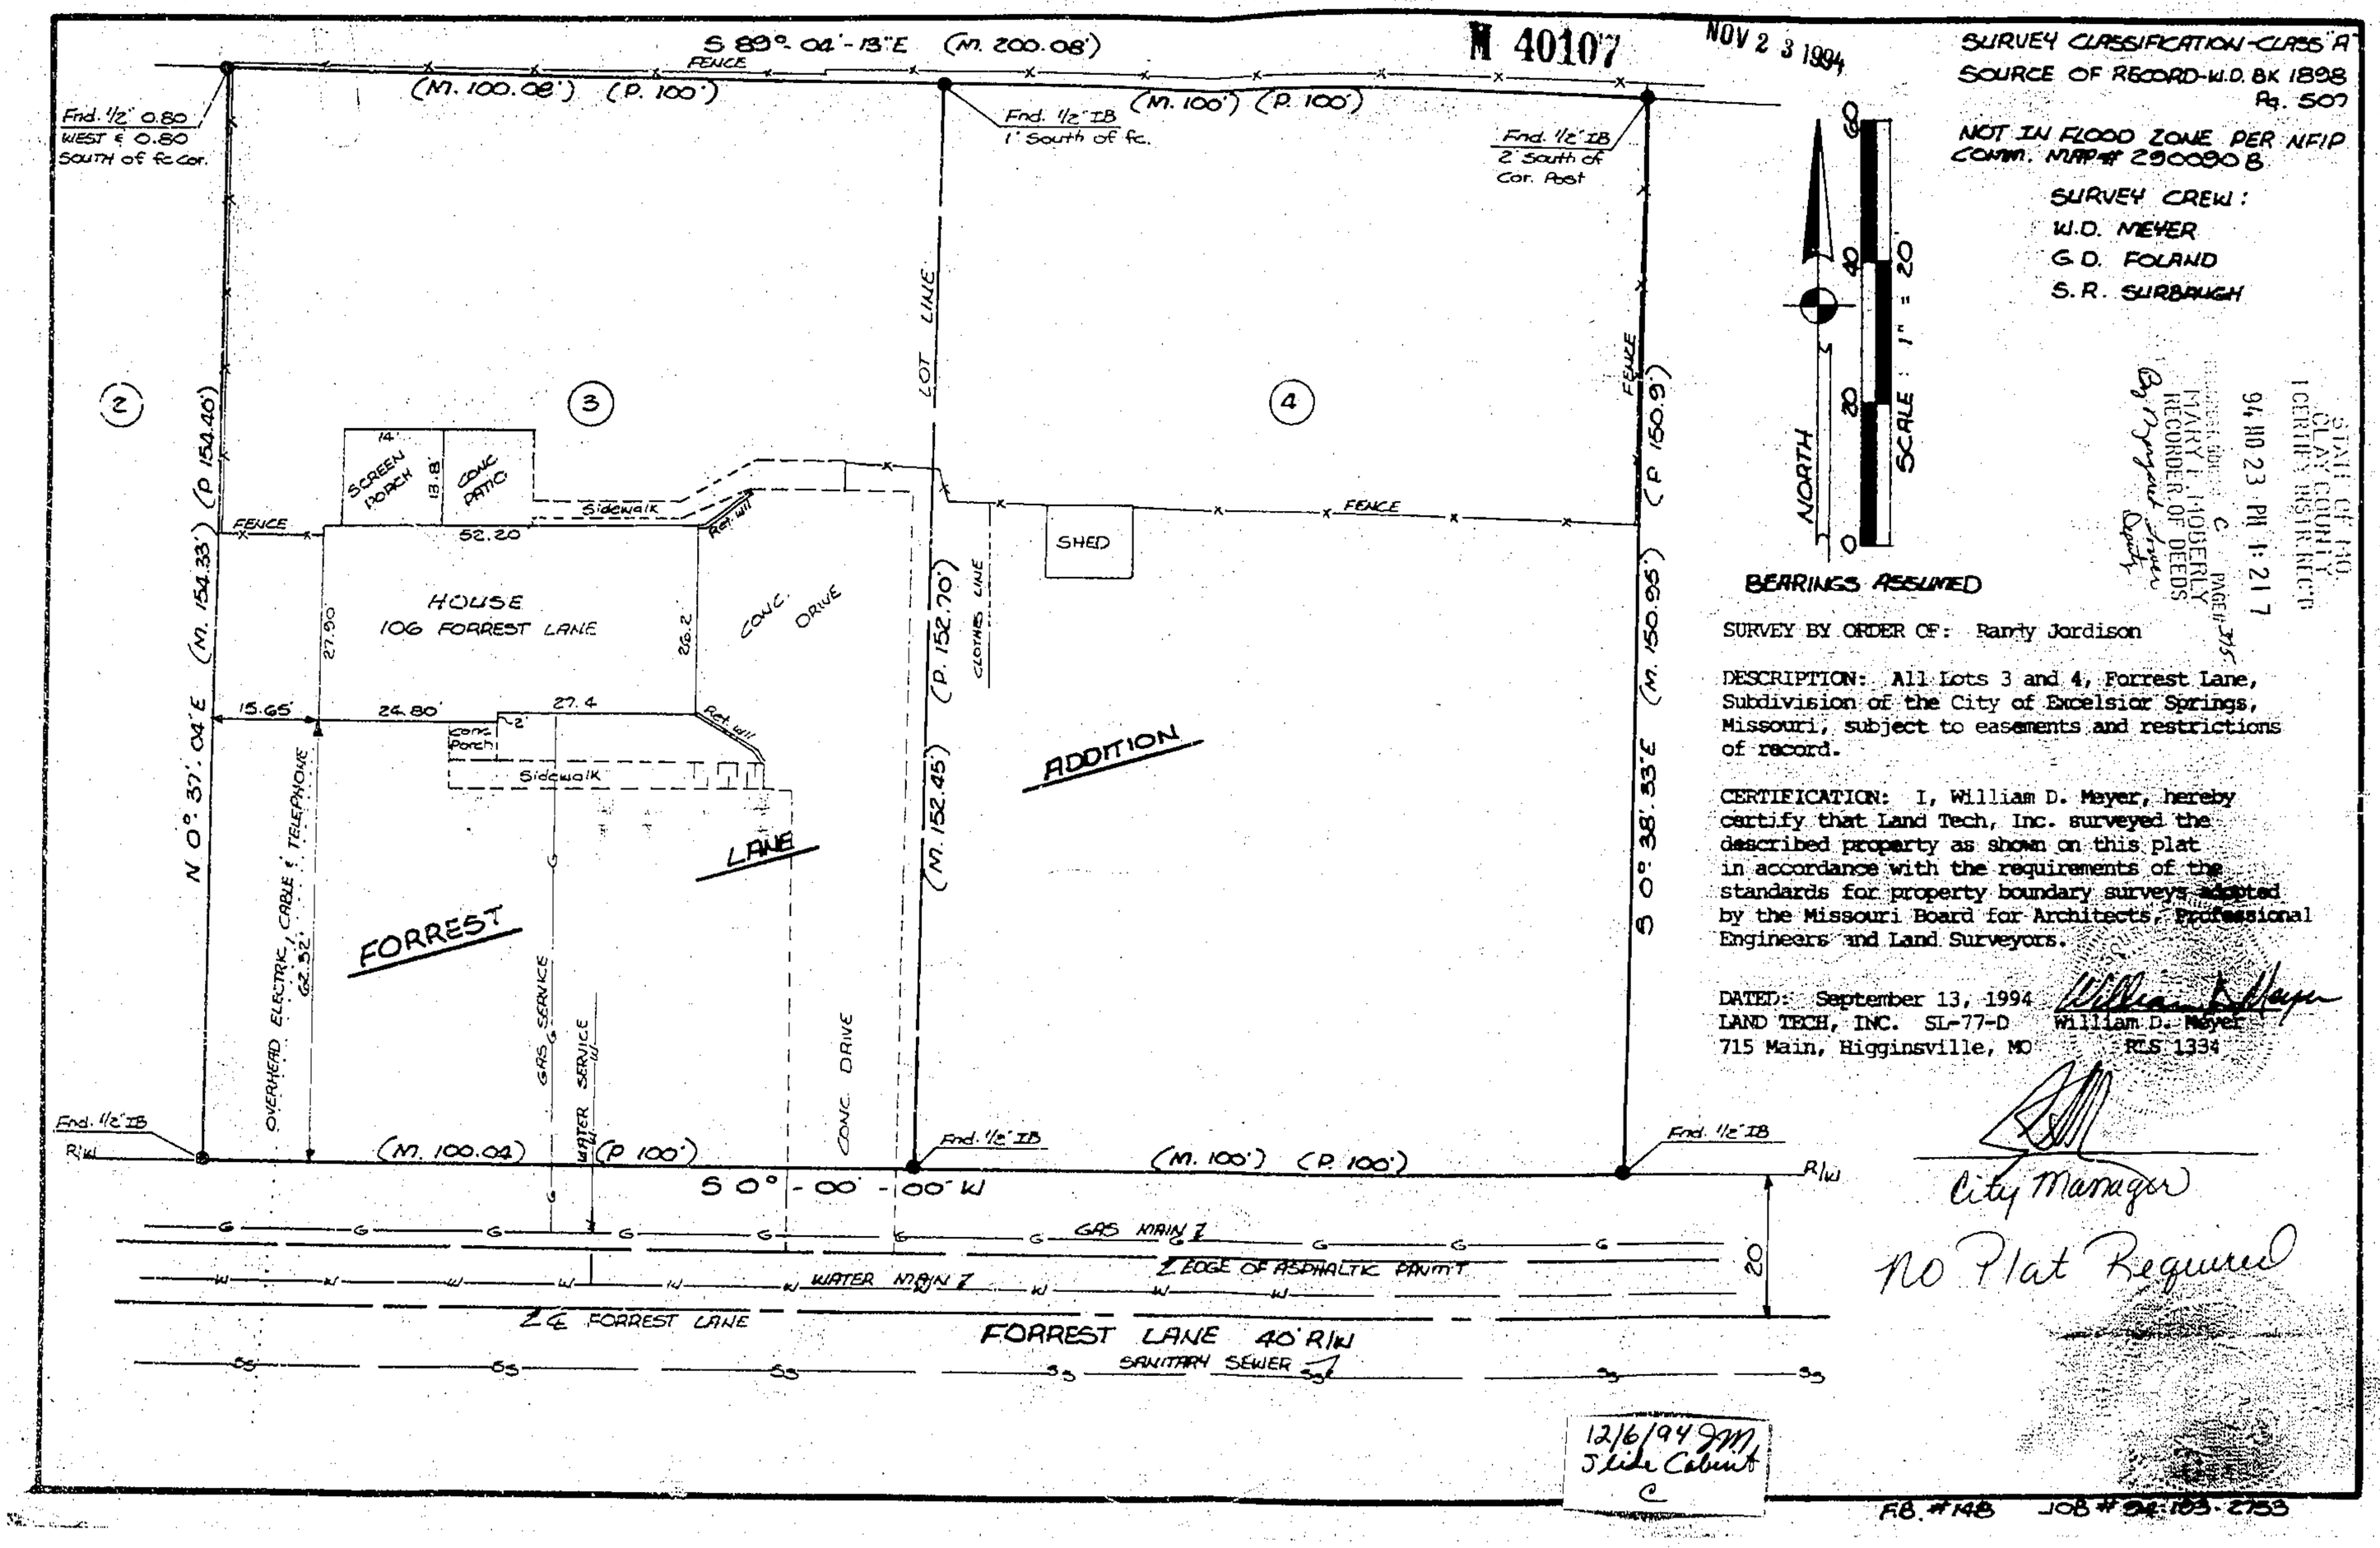

M 40107

NOV 2 3 1994

SURVEY CLASSIFICATION-CLASS "A"
SOURCE OF RECORD-W.D. BK 1898 Pg. 507
NOT IN FLOOD ZONE PER NFIP COMM. MAP# 290090 B

SURVEY CREW:
W.D. MEYER
G.D. FOLAND
S.R. SURBAUGH

STATE OF MO.
CLAY COUNTY
I CERTIFY INSTR. REC'D
94 NO 23 PM 1:21 7
PAGE# 375
MARY F. MOBERLY
RECORDER OF DEEDS
By Margaret Jones Deputy

SURVEY BY ORDER OF: Randy Jordison

DESCRIPTION: All Lots 3 and 4, Forrest Lane, Subdivision of the City of Excelsior Springs, Missouri, subject to easements and restrictions of record.

CERTIFICATION: I, William D. Meyer, hereby certify that Land Tech, Inc. surveyed the described property as shown on this plat in accordance with the requirements of the standards for property boundary surveys adopted by the Missouri Board for Architects, Professional Engineers and Land Surveyors.

DATED: September 13, 1994
LAND TECH, INC. SL-77-D
715 Main, Higginsville, MO

William D. Meyer
William D. Meyer
RLS 1334

City Manager

No Plat Required

12/6/94 JM
Slide Cabinet
C

F.B. #148 JOB # 94-183-2753

http://www.ClayCoGov.com