Clay County, Missouri
Land Survey Document

http://www.ClayCoGov.com

M 43767 DEC 5 5 1994

CERTIFICATE OF SURVEY

SHAFER, KLINE & WARREN, P.A.

SHEET 1 OF 7

BRIARHILL APARTMENT CONDOMINIUM

LEGAL DESCRIPTION:
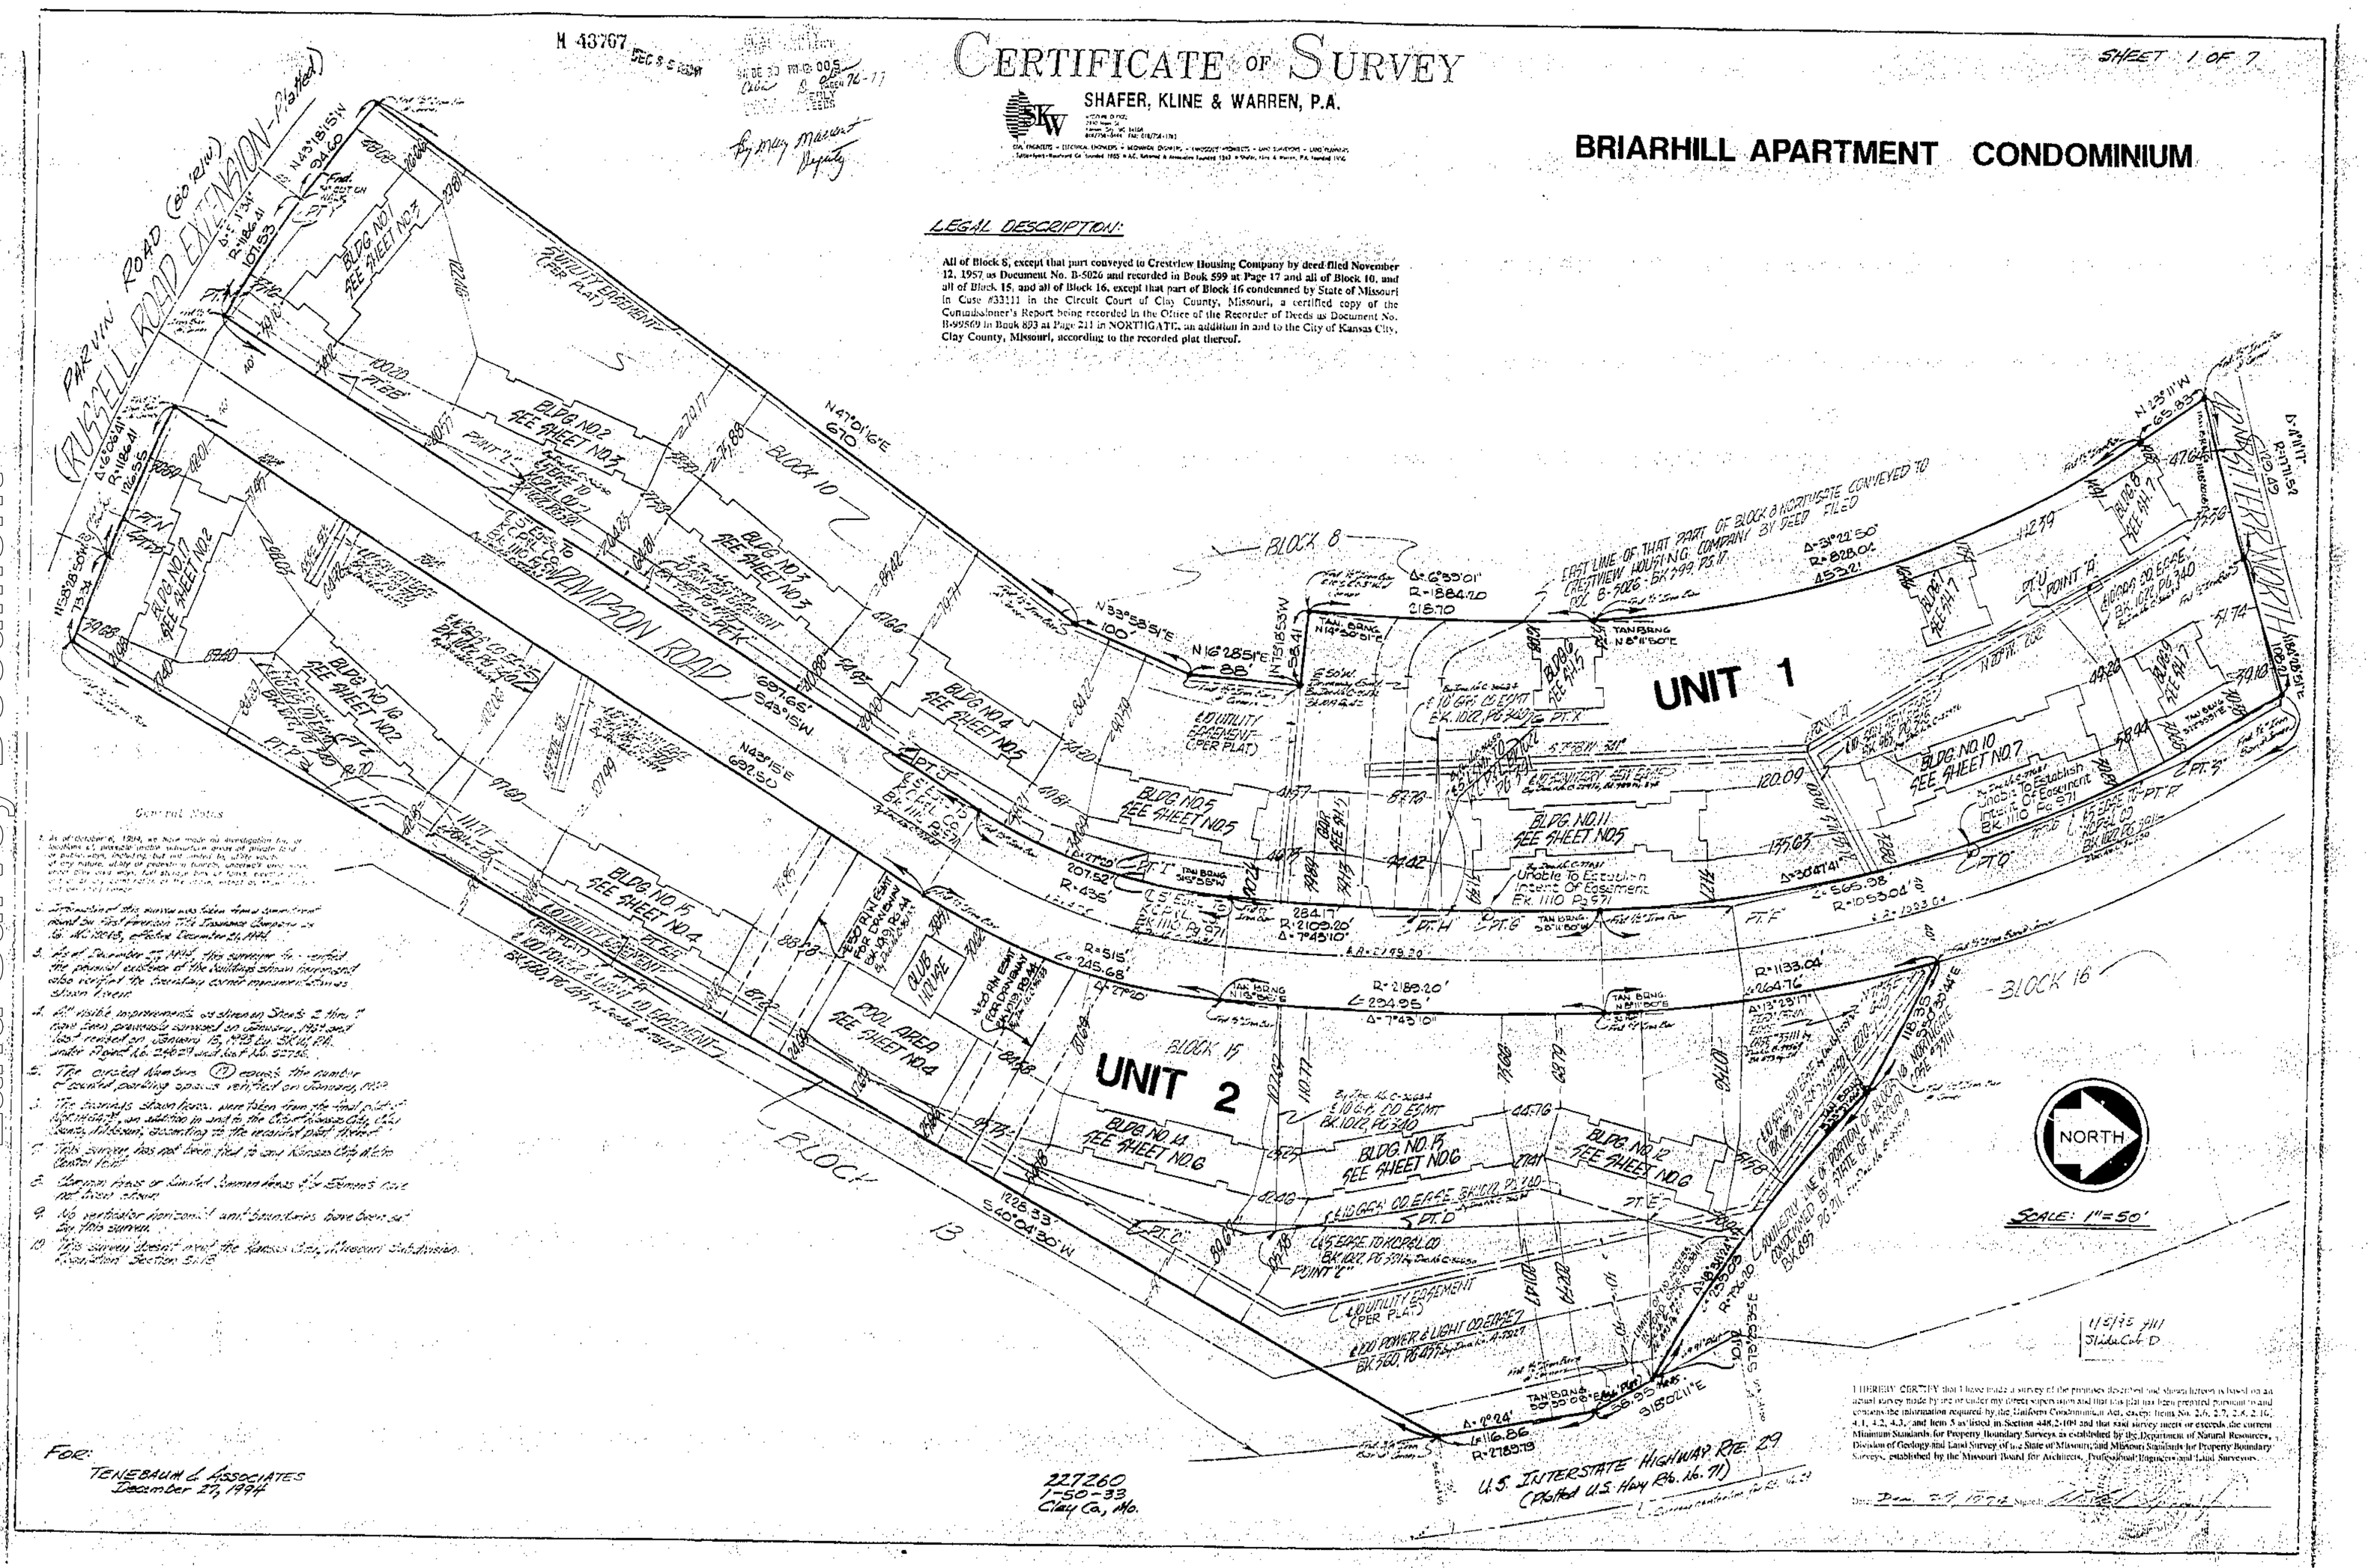
All of Block 8, except that part conveyed to Crestview Housing Company by deed filed November 12, 1957 as Document No. B-5026 and recorded in Book 599 at Page 17 and all of Block 10, and all of Block 15, and all of Block 16, except that part of Block 16 condemned by State of Missouri in Case #33111 in the Circuit Court of Clay County, Missouri, a certified copy of the Commissioner's Report being recorded in the Office of the Recorder of Deeds as Document No. B-90569 in Book 803 at Page 211 in NORTHGATE, an addition in and to the City of Kansas City, Clay County, Missouri, according to the recorded plat thereof.