Clay County, Missouri
Land Survey Document

http://www.claycogov.com

JUN 2 9 1995

H 60646

STATE OF MO.
CLAY COUNTY
RECORDER
95 JN 23 PM 3 21 2
RECORD OF DEEDS
By Margaret Kraus

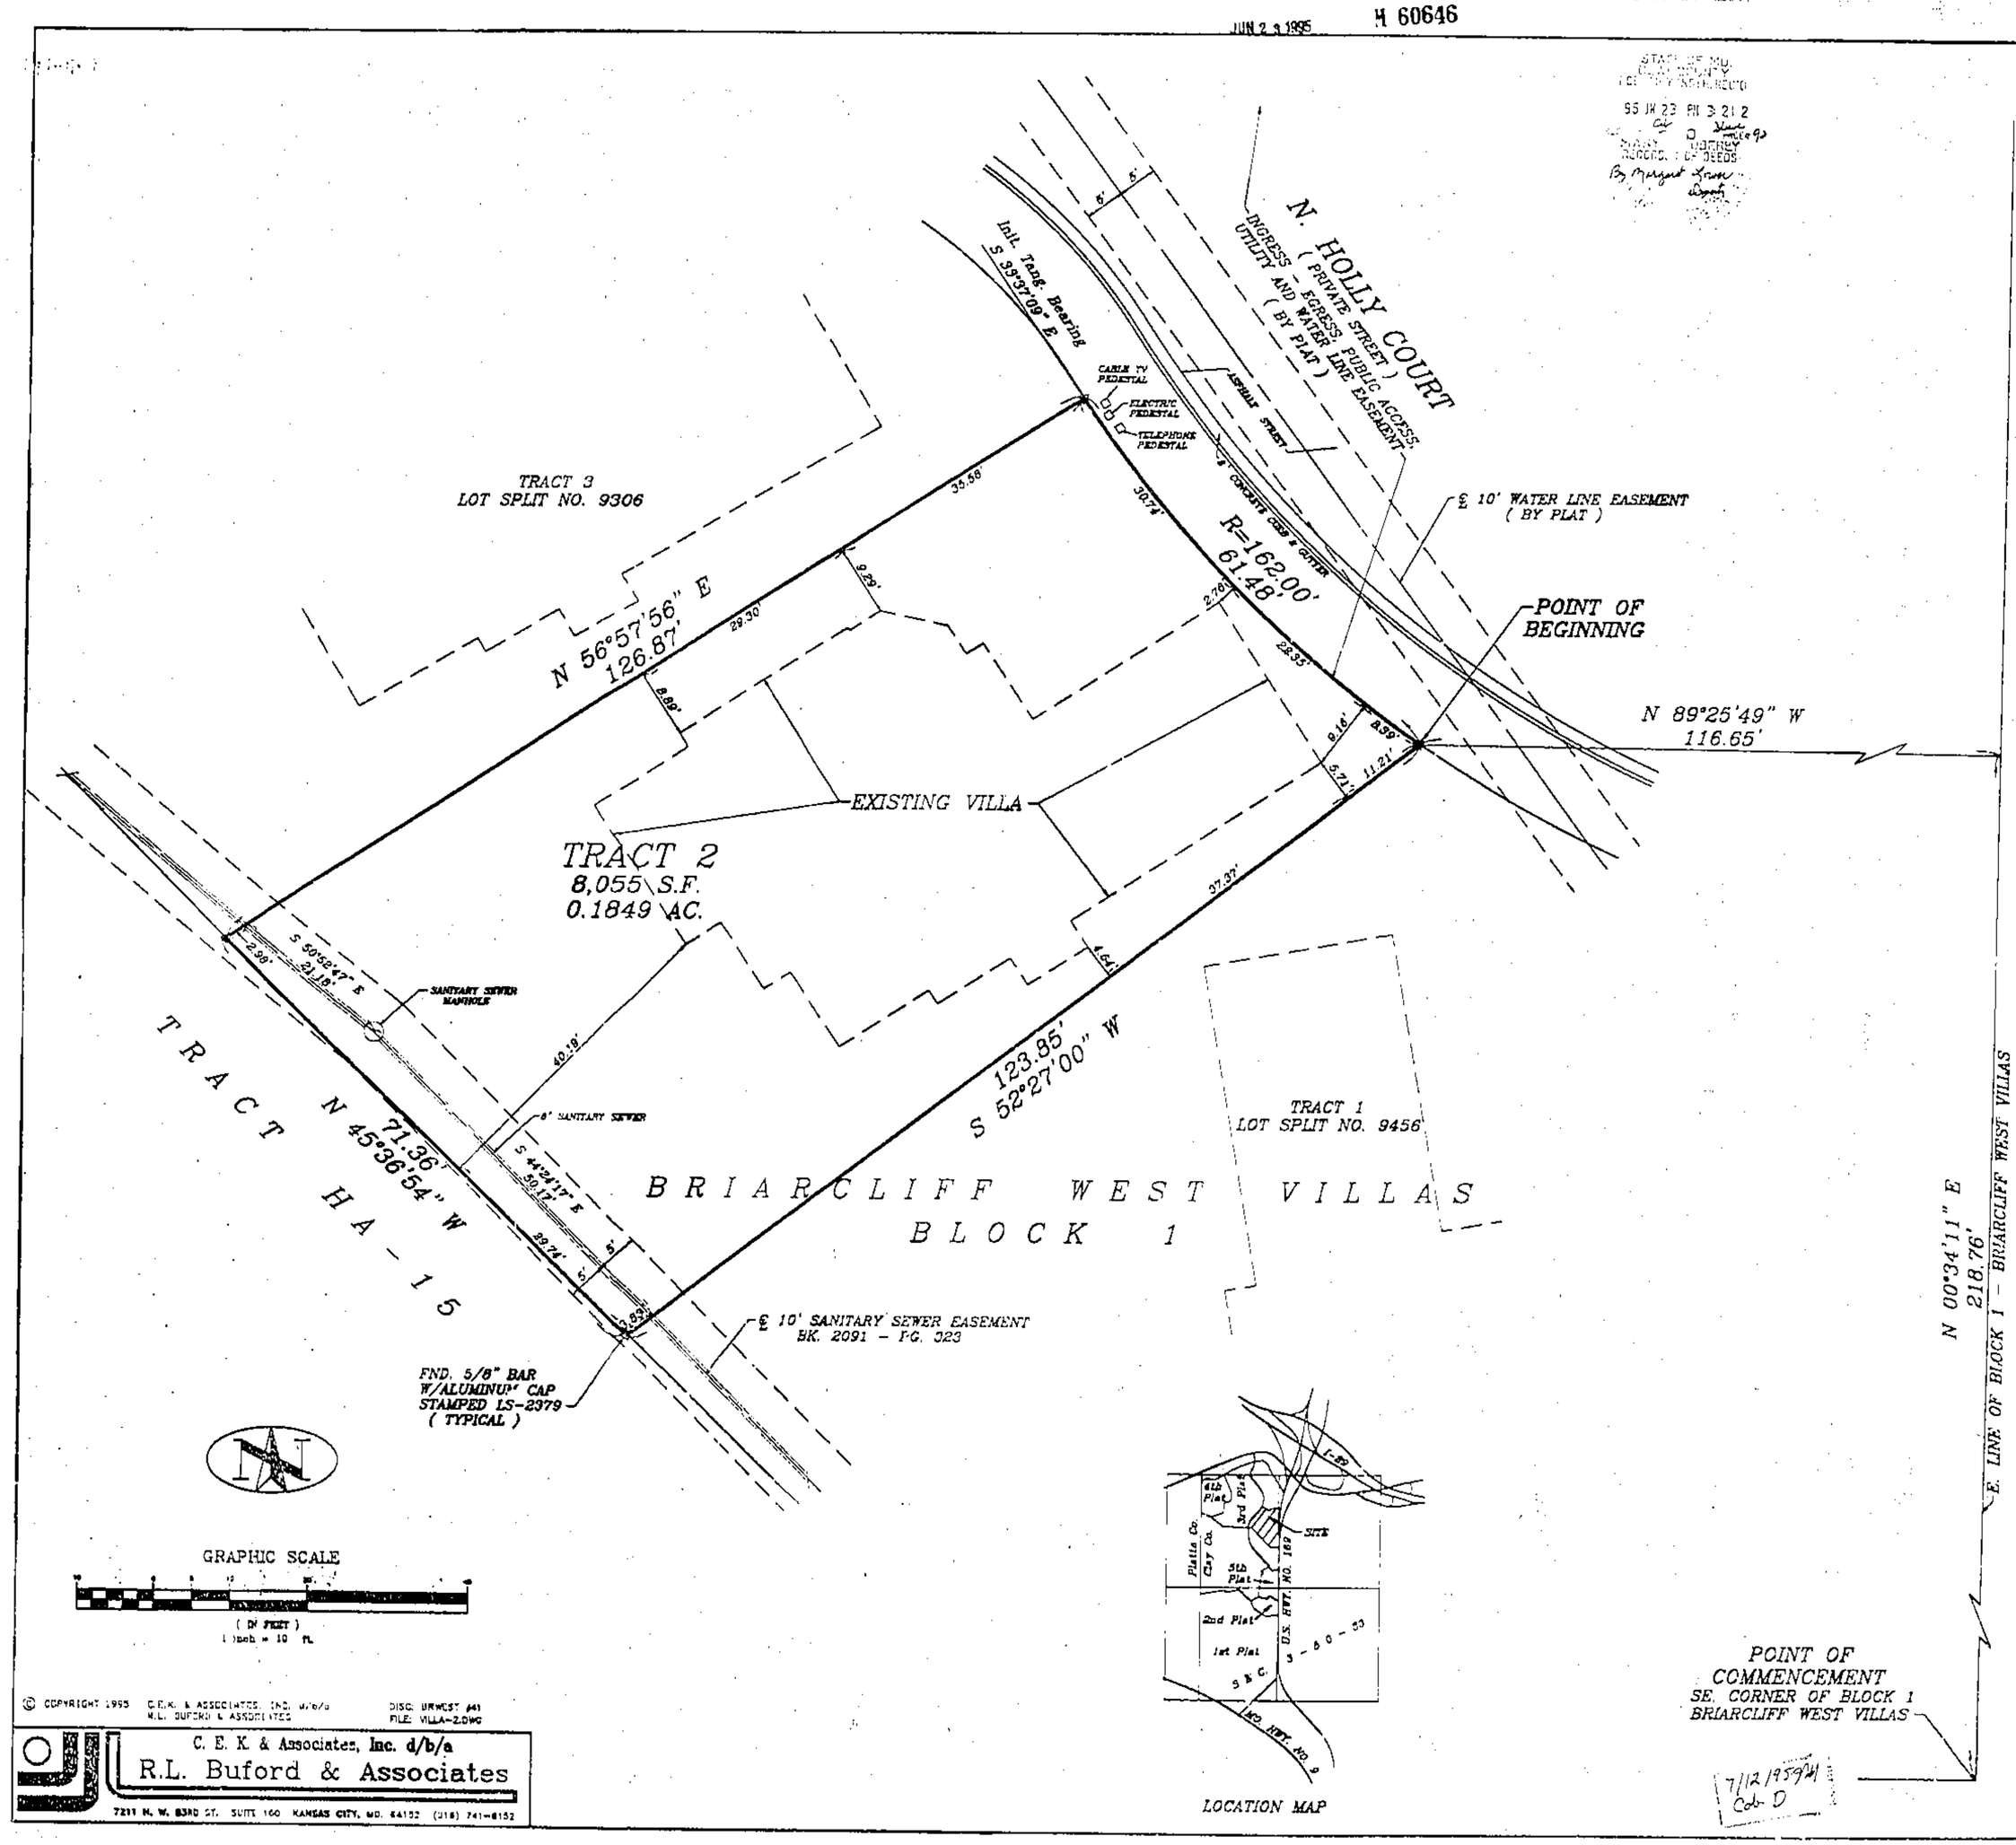

© COPYRIGHT 1995 C.E.K. & ASSOCIATES, INC. d/b/a R.L. BUFORD & ASSOCIATES

DISC: BRWEST (#1)
FILE: VILLA-2.DWG

C. E. K. & Associates, Inc. d/b/a
R.L. Buford & Associates
7211 N. W. 83RD ST. SUITE 160 KANSAS CITY, MO. 64152 (816) 741-8152

CERTIFICATE OF SURVEY
LOT SPLIT NUMBER 9542
BRIARCLIFF WEST VILLAS
SEC. 3, TWP. 50N., RGE. 33W.

LEGAL DESCRIPTION:

CONTAINING 8.055 SQ. FT. OR 0.1849 ACRES

A TRACT OF LAND BEING PART OF BLOCK 1, BRIARCLIFF WEST VILLAS, REPLAT OF TRACT A, BRIARCLIFF WEST THIRD PLAT, A SUBDIVISION IN KANSAS CITY, CLAY COUNTY, MISSOURI BEING DESCRIBED AS FOLLOWS: COMMENCING AT THE SE CORNER OF SAID BLOCK 1; THENCE N 00°-34'-11" E, ALONG THE EAST LINE OF SAID BLOCK 1, 218.76 FEET; THENCE N 89°-25'-49" W, 116.65 FEET TO A POINT ON AN EXISTING INGRESS-EGRESS, PUBLIC ACCESS, UTILITY AND WATER LINE EASEMENT, SAID POINT BEING THE MOST NORTHERLY CORNER OF TRACT 1, SAID BLOCK 1, SAID POINT ALSO BEING THE POINT OF BEGINNING OF THE TRACT TO BE DESCRIBED HEREIN; THENCE S 52°-27'-00" W, ALONG THE NORTHWESTERLY LINE OF SAID TRACT 1, 123.85 FEET TO THE MOST WESTERLY CORNER OF SAID TRACT 1, SAID CORNER ALSO BEING ON THE NORTHEASTERLY LINE OF HA-TRACT 15, SAID BLOCK 1; THENCE N 45°-36'-54" W, ALONG SAID LINE, 71.36 FEET TO THE MOST SOUTHERLY CORNER OF TRACT 3, SAID BLOCK 1; THENCE N 56°-57'-56" E, ALONG THE SOUTHEASTERLY LINE OF SAID TRACT 3, 126.87 FEET TO THE MOST EASTERLY CORNER OF SAID TRACT 3, SAID CORNER ALSO BEING ON THE SOUTHWESTERLY LINE OF AN EXISTING INGRESS-EGRESS, PUBLIC ACCESS, UTILITY AND WATER LINE EASEMENT; THENCE SOUTHEASTERLY, ALONG SAID LINE, ON A CURVE TO THE LEFT, HAVING A RADIUS OF 162.00 FEET AND AN INITIAL TANGENT BEARING OF S 33°-37'-09" E, AN ARC DISTANCE OF 61.48 FEET TO THE POINT OF BEGINNING.

IN TESTIMONY WHEREOF:
BRIARCLIFF DEVELOPMENT COMPANY, A MISSOURI CORPORATION LICENSED TO DO BUSINESS IN THE STATE OF MISSOURI, HAS CAUSED THESE PRESENTS TO BE EXECUTED THIS 16 DAY OF June, 1995.

BRIARCLIFF DEVELOPMENT COMPANY

BY: JOHN S. DINKEL PRESIDENT ANN A. ERDMANN SECRETARY

NOTARY CERTIFICATION:
STATE OF MISSOURI }
COUNTY OF Clay } SS:

BE IT REMEMBERED THAT ON THIS 16 DAY OF June, 1995, BEFORE ME, THE UNDERSIGNED NOTARY PUBLIC, APPEARED JOHN S. DINKEL AND ANN A. ERDMANN, TO ME PERSONALLY KNOWN, WHO BEING DULY SWORN BY ME, DID SAY THAT THEY ARE PRESIDENT AND SECRETARY, RESPECTIVELY, OF BRIARCLIFF DEVELOPMENT COMPANY, AND THAT THIS INSTRUMENT WAS SIGNED AND SEALED IN BEHALF OF SAID CORPORATION BY AUTHORITY OF ITS BOARD OF DIRECTORS AND THAT SAID JOHN S. DINKEL AND ANN A. ERDMANN ACKNOWLEDGED SAID INSTRUMENT TO BE THE FREE ACT AND DEED OF SAID CORPORATION.

IN WITNESS WHEREOF:
I HAVE HEREUNTO SET MY HAND AND AFFIXED MY NOTARIAL SEAL AT MY OFFICE ON THE DATE HEREIN LAST ABOVE WRITTEN.

MY COMMISSION EXPIRES: June 30, 1997 NOTARY PUBLIC

BOUNDARY SURVEY NOTES:

1. THE FOLLOWING STANDARD MONUMENTATION WILL BE SET UPON FINAL GRADING AND LANDSCAPING AT THE NOTED LOCATIONS UNLESS INDICATED OTHERWISE ON THIS DRAWING:
PERMANENT MONUMENTATION:
5/8" IRON BAR WITH ALUMINUM CAP STAMPED "LS-2379" SET AT BOUNDARY CORNERS MARKED " ▲ ".

2. THE POSITION OF EXISTING MONUMENTATION AS INDICATED BY AN " O " OR " △ ", IF NOT TRUE CORNER, IS BY DIFFERENCES IN COORDINATES OR AT RIGHT ANGLES TO THE PROPERTY LINE AT THE NOTED DISTANCE FROM THE NEAREST BOUNDARY CORNER.

3. THE SOURCE OF THE DESCRIPTION USED FOR THIS SURVEY WAS DERIVED FROM THE PLAT OF BRIARCLIFF WEST VILLAS, REPLAT OF TRACT A, BRIARCLIFF WEST THIRD PLAT.

4. THE BEARINGS SHOWN HEREON ARE BASED UPON THE PLAT OF BRIARCLIFF WEST VILLAS, REPLAT OF TRACT A, BRIARCLIFF WEST THIRD PLAT.

5. THIS SURVEY MEETS OR EXCEEDS THE ACCURACY STANDARDS OF AN URBAN PROPERTY SURVEY AS DEFINED BY THE *MISSOURI MINIMUM STANDARDS FOR PROPERTY BOUNDARY SURVEYS*.

6. THIS SURVEY IS BASED ON RECORD DOCUMENTS, LEGAL DESCRIPTIONS, AND OTHER INFORMATION FURNISHED BY THE CLIENT PLUS OTHER INFORMATION KNOWN TO THIS SURVEYOR. THIS SURVEYOR HAS NO KNOWLEDGE OF ANY OTHER RECORD DOCUMENTS WHICH AFFECT THIS TRACT.

7. THE LOCATION OF STRUCTURES, IF ANY, ARE AT RIGHT ANGLES (90°) TO STRAIGHT PROPERTY LINES AND RADIAL TO CURVED PROPERTY LINES.

SURVEYOR'S CERTIFICATION:

I HEREBY CERTIFY THAT WE HAVE MADE A SURVEY OF THE PREMISES HEREIN DESCRIBED WHICH MEETS OR EXCEEDS THE CURRENT *MISSOURI MINIMUM STANDARDS FOR PROPERTY BOUNDARY SURVEYS* AS JOINTLY ESTABLISHED BY THE MISSOURI DEPARTMENT OF NATURAL RESOURCES, DIVISION OF GEOLOGY AND LAND SURVEY, AND THE MISSOURI BOARD FOR ARCHITECTS, PROFESSIONAL ENGINEERS AND LAND SURVEYORS, AND THAT THE RESULTS OF SAID SURVEY ARE REPRESENTED ON THIS DRAWING TO THE BEST OF MY PROFESSIONAL KNOWLEDGE AND BELIEF.

APPROVED
NO PLAT REQUIRED
CITY PLANNING COMMISSION
LS 9542 JUN 22 1995

CHARLES E. KUTZ LS-2379