Clay County, Missouri
Land Survey Document

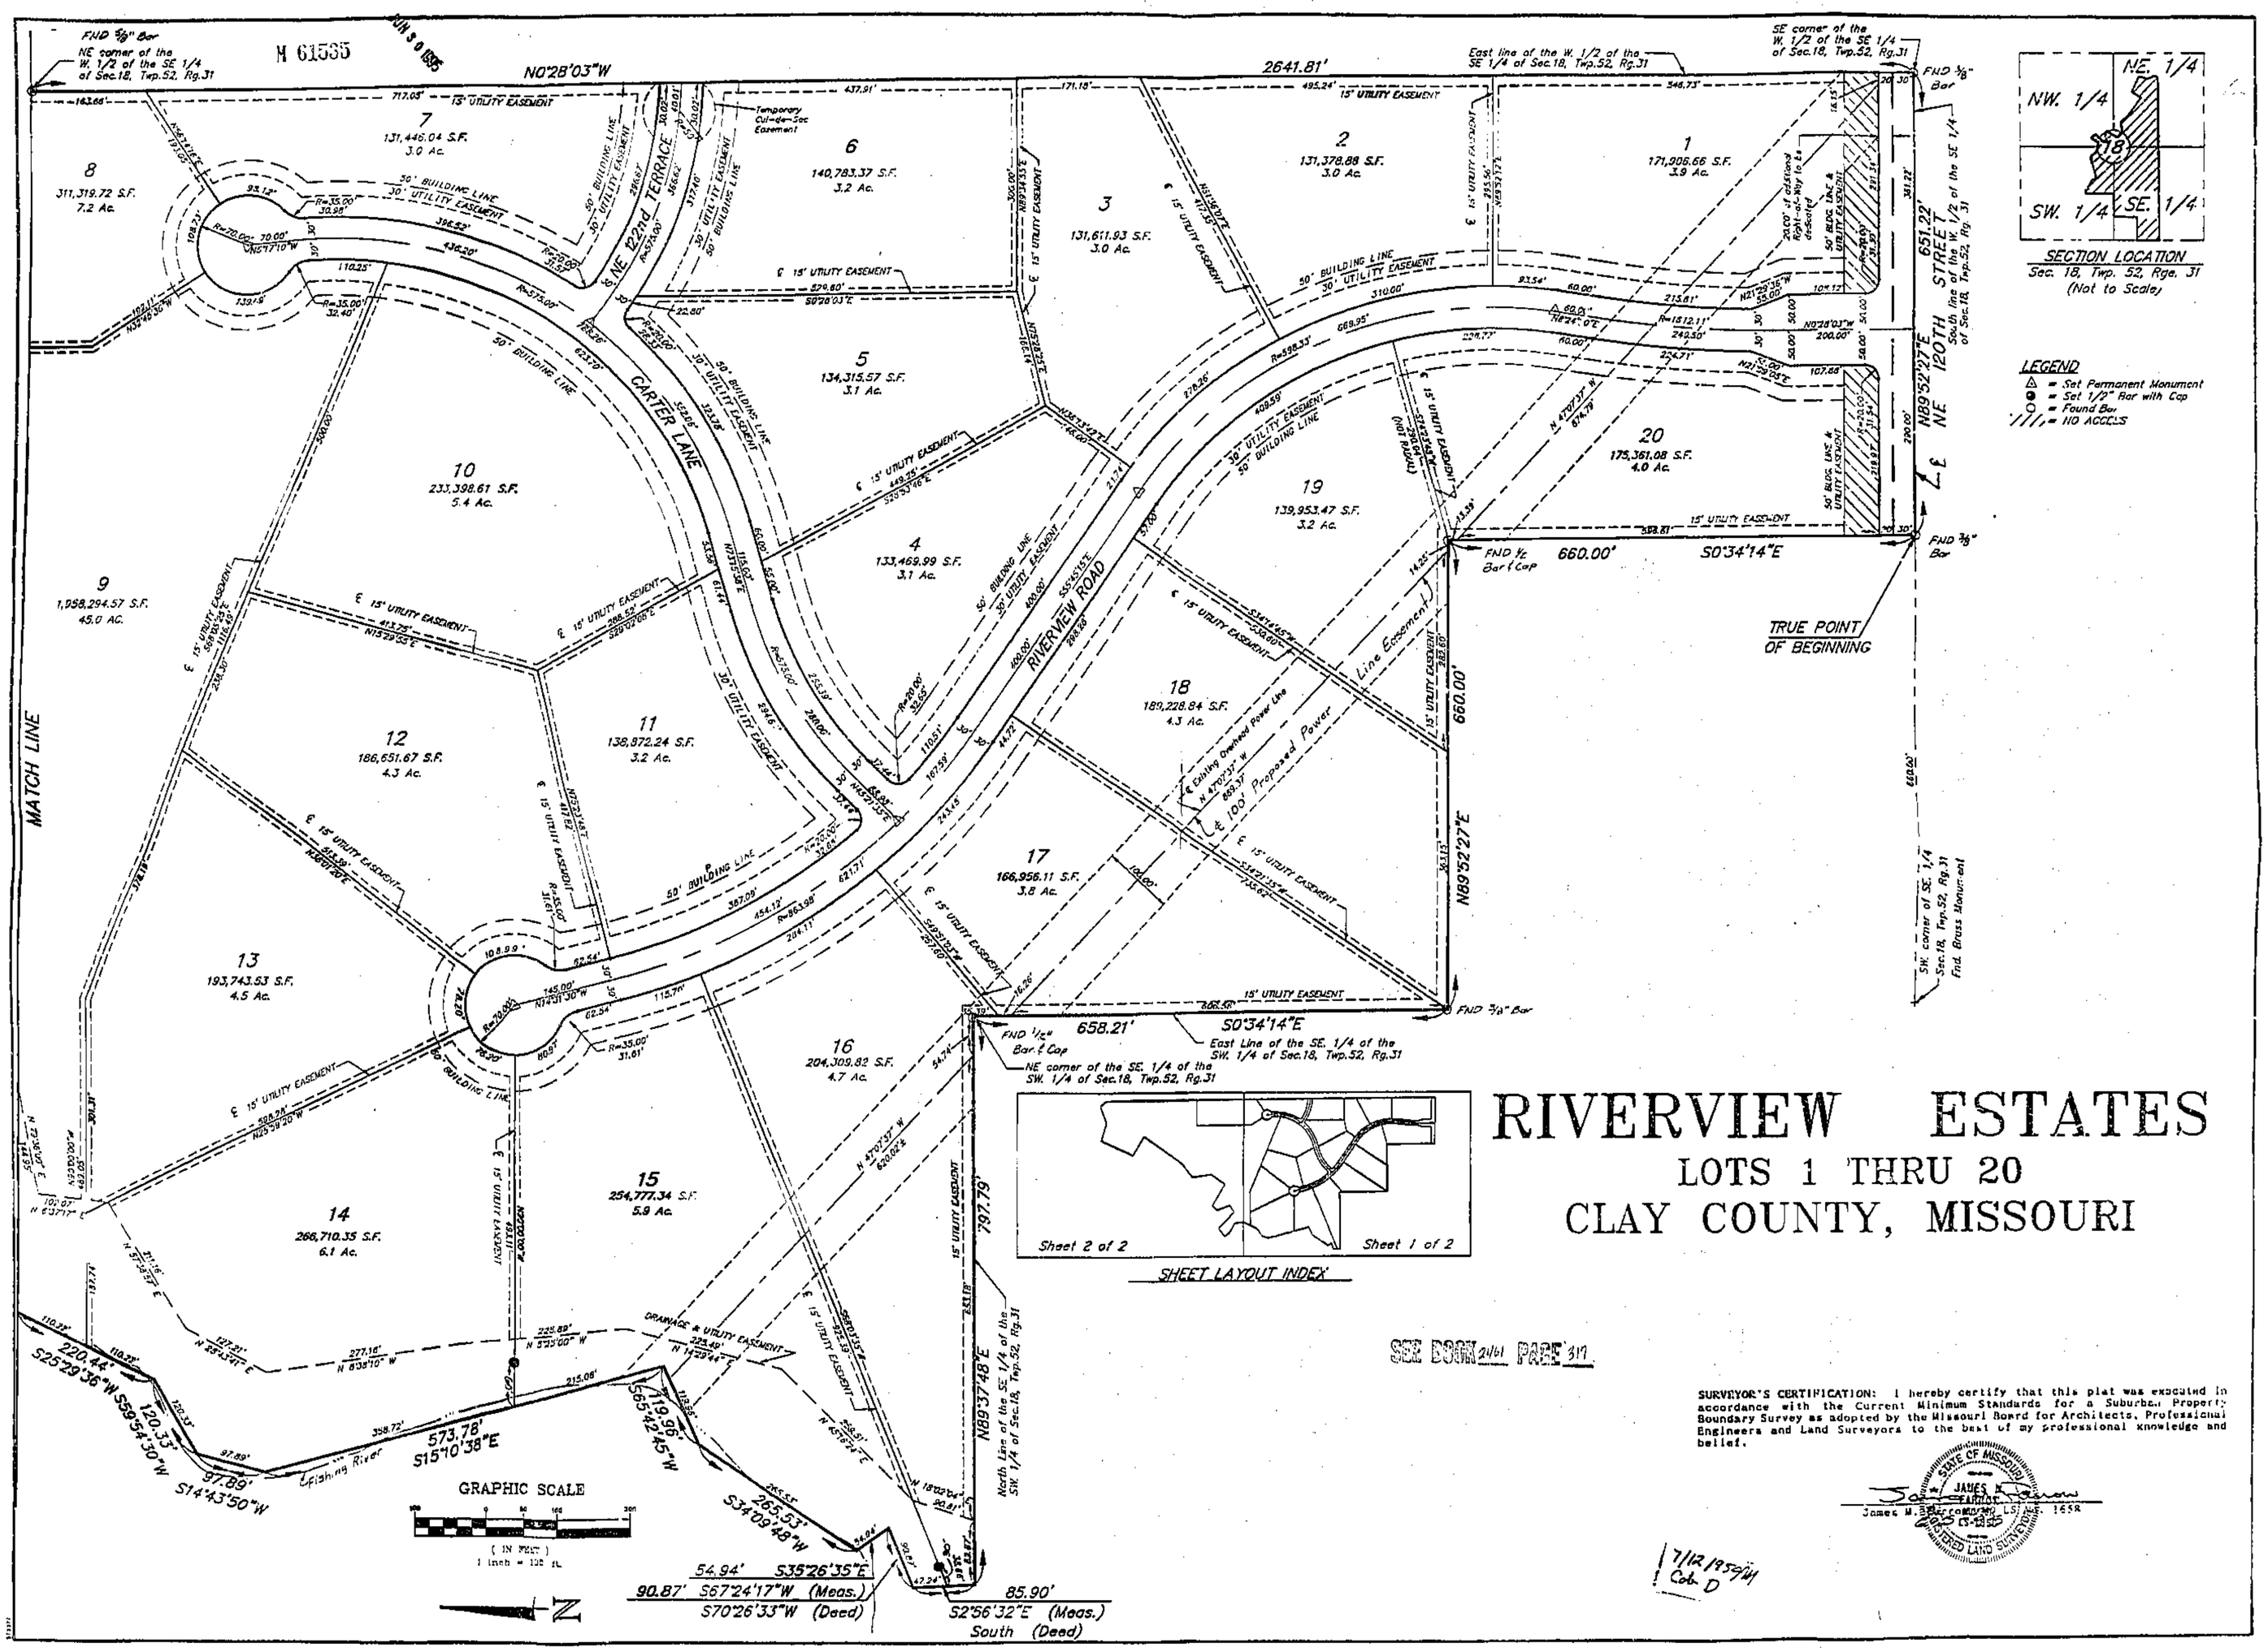


# RIVERVIEW ESTATES
## LOTS 1 THRU 20
## CLAY COUNTY, MISSOURI

SURVEYOR'S CERTIFICATION: I hereby certify that this plat was executed in accordance with the Current Minimum Standards for a Suburban Property Boundary Survey as adopted by the Missouri Board for Architects, Professional Engineers and Land Surveyors to the best of my professional knowledge and belief.

James M. Barron, LS, No. 1658

7/12/1995 Cab. D

HANDS • FARROW • WISKIRCH
ENGINEERS
200½ NORTH LIBERTY
INDEPENDENCE, MISSOURI 64050
(816) 254-5000

RIVERVIEW ESTATES
LOTS 1 THRU 20
CLAY COUNTY, MISSOURI

Job No. 1685
Scale: Noted
Date: 2-14-95
Drawn: PJS
Ch'kd:
Appvd:
Revisions:
2-28-95
3-8-95
3-24-95
6-5-95
Sheet No.
1 of 2

http://www.ClayCoGov.com