Clay County, Missouri
Land Survey Document

M 72104

OCT 2 1995

STATE OF MO.
CLAY COUNTY
I CERTIFY INSTR RECD

SHORT LANE ACRES

FINAL PLAT

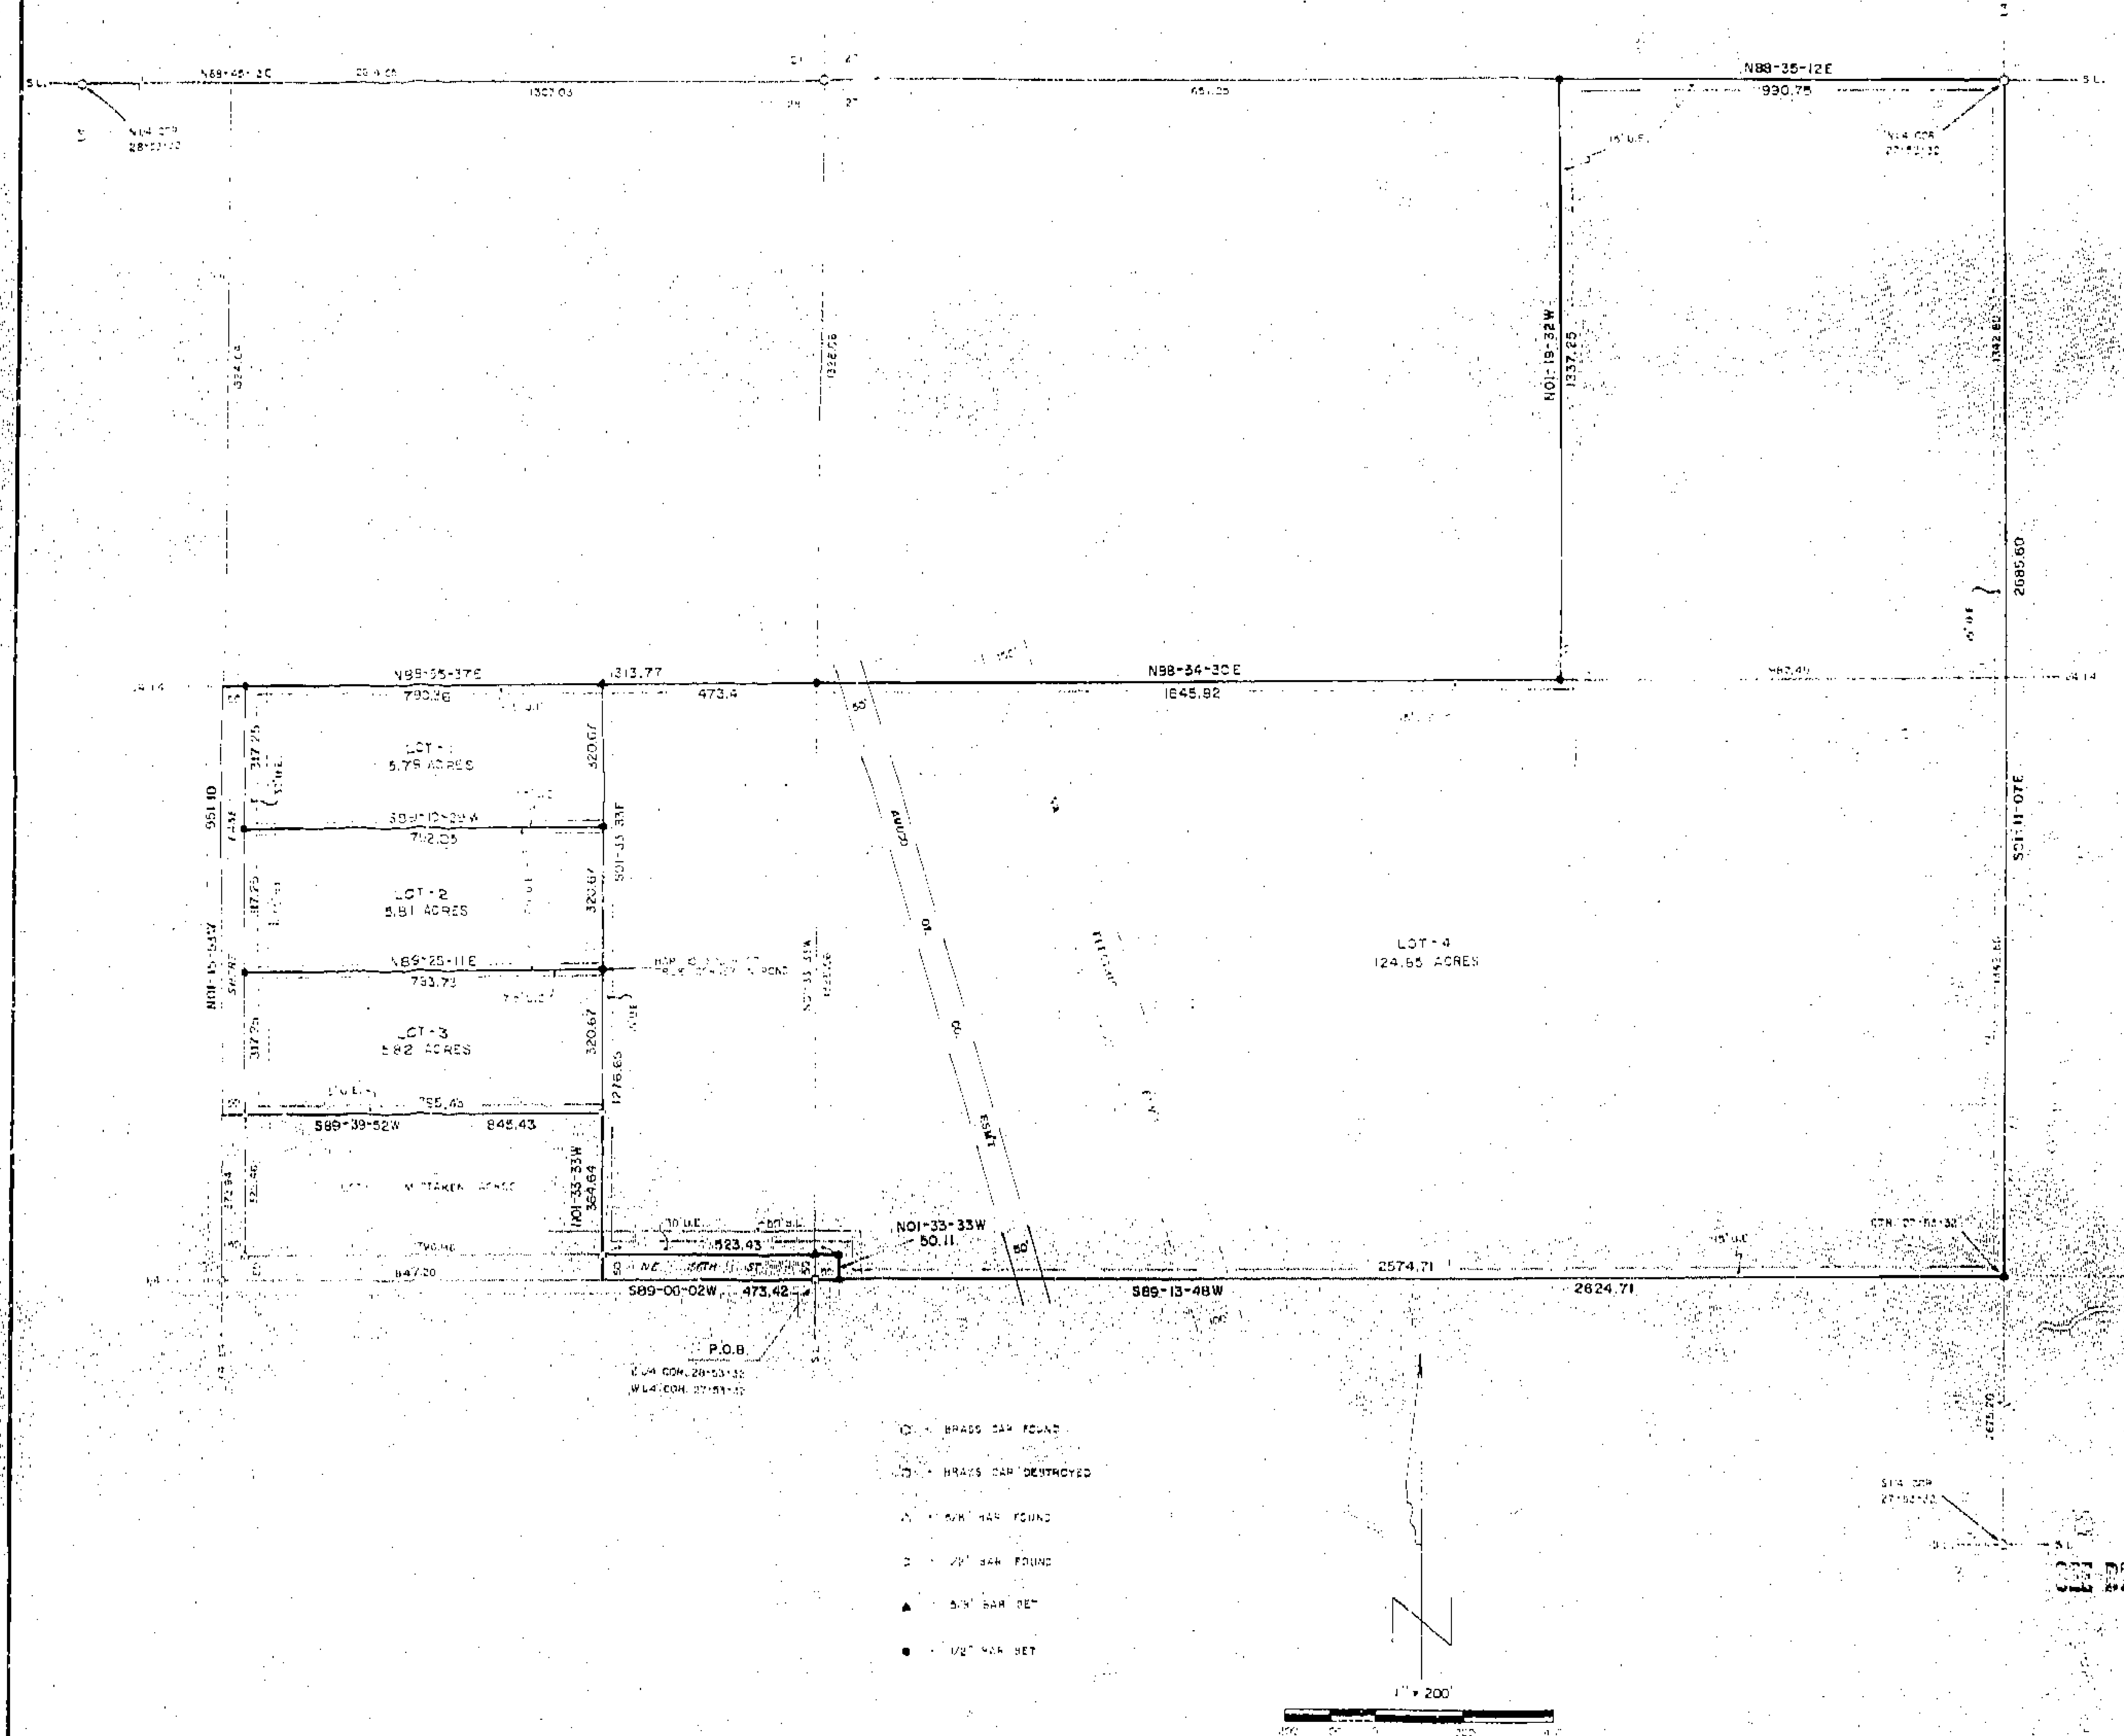

DESCRIPTION

[illegible]

DEDICATION

[illegible]

James W. Chancellor

Connie J. Chancellor

May 23, 1996

APPROVAL

approved this 6th day of

Stuart N. Bodin

SEE BOOK ___ PAGE ___

SURVEYOR'S CERTIFICATION

I hereby certify that this survey was prepared by me or under my direct personal supervision and that I am a duly registered Land Surveyor under the laws of the State of Missouri and that this survey was performed in accordance with the requirements of the standards for property boundary surveys adopted by the Missouri Board for Architects, Professional Engineers and Land Surveyors.

Date: 9-2-95

STATE OF MISSOURI
TERRY M. McCANLESS
NUMBER
LS-2143
REGISTERED LAND SURVEYOR

10/12/95 911
Cab E

M & M LAND SURVEYING SERVICE, INC.

JAMES CHANCELLOR
SMITHVILLE, MO.

8-3-1996

http://www.ClayCoGov.com