Clay County, Missouri
Land Survey Document

N 16829 OCT 4 1996

961109

OAKS OF NORTH BROOK FIRST PLAT

A SUBDIVISION IN KANSAS CITY, CLAY COUNTY, MISSOURI
(Sheet 1 of 2)

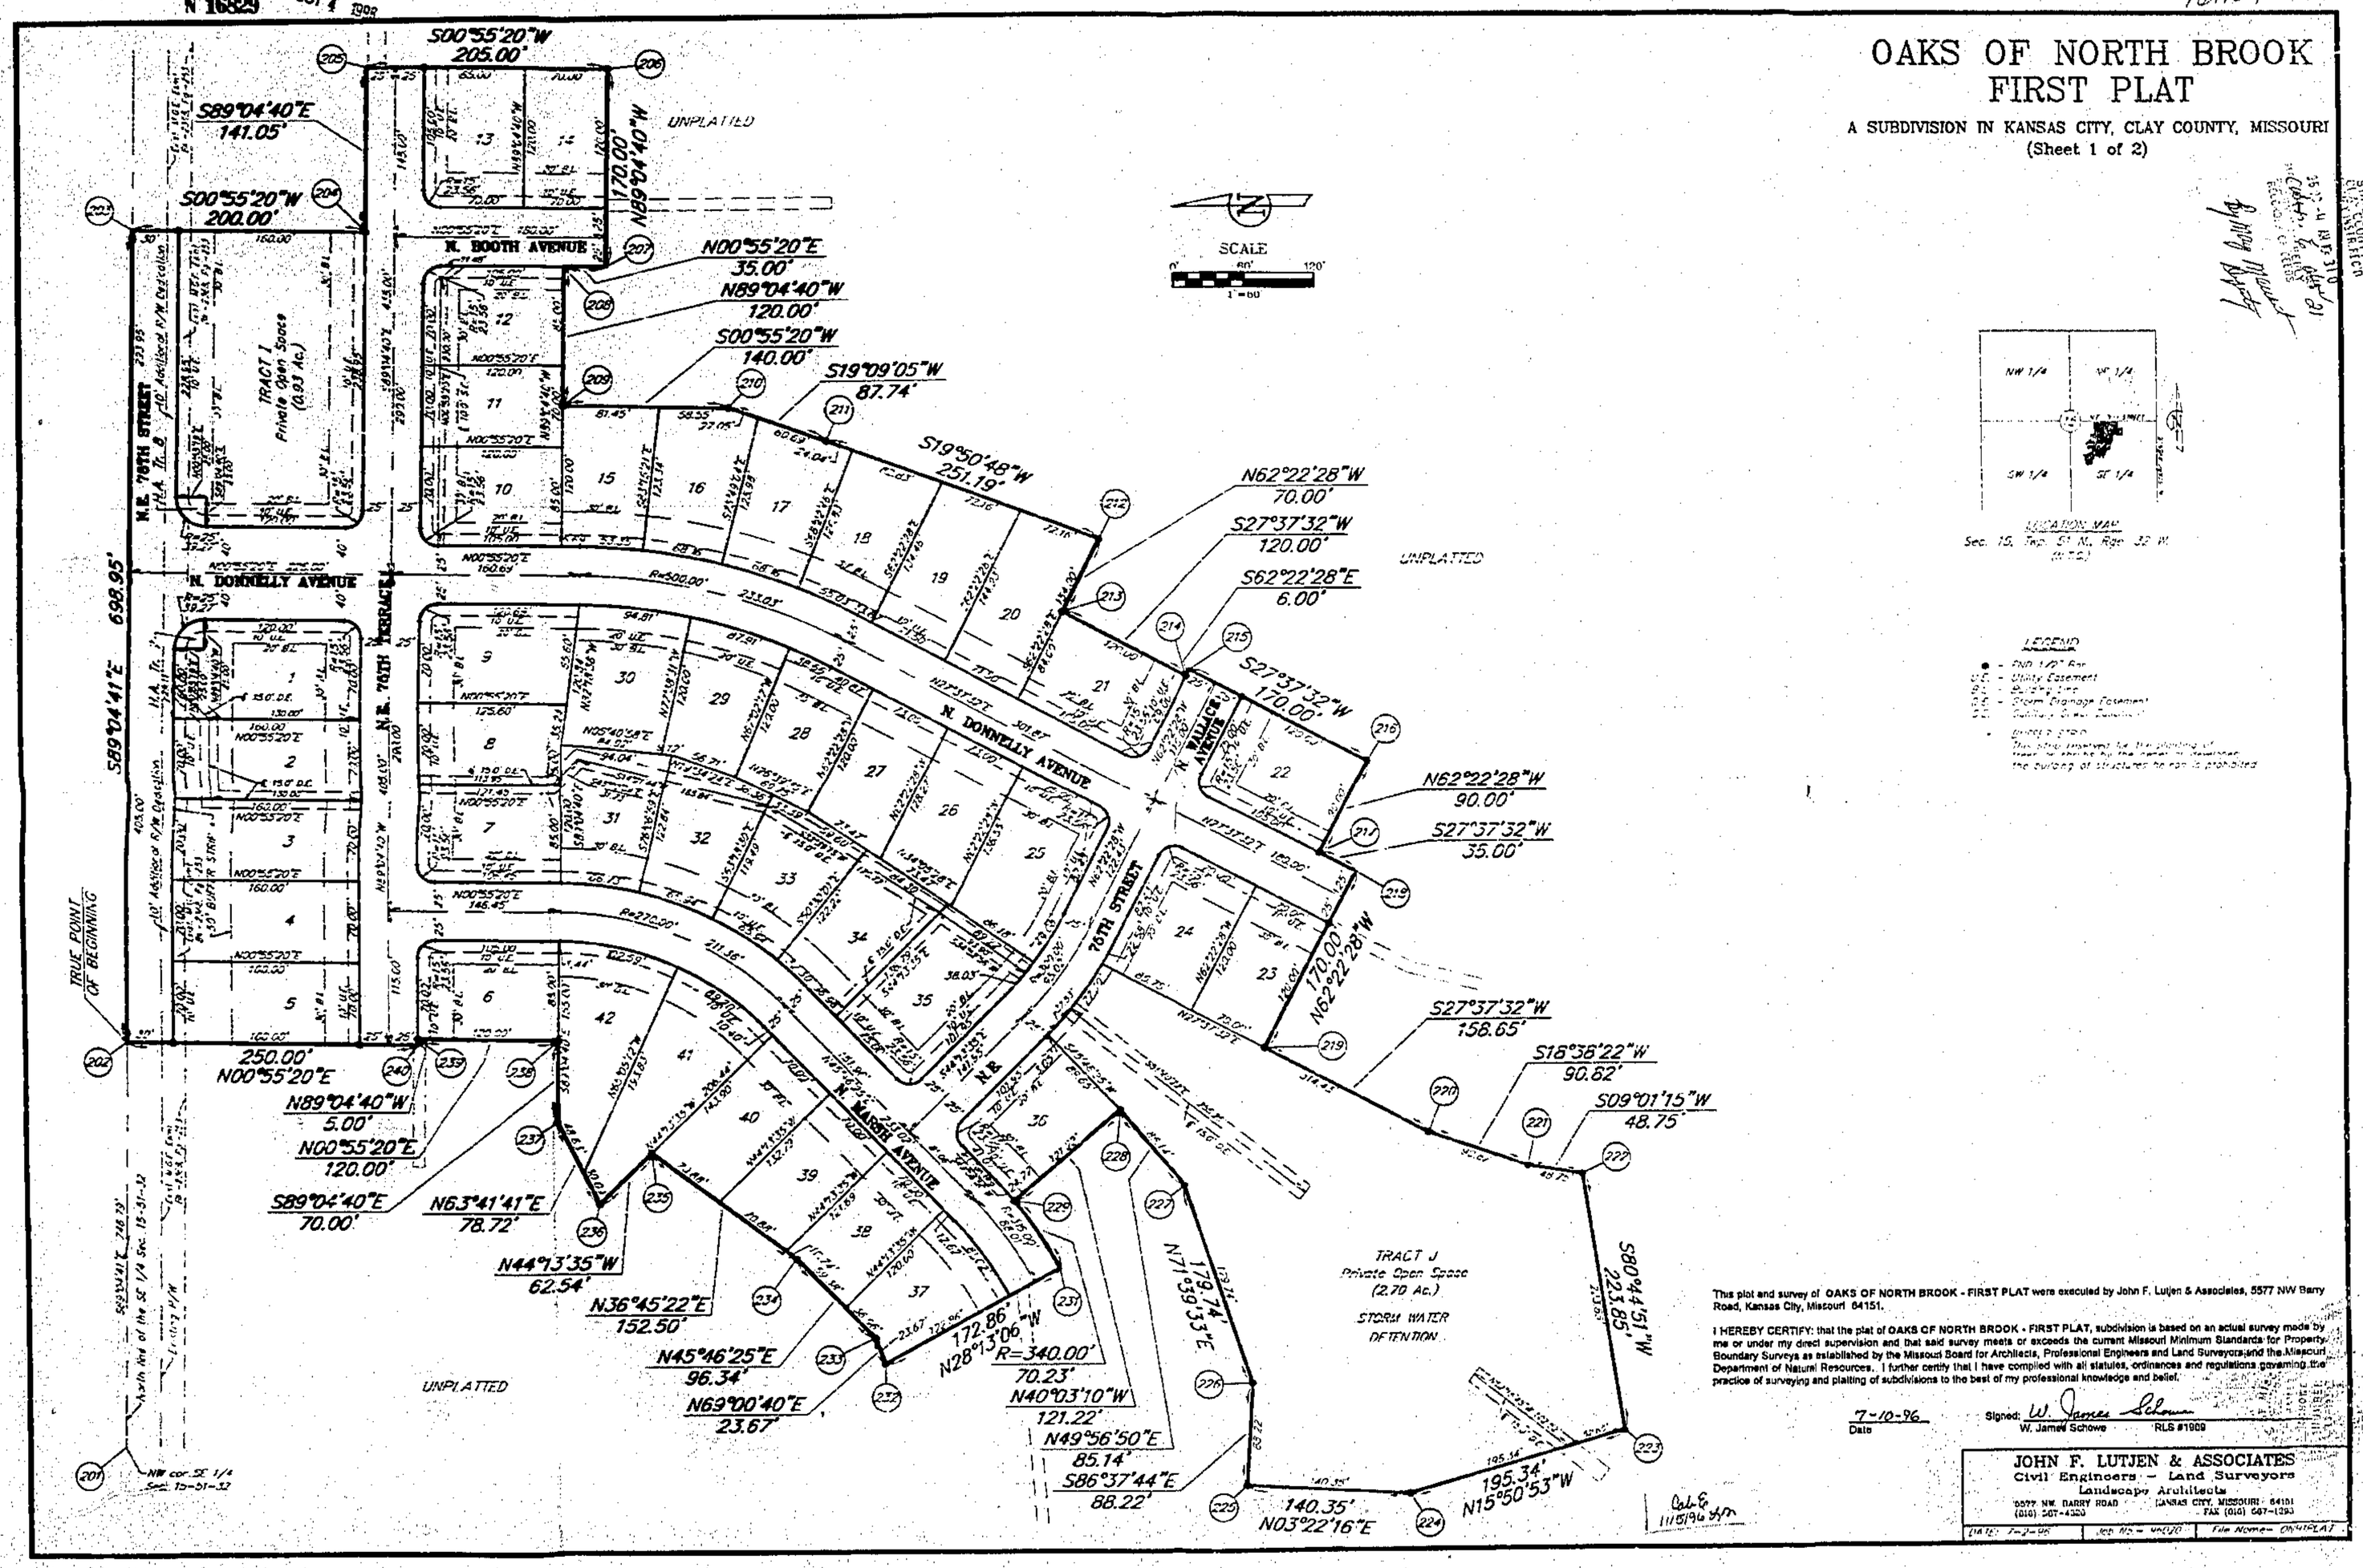

This plat and survey of OAKS OF NORTH BROOK - FIRST PLAT were executed by John F. Lutjen & Associates, 5577 NW Barry Road, Kansas City, Missouri 64151.

I HEREBY CERTIFY: that the plat of OAKS OF NORTH BROOK - FIRST PLAT, subdivision is based on an actual survey made by me or under my direct supervision and that said survey meets or exceeds the current Missouri Minimum Standards for Property Boundary Surveys as established by the Missouri Board for Architects, Professional Engineers and Land Surveyors and the Missouri Department of Natural Resources. I further certify that I have complied with all statutes, ordinances and regulations governing the practice of surveying and platting of subdivisions to the best of my professional knowledge and belief.

7-10-96
Date

Signed: W. James Schowe
W. James Schowe RLS #1909

JOHN F. LUTJEN & ASSOCIATES
Civil Engineers – Land Surveyors
Landscape Architects
5577 NW. BARRY ROAD KANSAS CITY, MISSOURI 64151
(816) 587-4320 FAX (816) 587-1293

DATE: 7-2-96 | Job No.- 96020 | File Name- ONHPLAT

http://www.ClayCoGov.com