Clay County, Missouri
Land Survey Document

N 17313

Prepared By:
AYLETT SURVEY COMPANY
SURVEYORS AND ENGINEERS
207 NE 72ND STREET
GLADSTONE, MISSOURI 64118
(816) 436-0722

WILLOW PARK

A SUBDIVISION IN KANSAS CITY
Clay County, Missouri

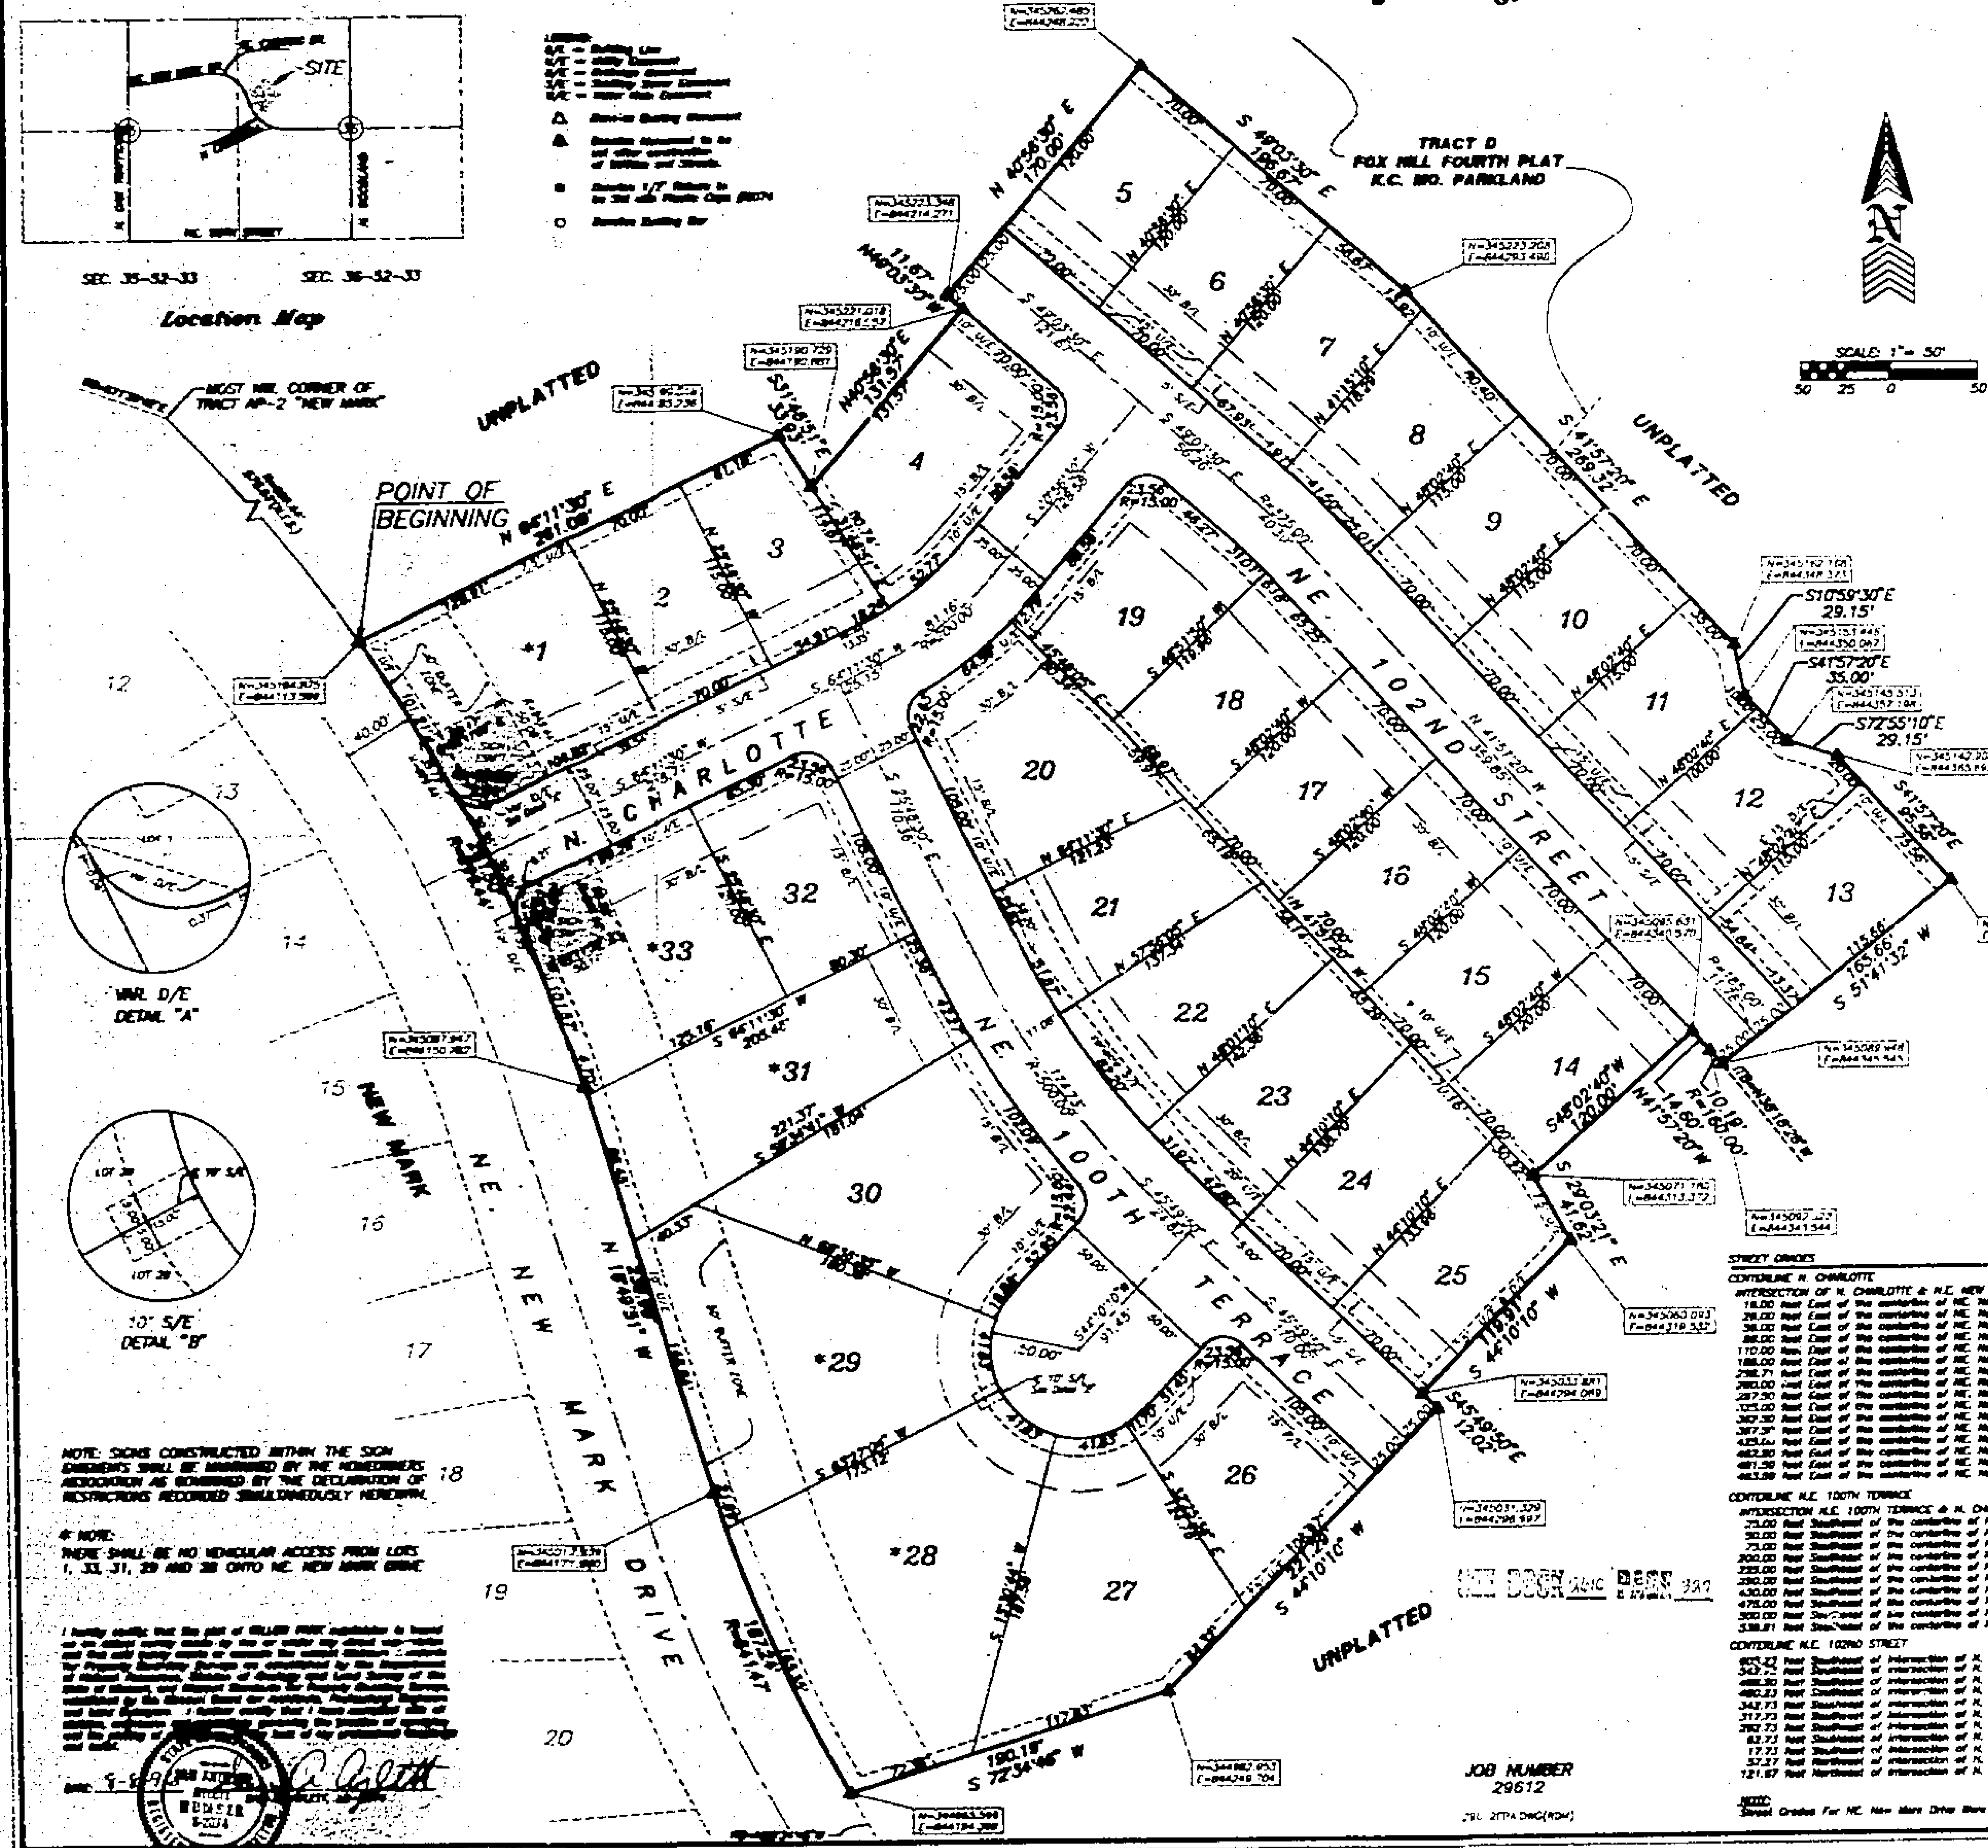

LEGAL DESCRIPTION: [illegible]

DEDICATION: The undersigned proprietors of the tract of land described hereon have caused the same to be subdivided in the manner as shown on the accompanying plat which subdivision shall hereafter be known as "WILLOW PARK".

EASEMENT DEDICATION: [illegible]

BUFFER ZONE: [illegible]

STREETS: [illegible]

BUILDING LINES: [illegible]

PARKLAND: [illegible]

IN TESTIMONY WHEREOF: [illegible]

PARK DEVELOPMENT, INC.

DAVID B. BARTH, President

JOHN C. BARTH, Secretary

STATE OF MISSOURI }
COUNTY OF CLAY } s.s.

[illegible]

NOTARY PUBLIC

My Commission Expires March 27, 2000

CITY PLAN COMMISSION

APPROVED:

Chairman

Assistant Secretary

PUBLIC WORKS

APPROVED:

CITY ENGINEER

APPROVED:

DIRECTOR

ENTRY NO. 960469

COUNCIL

This is to Certify that the within plat was duly submitted to and approved by the Council of Kansas City, Missouri, by Ordinance No. 961148 [illegible] day of September 1996.

MAYOR

CITY CLERK

STREET GRADES

[illegible]

TRAVERSE TABLE

[illegible]

NOTE:
The bearings and coordinates shown on this plat are based upon the Missouri State Plane Coordinate System, using a grid factor of 0.9999 [illegible]. All coordinates are in meters.

Prepared For:
PARK DEVELOPMENT, INC.
2850 KENDALLWOOD PARKWAY
GLADSTONE, MO. 64119

http://www.ClayCoGov.com