N 16628 OCT 3 1996

STATE OF MO.
CLAY COUNTY
RECORDER INSTR. REC'D
96 10 -3 AM 9:52
Colbert & Davis
RECORDER OF DEEDS
By Kelli Emery
Deputy

BRISTOL HIGHLANDS—SECOND PLAT

A SUBDIVISION IN KANSAS CITY, CLAY COUNTY, MISSOURI

(Sheet 1 of 2)

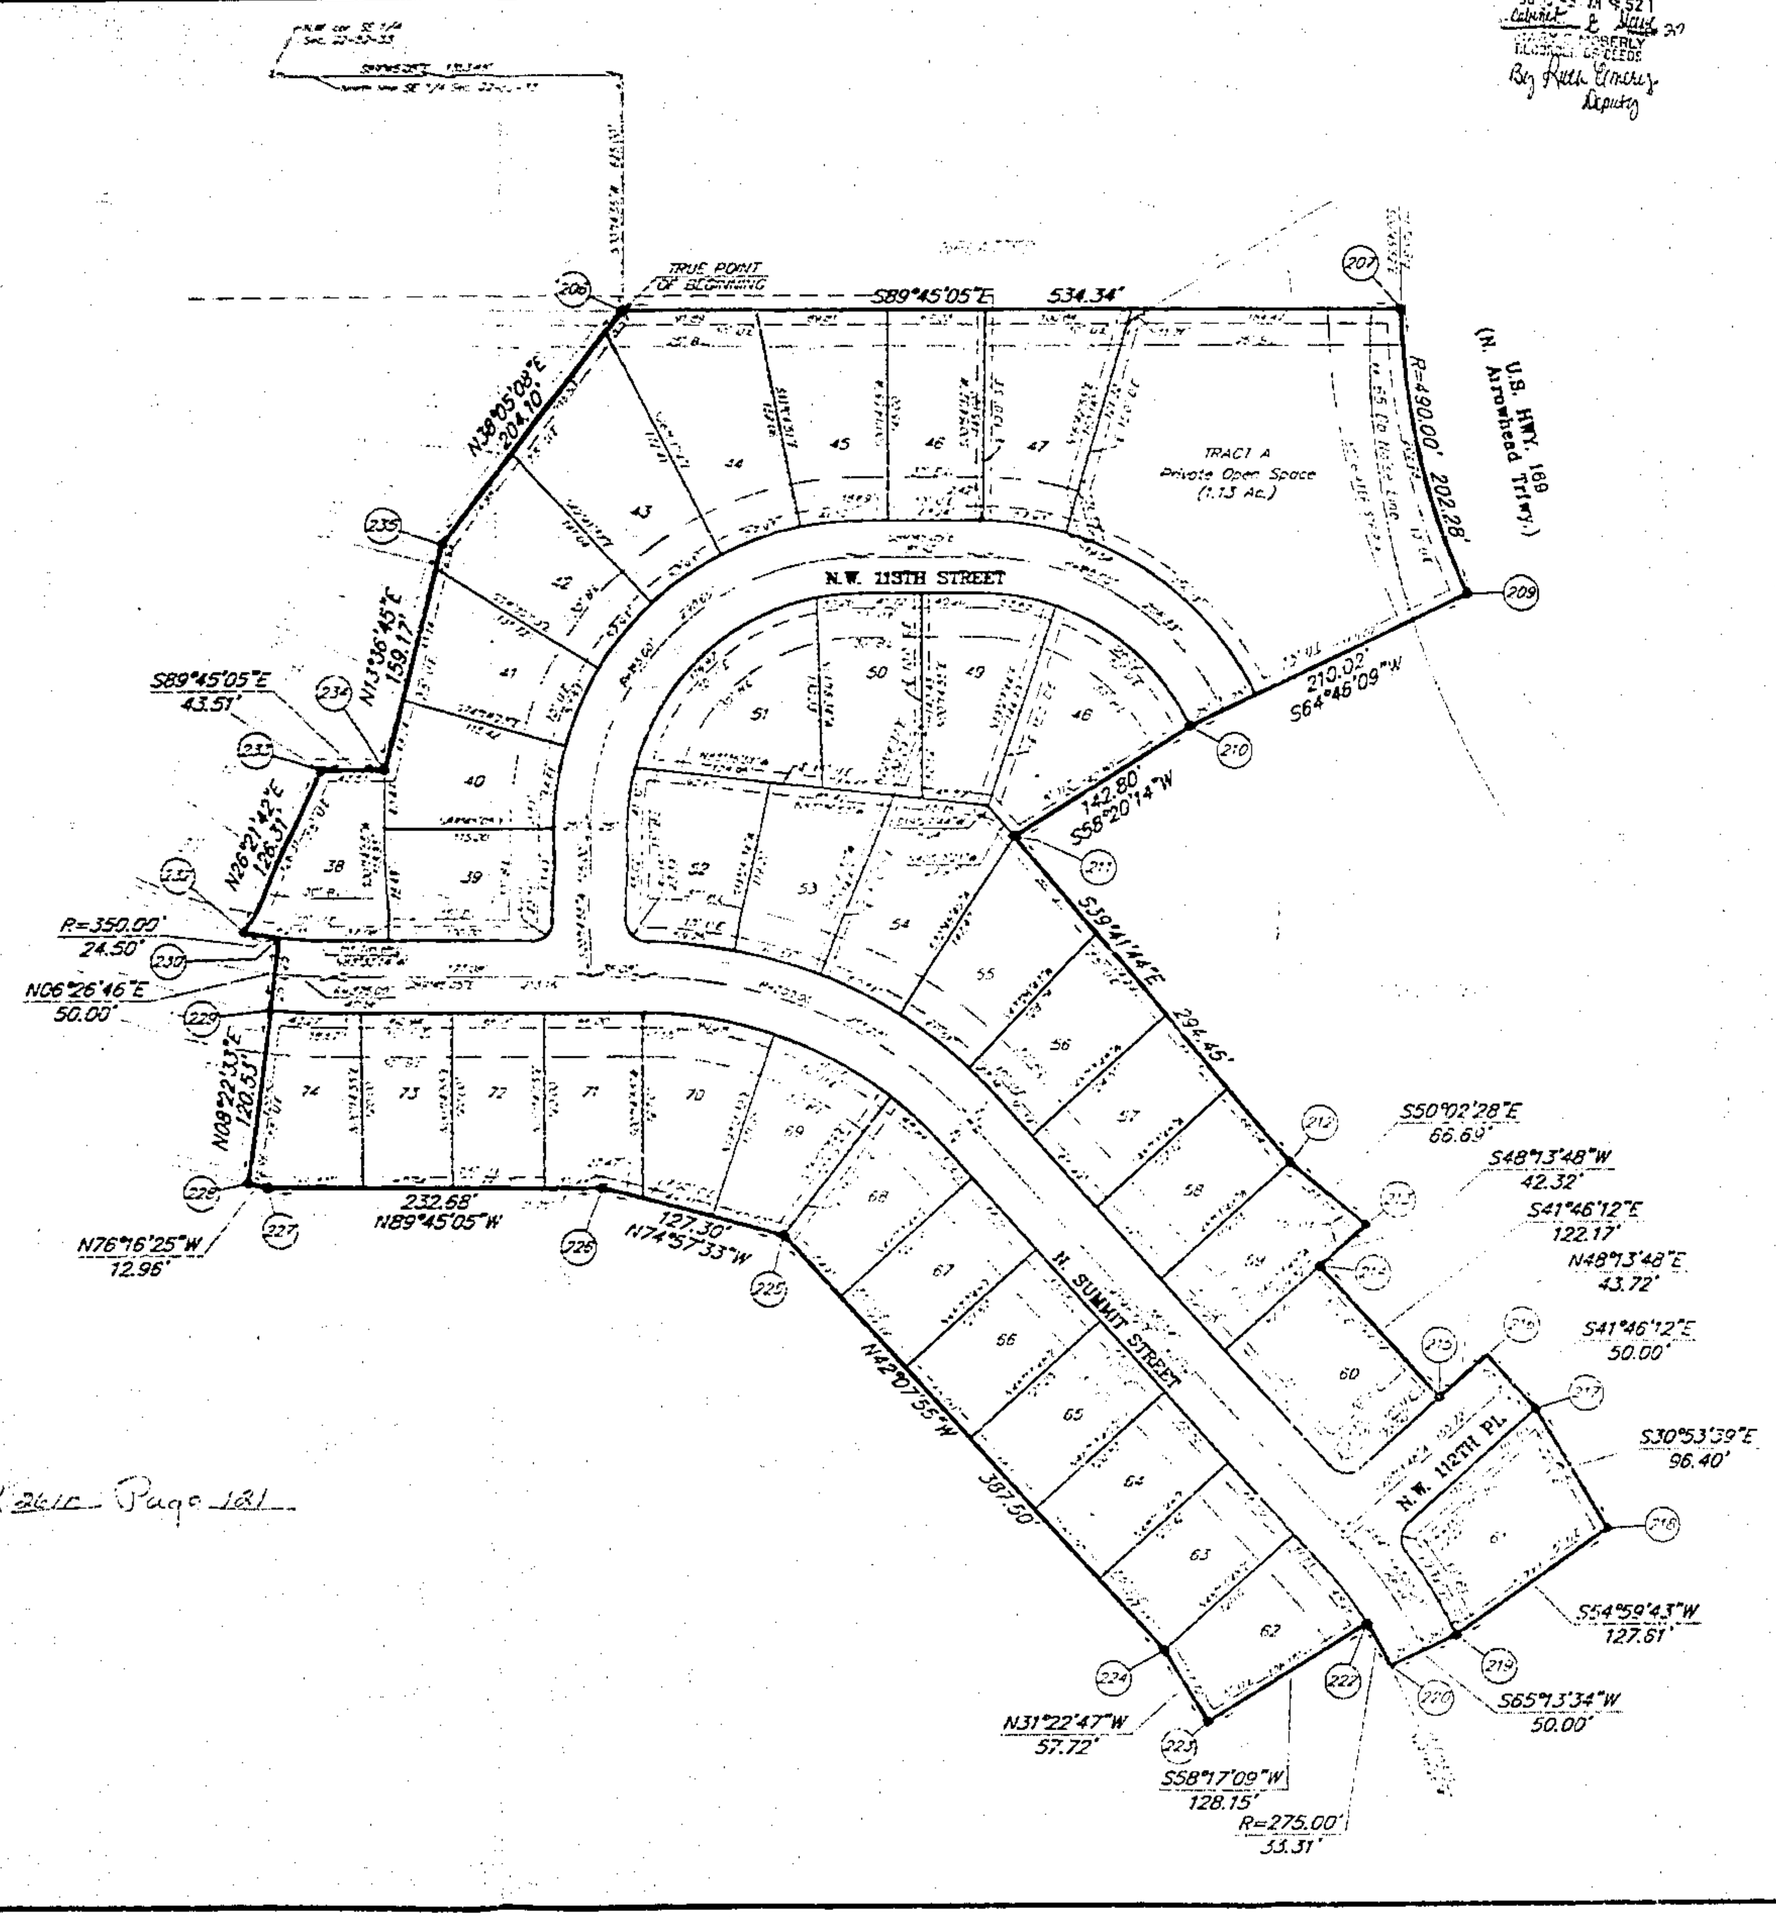

Book 2612 Page 181

Col. E
11/25/96 J.M.

This plat and survey of BRISTOL HIGHLANDS - SECOND PLAT were executed by John F. Lutjen & Associates, 5577 NW Barry Road, Kansas City, Missouri 64151.

I HEREBY CERTIFY: that the plat of BRISTOL HIGHLANDS - SECOND PLAT subdivision is based on an actual survey made by me or under my direct supervision and that said survey meets or exceeds the current Missouri Minimum Standards for Property Boundary Surveys as established by the Missouri Board for Architects, Professional Engineers and Land Surveyors and the Missouri Department of Natural Resources. I further certify that I have complied with all statutes, ordinances and regulations governing the practice of surveying and platting of subdivisions to the best of my professional knowledge and belief.

8-1-96
Date

Signed: W. James Schowe
W. James Schowe RLS #1989

JOHN F. LUTJEN & ASSOCIATES
Civil Engineers - Land Surveyors
Landscape Architects
5577 NW BARRY ROAD KANSAS CITY, MISSOURI 64151
(816) 587-4320 FAX (816) 587-1290

Clay County, Missouri
Land Survey Document
http://www.ClayCoGov.com