Clay County, Missouri
Land Survey Document

http://www.ClayCoGov.com

N 26266 DEC 30 1996

STATE OF MO.
CLAY COUNTY
I CERTIFY INSTR. REC'D
96 DE 30 PM 2:38 9
RECORDED IN C PAGE 525
MARY F. MOBERLY
RECORDER OF DEEDS
By Mary Moberly
Deputy

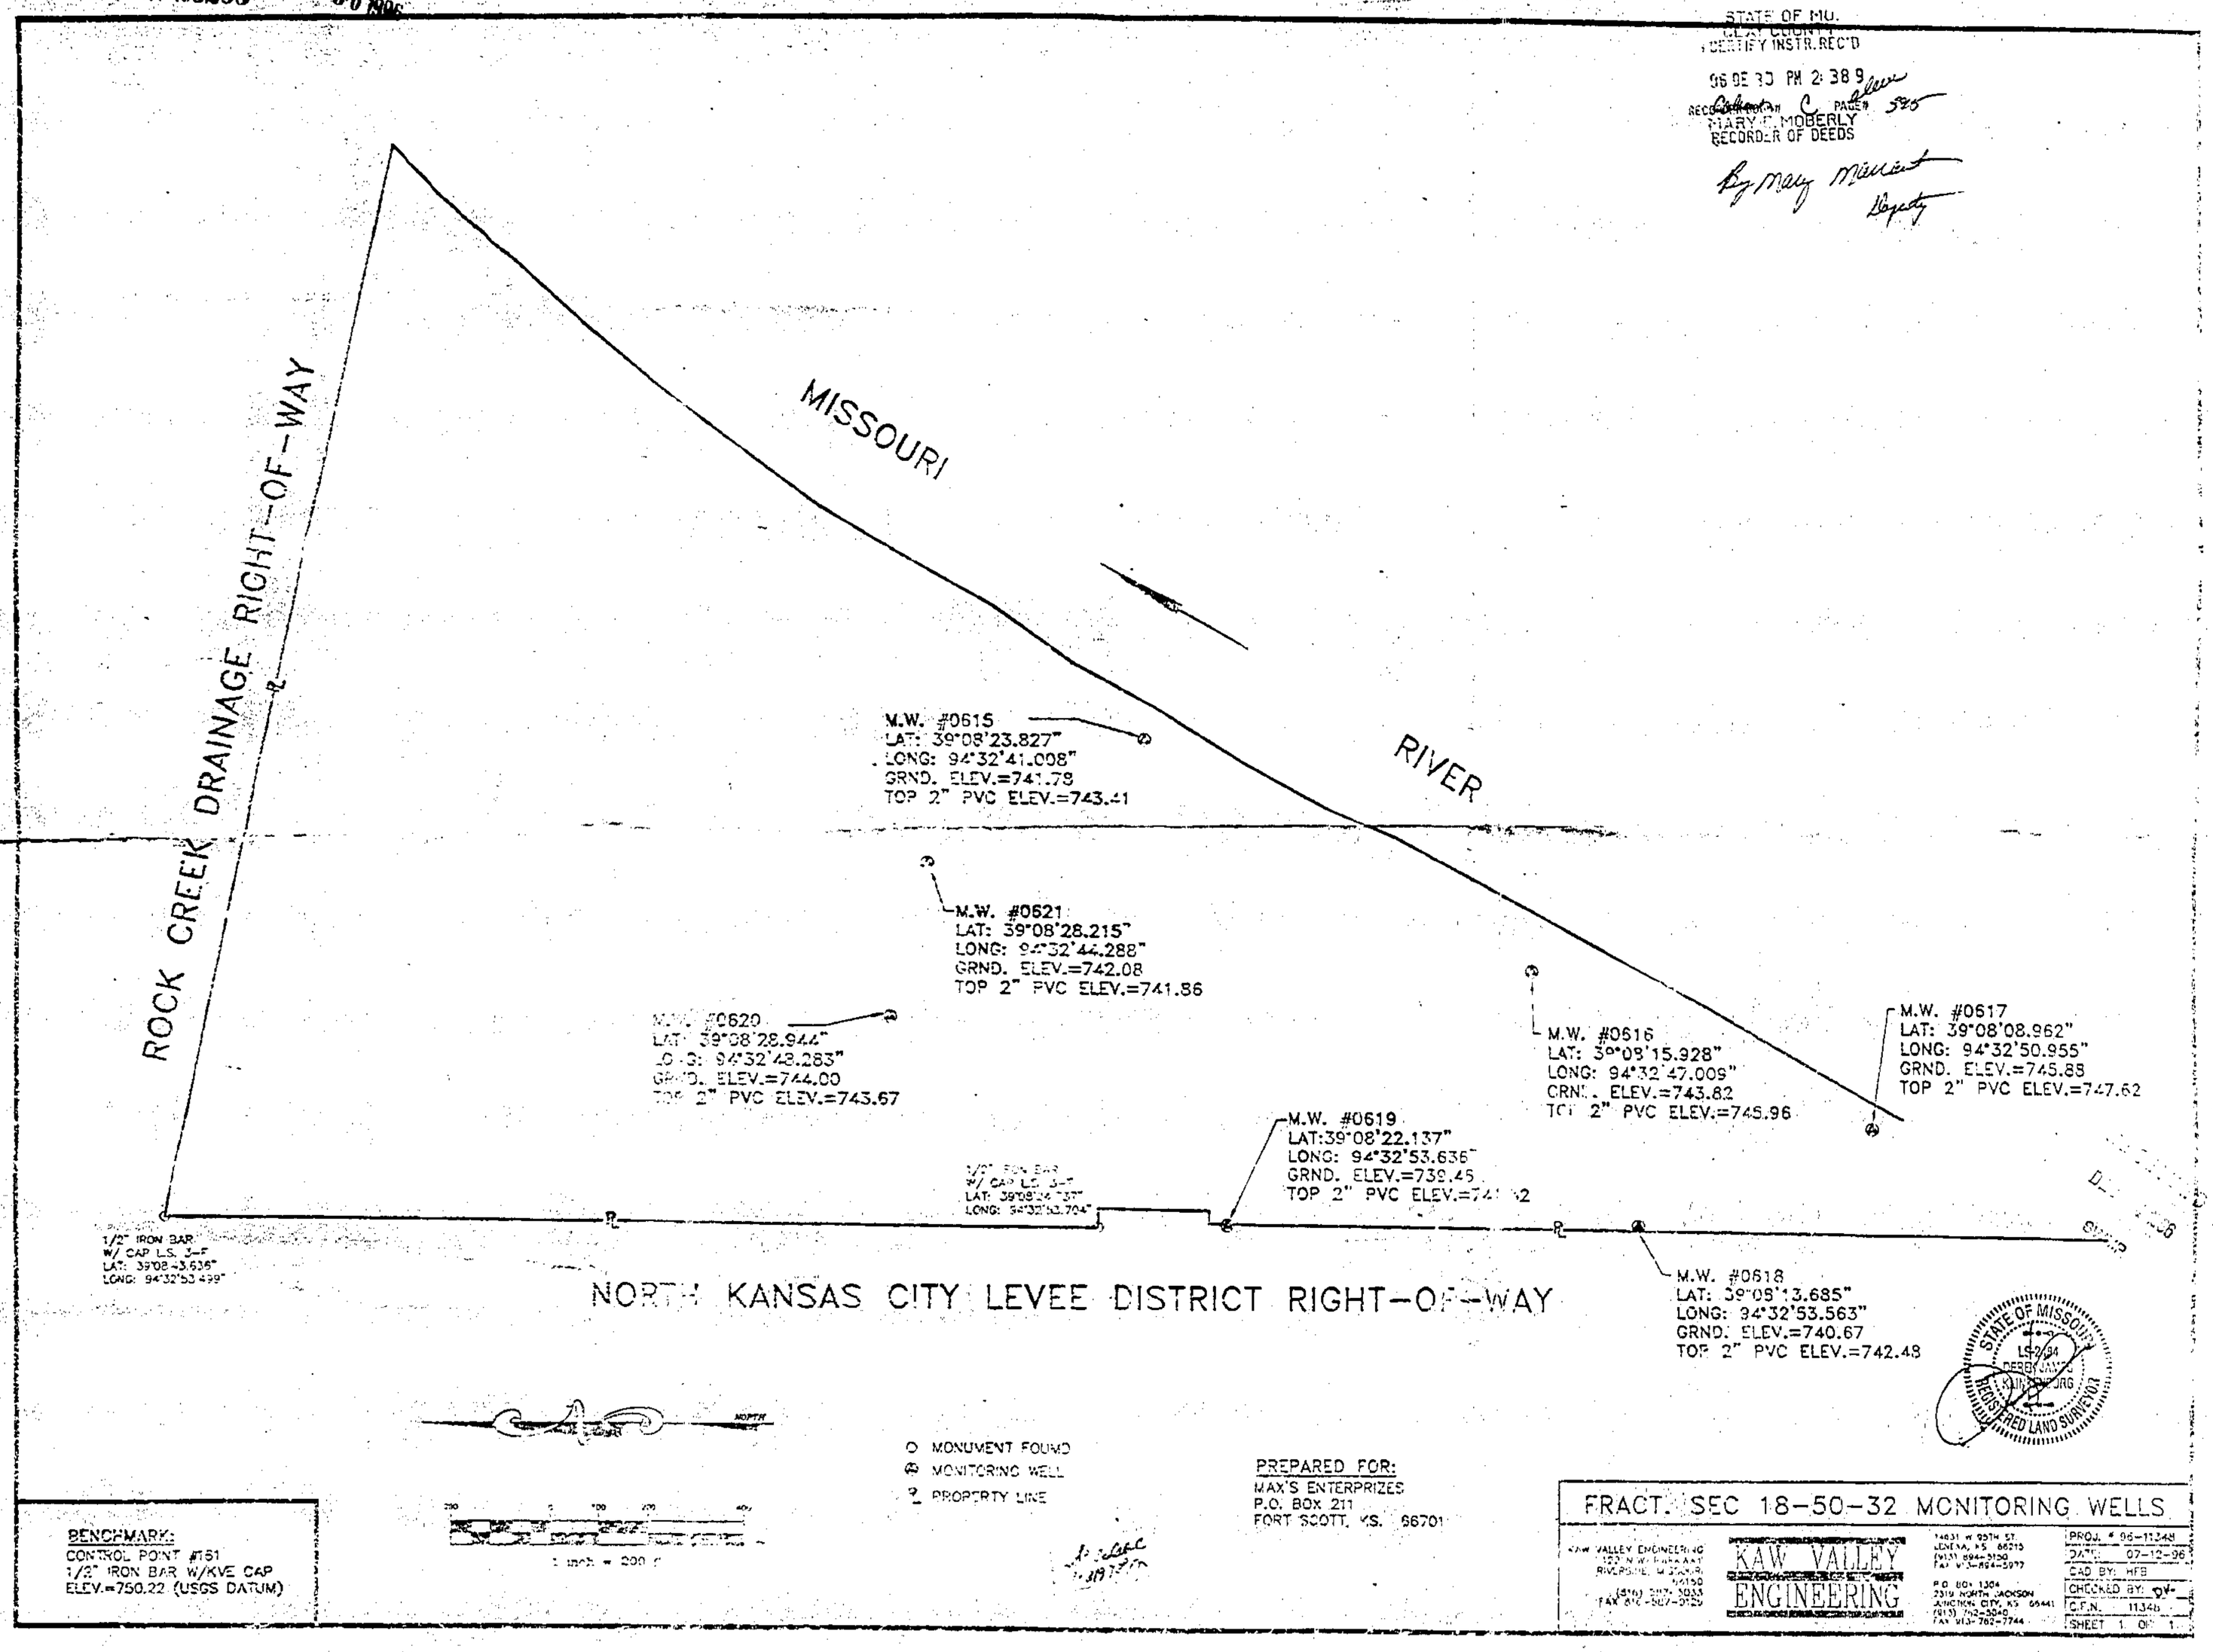

BENCHMARK:
CONTROL POINT #151
1/2" IRON BAR W/KVE CAP
ELEV.=750.22 (USGS DATUM)

PREPARED FOR:
MAX'S ENTERPRIZES
P.O. BOX 211
FORT SCOTT, KS. 66701

FRACT. SEC 18-50-32 MONITORING WELLS

KAW VALLEY ENGINEERING
14631 W 95TH ST.
LENEXA, KS 66215
(913) 894-5150
FAX (913) 894-5977
P.O. BOX 1304
2319 NORTH JACKSON
JUNCTION CITY, KS 66441
(913) 762-5049
FAX (913) 762-7744

PROJ. #	96-11348
DATE:	07-12-96
CAD BY:	HFB
CHECKED BY:	DV
C.F.N.	11348
SHEET	1 OF 1