Clay County, Missouri
Land Survey Document

Prepared By:
AYLETT SURVEY COMPANY
SURVEYORS AND ENGINEERS
207 NE 72ND STREET
GLADSTONE, MISSOURI 64118
(816) 436-0732

HARBORVIEW SEVENTH PLAT

FINAL PLAT
City of Smithville, Clay County, Missouri

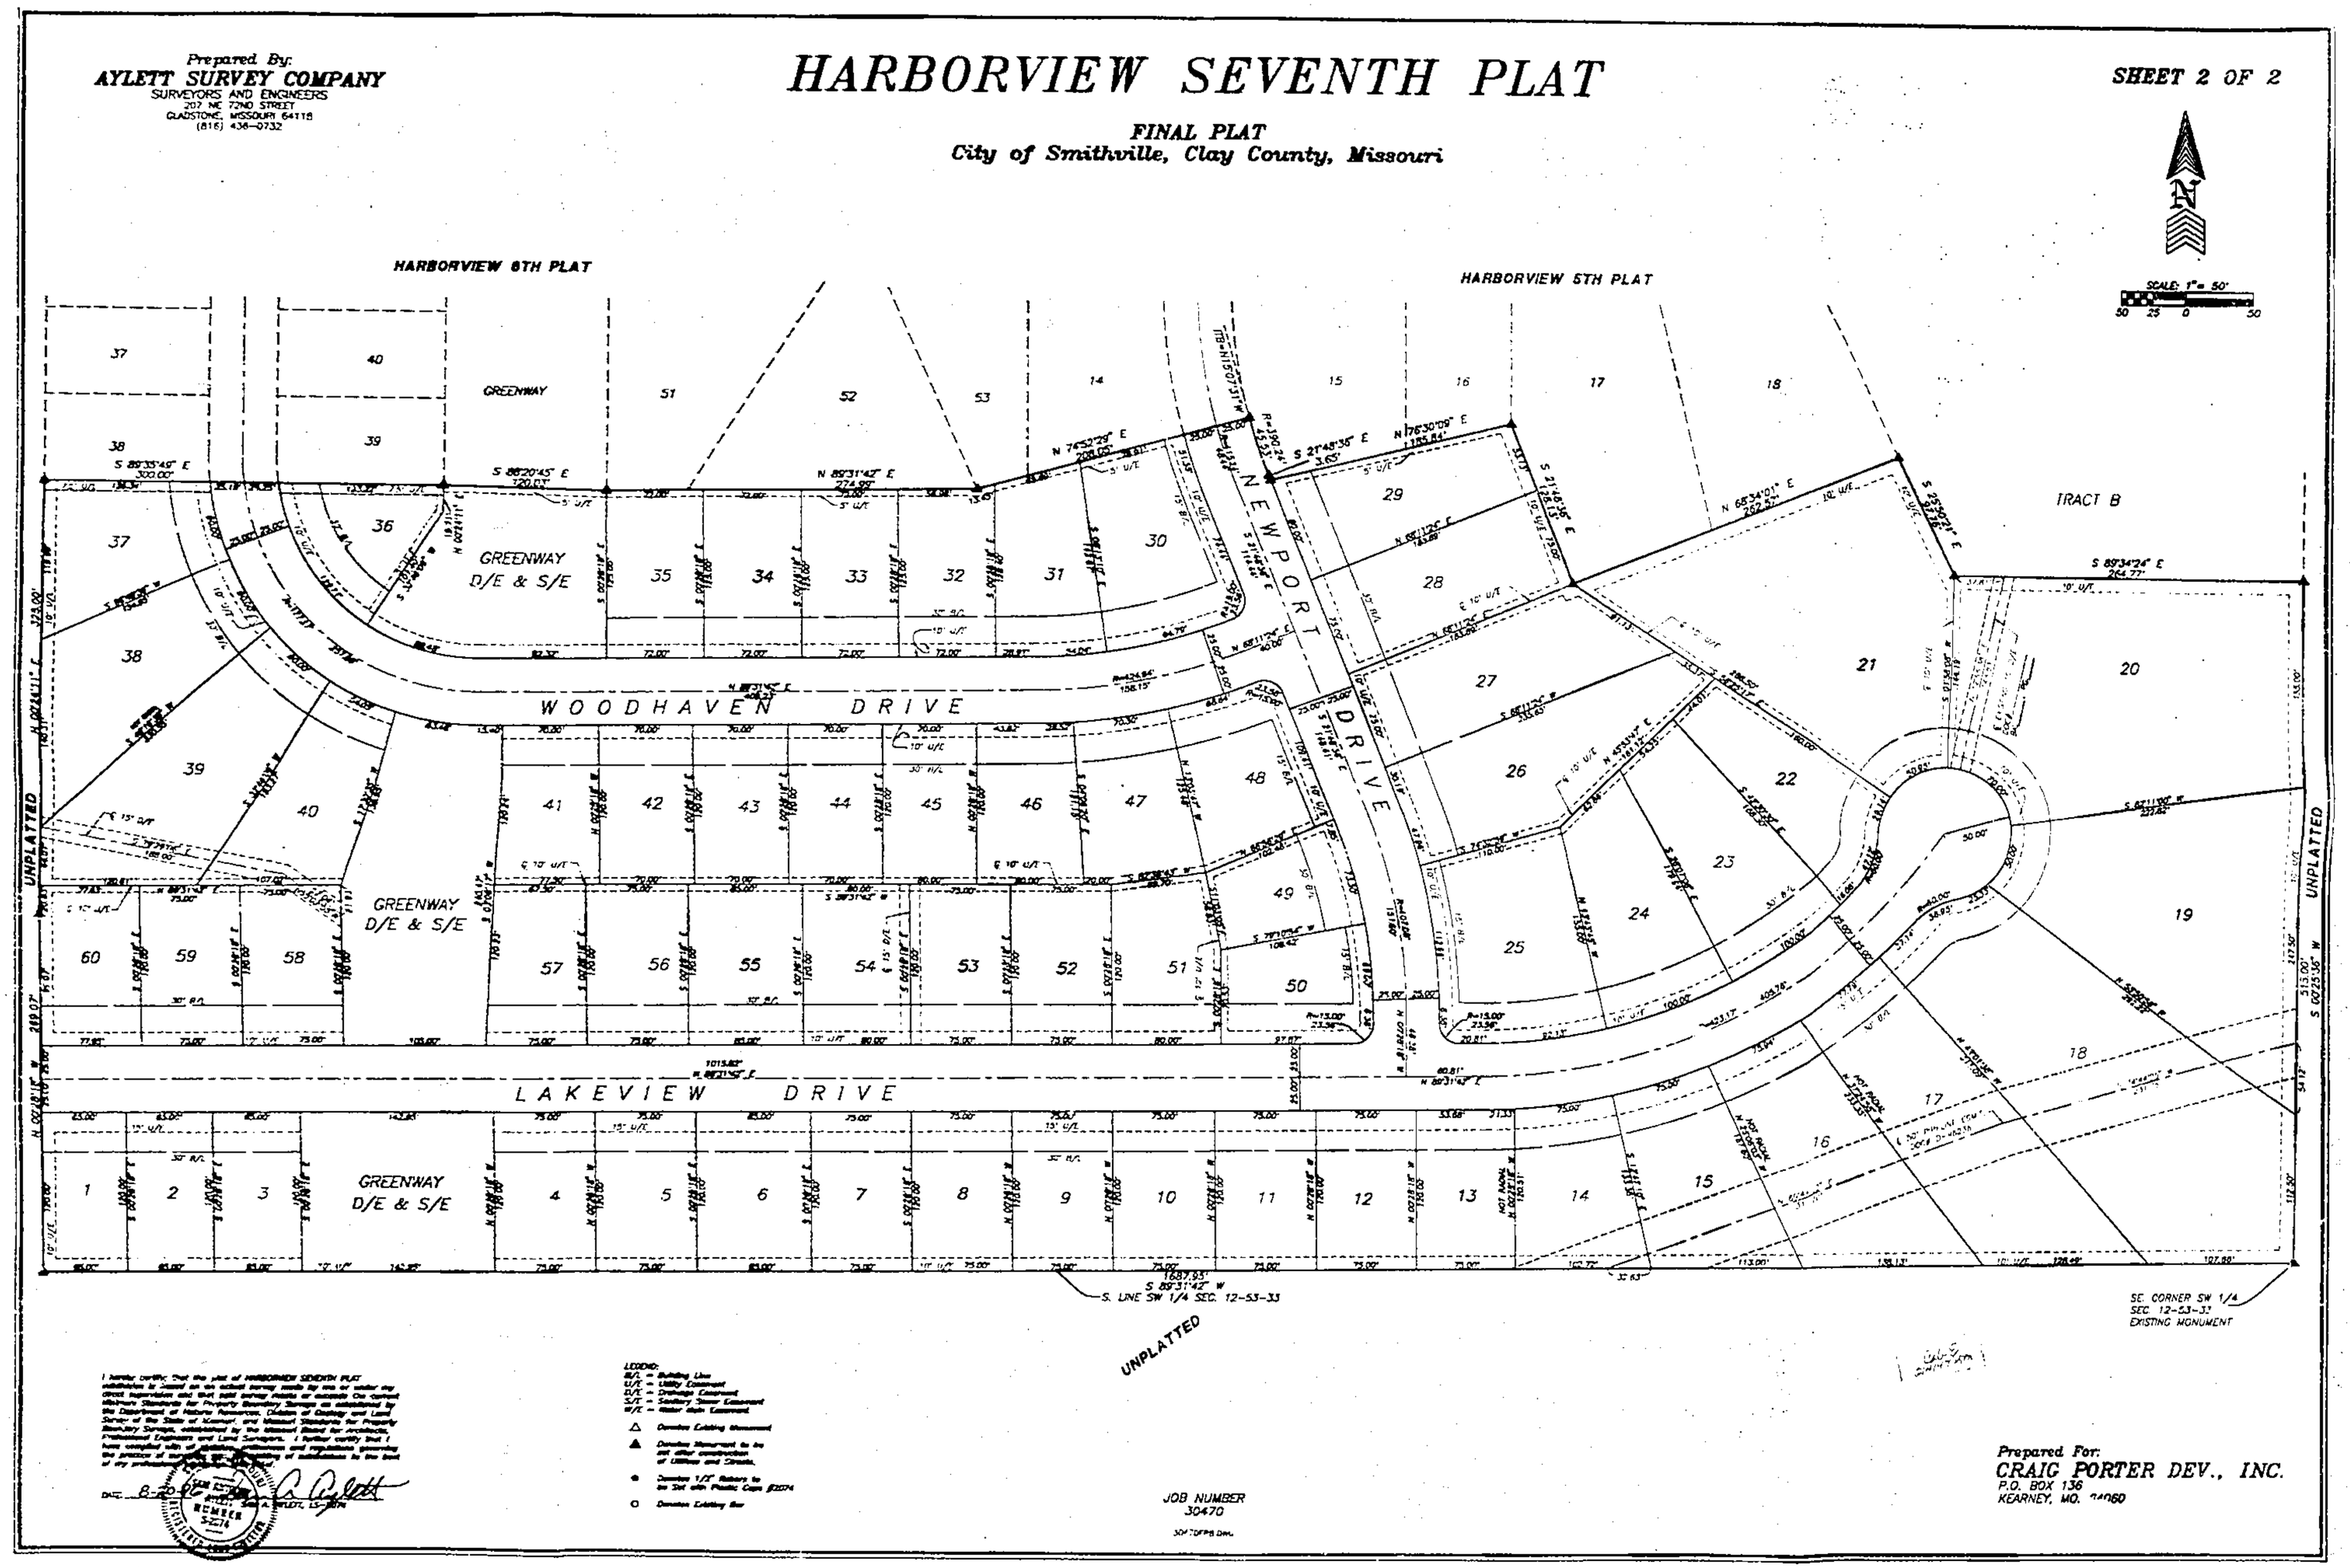

LEGEND:
B/L = Building Line
U/E = Utility Easement
D/E = Drainage Easement
S/E = Sanitary Sewer Easement
W/E = Water Main Easement
△ Denotes Existing Monument
▲ Denotes Monument to be set after construction of Utilities and Streets.
● Denotes 1/2" Rebars to be Set with Plastic Caps #2074
○ Denotes Existing Bar

JOB NUMBER
30470

Prepared For:
CRAIG PORTER DEV., INC.
P.O. BOX 136
KEARNEY, MO. 64060

http://www.ClayCoGov.com