Land Survey Document

N 43939

MAY 29 1997

STONELAKE

A Subdivision in Kearney, Clay County, Missouri

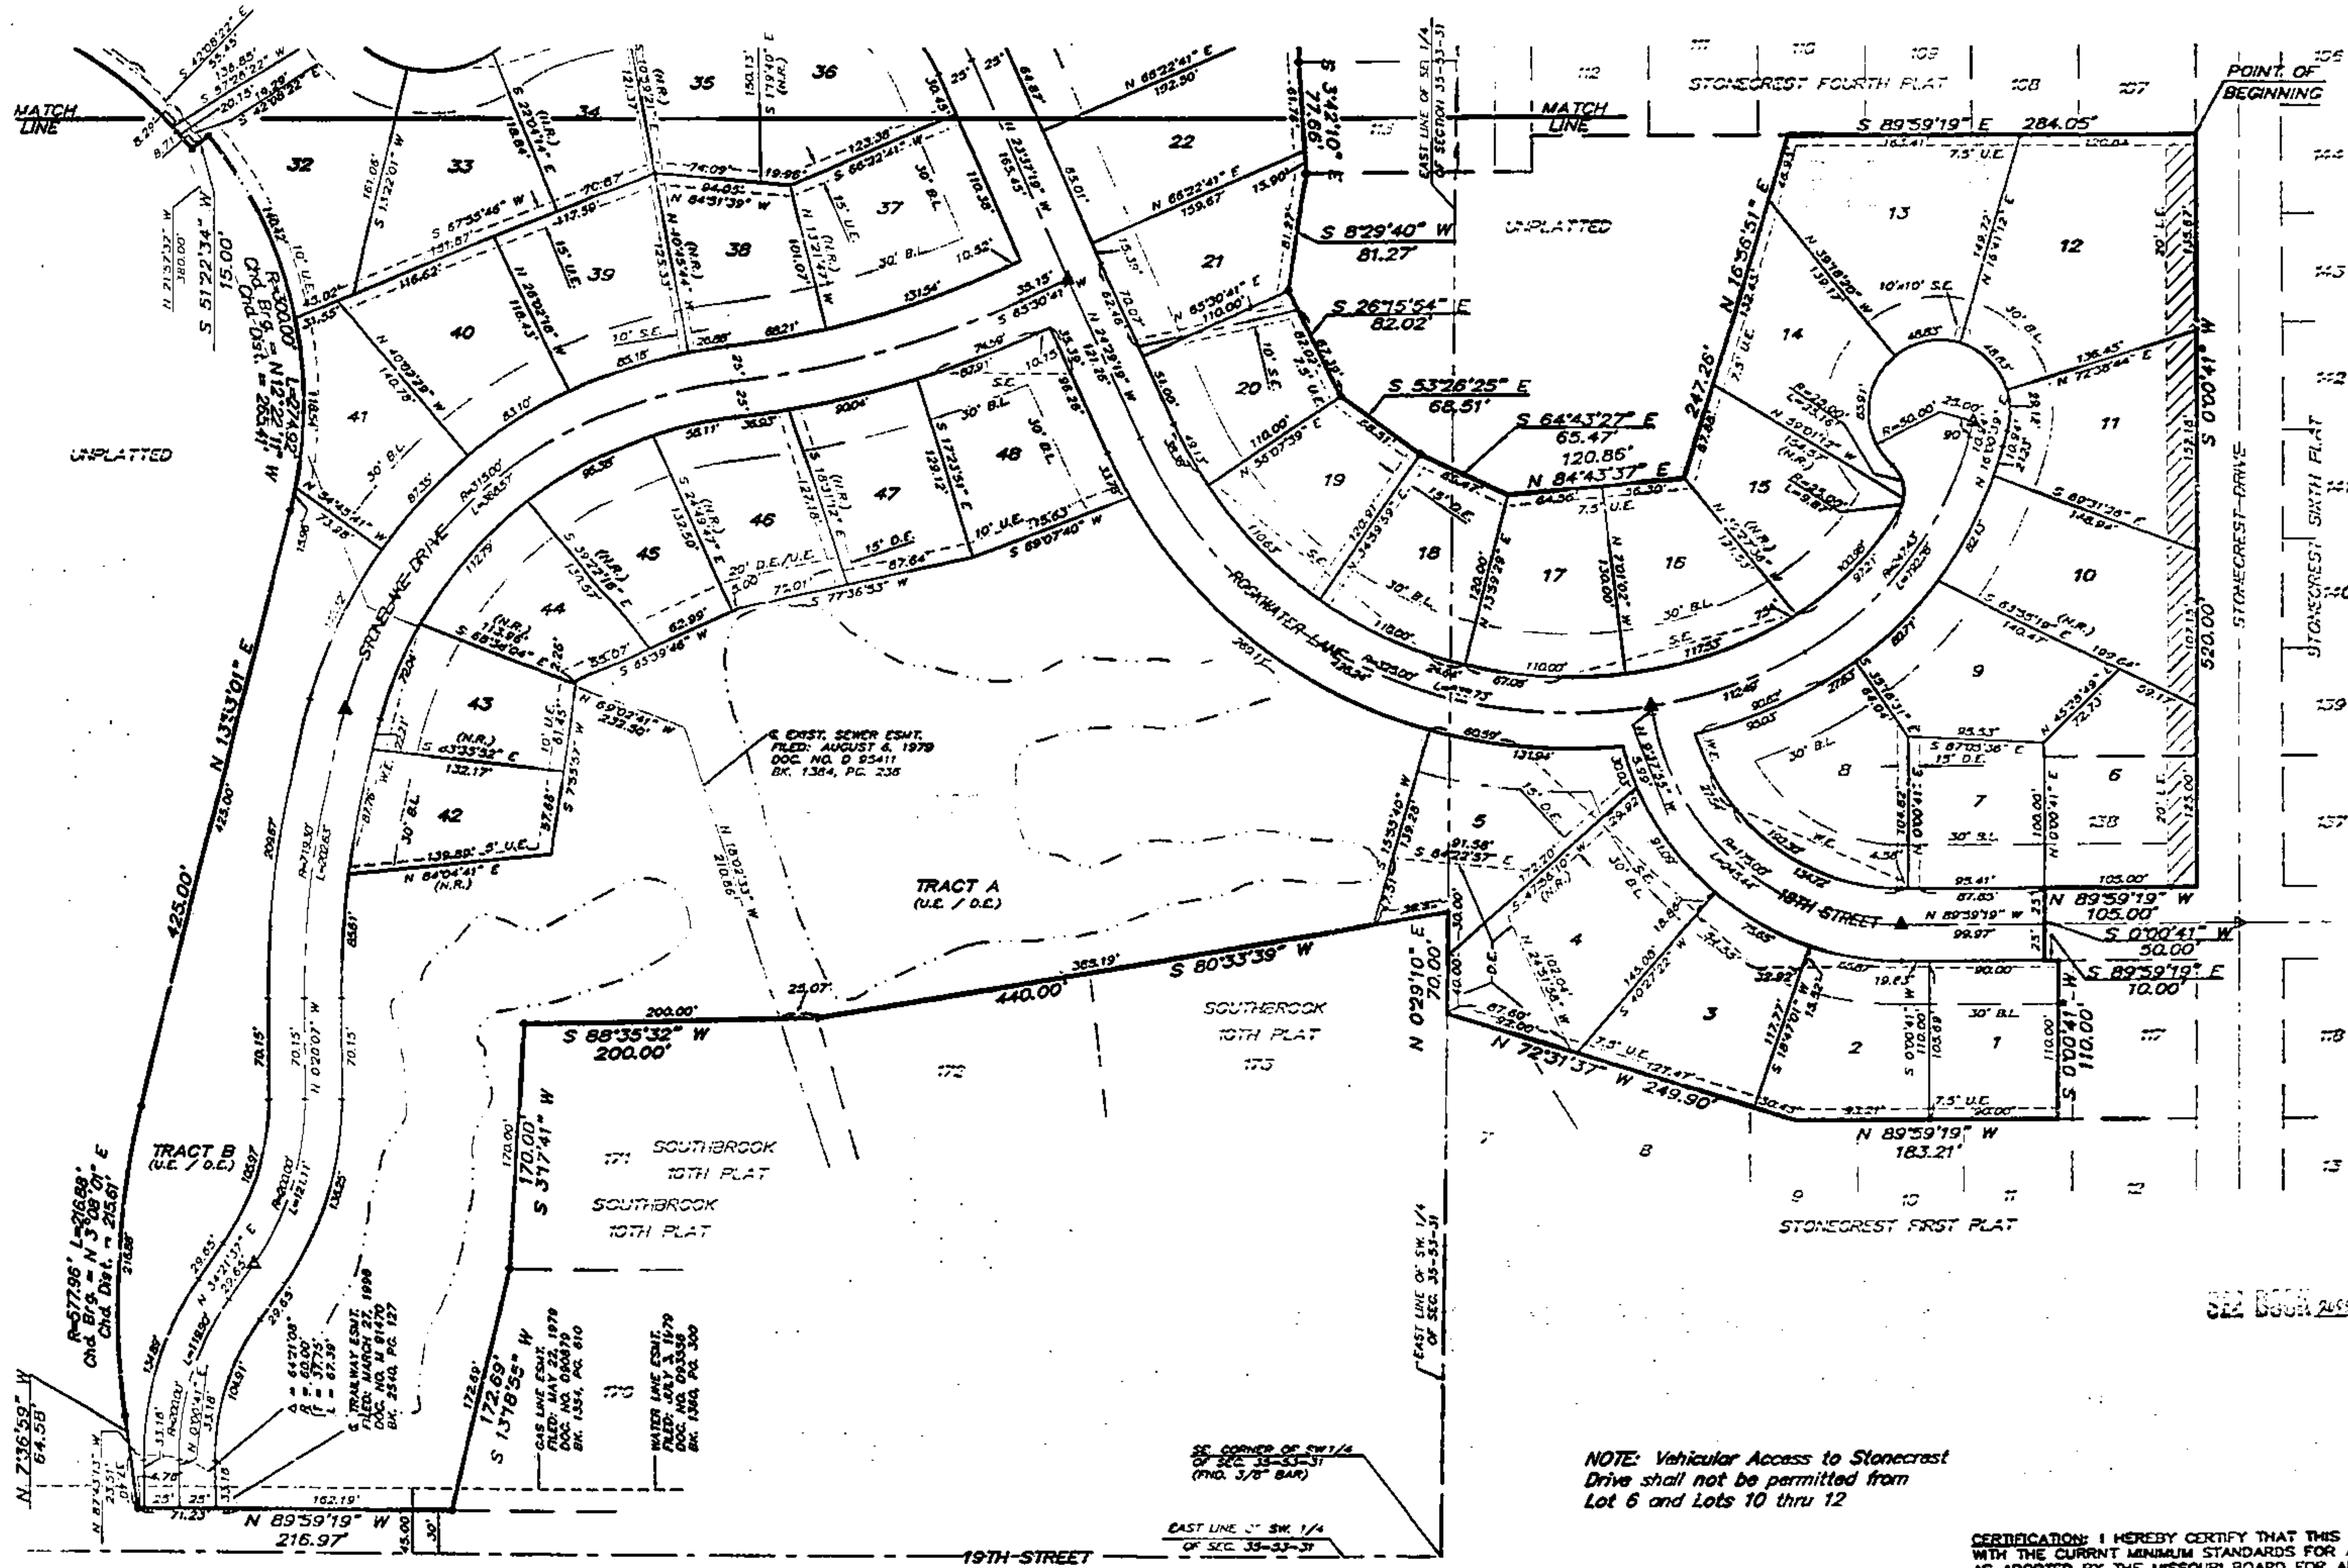

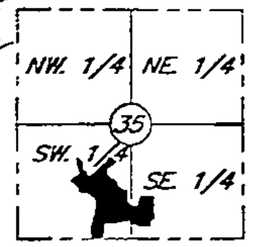

SECTION LOCATION
Sec. 35, Twp. 53, Rge. 31
(Not to Scale)

LEGEND
B.L. = Building Line
U.E. = Utility Easement
S.F. = Sanitary Sewer Easement
D.E. = Drainage Easement
W.E. = Water Main Easement
L.E. = Landscape Easement
(N.R.) = Not Radial
△ Denotes Existing Permanent Monument
▲ Denotes Permanent Monument to be Set after Street Construction
○ Denotes Found Existing Bar
● Denotes 1/2" Bar to be Set with Plastic Cap marked HFW ENG LS 1658
Vehicular Access to Stonecrest Drive shall not be permitted from Lot 6 and Lots 10 thru 12

N

SCALE: 1"=60'

NOTE: Vehicular Access to Stonecrest Drive shall not be permitted from Lot 6 and Lots 10 thru 12

CERTIFICATION: I HEREBY CERTIFY THAT THIS PLAT WAS EXECUTED IN ACCORDANCE WITH THE CURRNT MINIMUM STANDARDS FOR AN URBAN PROPERTY BOUNDARY SURVEY AS ADOPTED BY THE MISSOURI BOARD FOR ARCHITECTS, PROFESSIONAL ENGINEERS AND LAND SURVEYORS TO THE BEST OF MY PROFESSIONAL KNOWLEDGE AND BELIEF.

JAMES M. FARROW, MO LS NO. 1658
3-13-97

SIGNATURE AND STAMP IN PURPLE INK INDICATES AN ORIGINAL SIGNED COPY BY THIS SURVEYOR. ANY OTHER COLOR IS NOT AN ORIGINAL COPY.

HANDS • FARROW • WEISKIRCH
ENGINEERS
200 1/2 NORTH LIBERTY
INDEPENDENCE, MISSOURI 64050
(816) 254-5000

STONELAKE

KEARNEY, CLAY COUNTY, MISSOURI

JOB NO.	2090
SCALE:	NOTED
DATE:	3-13-97
DRAWN:	P.J.S.
CHK'D:	
APPR'D:	
REVISIONS:	
SHEET NO.	1 of 3

http://www.ClayCoGov.com