Clay County, Missouri
Land Survey Document

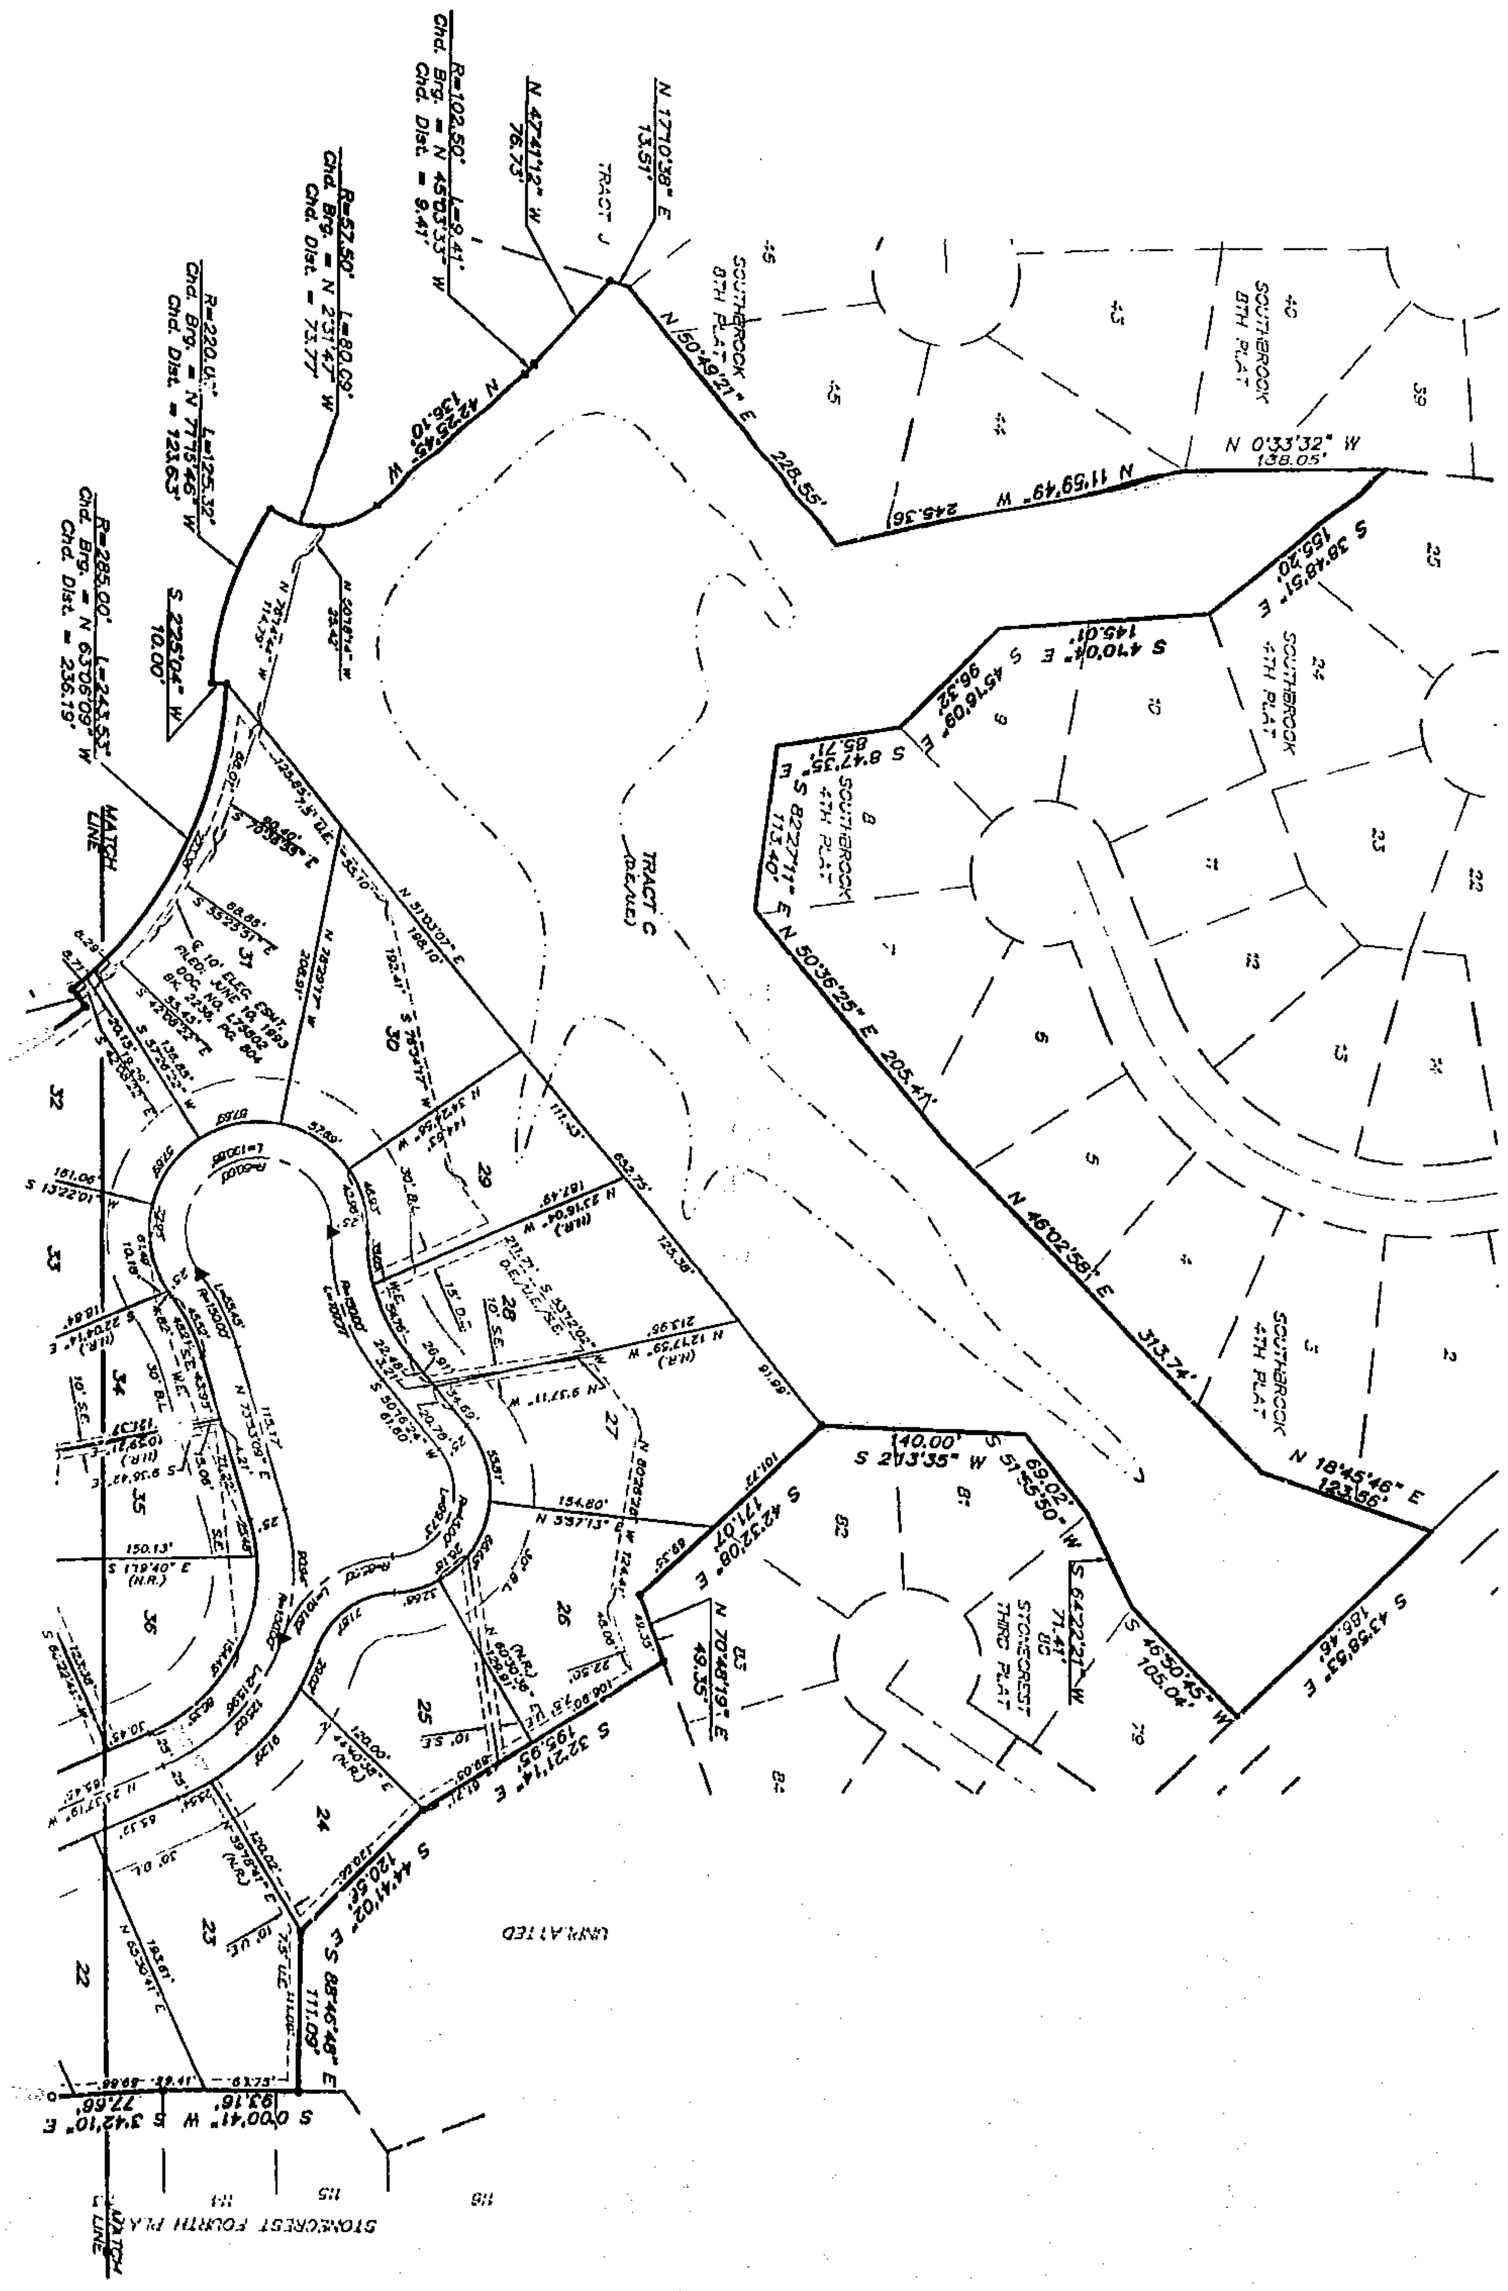

CERTIFICATION: I HEREBY CERTIFY THAT THIS PLAT WAS EXECUTED IN ACCORDANCE WITH THE CURRENT MINIMUM STANDARDS FOR AN URBAN PROPERTY BOUNDARY SURVEY AS ADOPTED BY THE MISSOURI BOARD FOR ARCHITECTS, PROFESSIONAL ENGINEERS AND LAND SURVEYORS TO THE BEST OF MY PROFESSIONAL KNOWLEDGE AND BELIEF.

JAMES M. FARROW, MO LS NO. 1658

SIGNATURE AND STAMP IN PURPLE INK INDICATES AN ORIGINAL SIGNED COPY BY THIS SURVEYOR. ANY OTHER COLOR IS NOT AN ORIGINAL COPY.

JOB NO.	2090
SCALE	NOTED
DATE	3-13-97
DRAWN	P.J.S.
CHKD	
APPROVE	
REVISIONS	
SHEET NO.	2 of 3

STONELAKE

KEARNEY, CLAY COUNTY, MISSOURI

HANDS • FARROW • WEISKIRCH
ENGINEERS
200 1/2 NORTH LIBERTY
INDEPENDENCE, MISSOURI 64050
(816) 254-5000

http://www.ClayCoGov.com