Clay County, Missouri
Land Survey Document

N 48531 JUL 1 1997

STATE OF MO.
CLAY COUNTY

THOMSON TITLE CORP.
(816) 792-0077

GREY OAKS

A SUBDIVISION IN KANSAS CITY, CLAY COUNTY, MISSOURI

(Sheet 1 of 2)

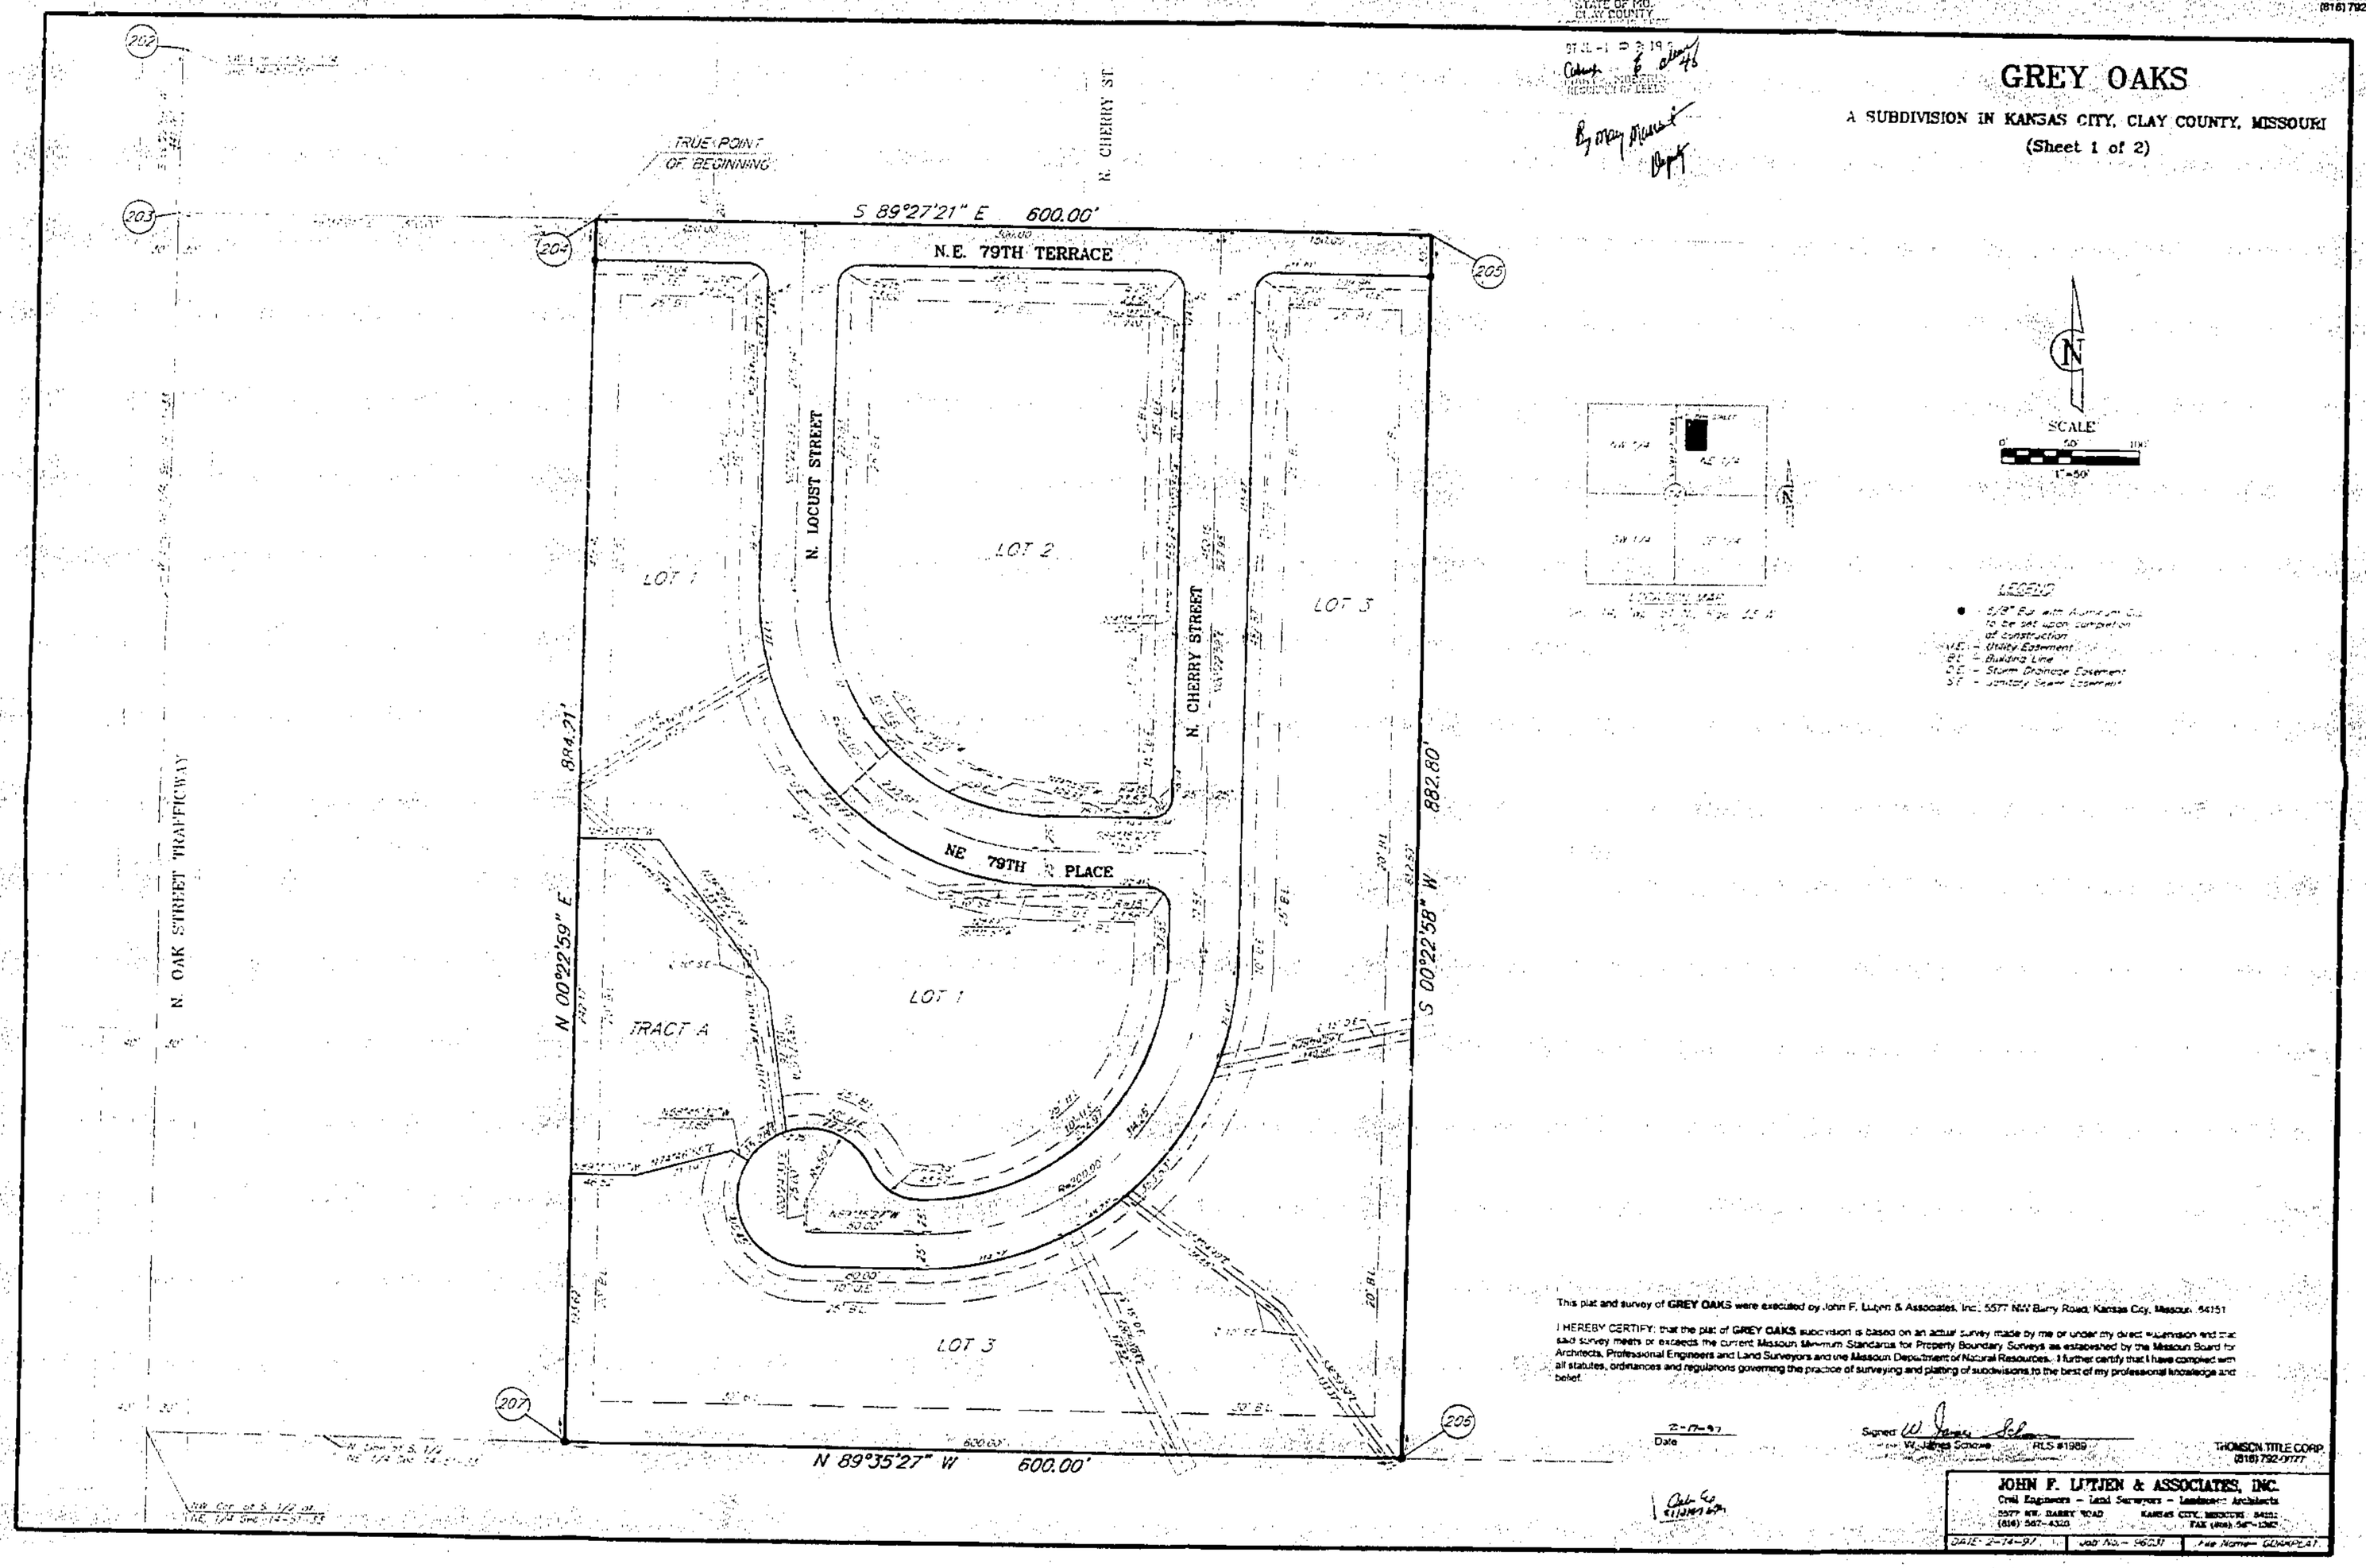

This plat and survey of **GREY OAKS** were executed by John F. Lutjen & Associates, Inc., 5577 NW Barry Road, Kansas City, Missouri 64151

I HEREBY CERTIFY: that the plat of **GREY OAKS** subdivision is based on an actual survey made by me or under my direct supervision and that said survey meets or exceeds the current Missouri Minimum Standards for Property Boundary Surveys as established by the Missouri Board for Architects, Professional Engineers and Land Surveyors and the Missouri Department of Natural Resources. I further certify that I have complied with all statutes, ordinances and regulations governing the practice of surveying and platting of subdivisions to the best of my professional knowledge and belief.

2-17-97
Date

Signed W. James Schowe
W. James Schowe RLS #1989

THOMSON TITLE CORP.
(816) 792-0077

JOHN F. LUTJEN & ASSOCIATES, INC.
Civil Engineers – Land Surveyors – Landscape Architects
5577 NW. BARRY ROAD KANSAS CITY, MISSOURI 64151
(816) 587-4320 FAX (816) 587-1362

DATE: 2-14-97 | Job No.- 96031 | File Name- GDAKPLAT

http://www.ClayCoGov.com