Clay County, Missouri
Land Survey Document

http://www.ClayCoGov.com

WILLOW WOODS 6TH PLAT

A SUBDIVISION IN KANSAS CITY
Clay County, Missouri

SHEET 2 OF 2

Prepared By:
AYLETT SURVEY COMPANY
SURVEYORS AND ENGINEERS
207 NE 72ND STREET
GLADSTONE, MISSOURI 64118
(816) 436-0732

SEC. 36-52-33
Location Map
(NOT TO SCALE)

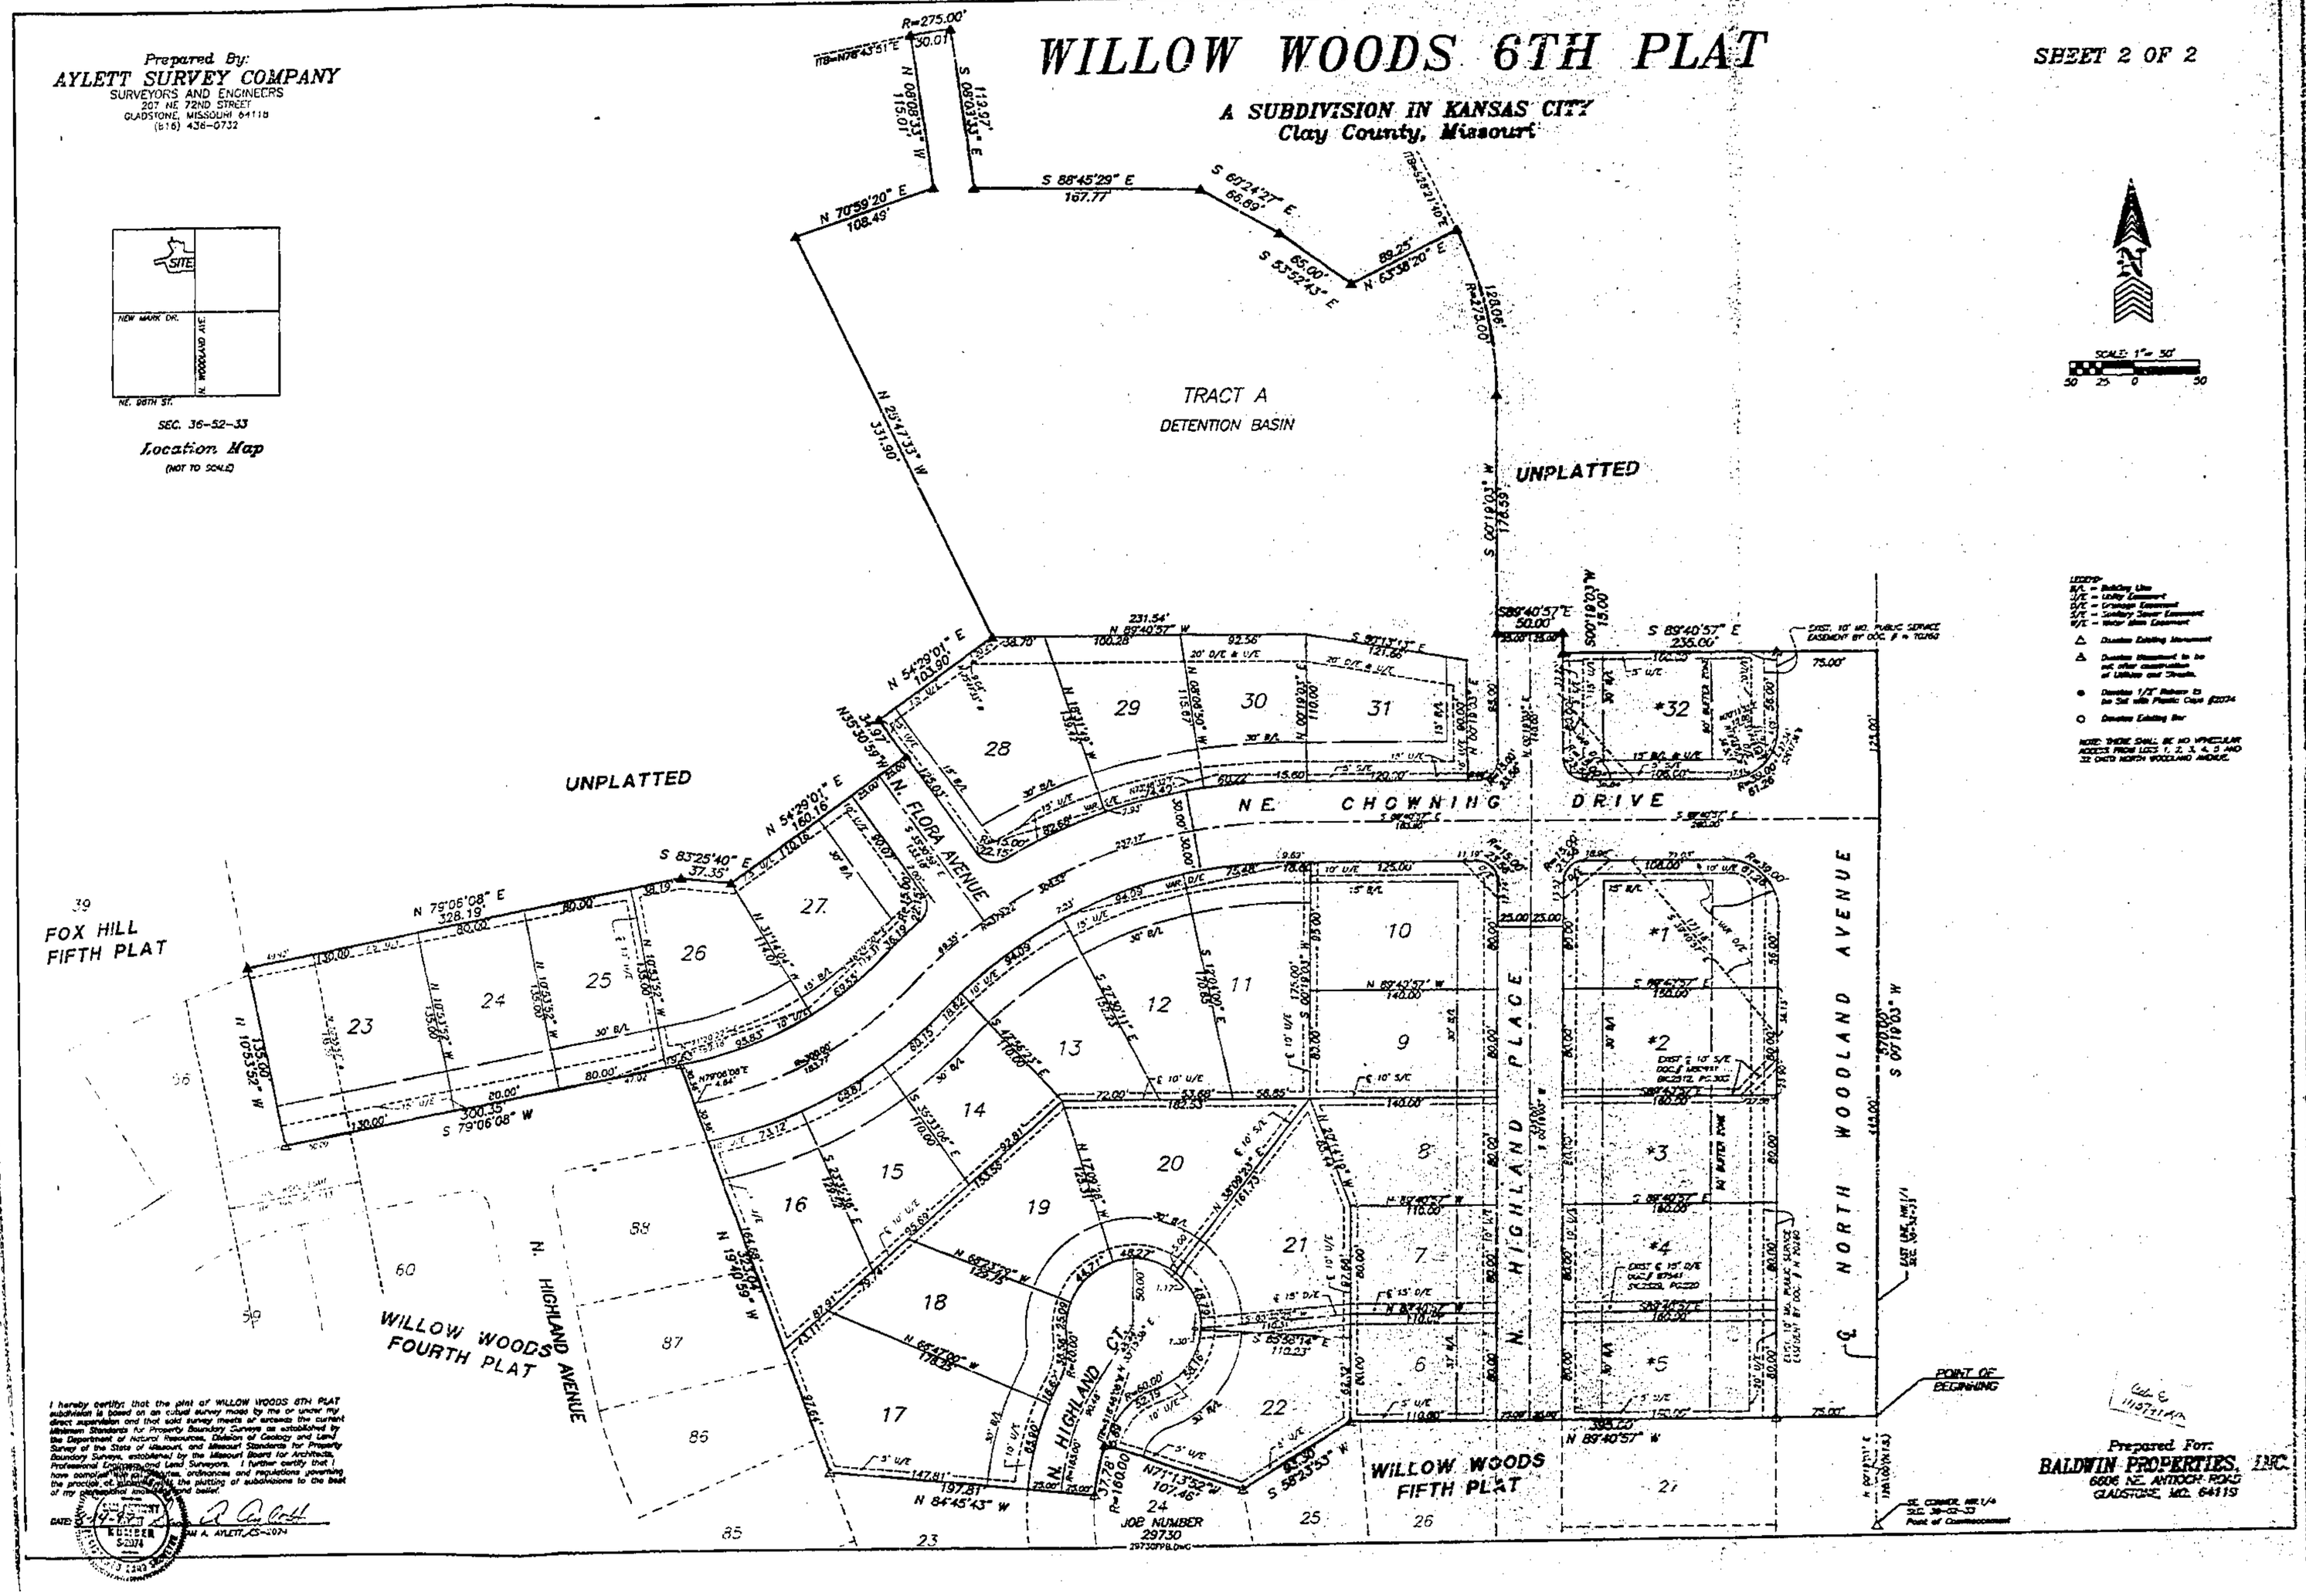

I hereby certify that the plat of WILLOW WOODS 6TH PLAT subdivision is based on an actual survey made by me or under my direct supervision and that said survey meets or exceeds the current Minimum Standards for Property Boundary Surveys as established by the Department of Natural Resources, Division of Geology and Land Survey of the State of Missouri, and Missouri Standards for Property Boundary Surveys, established by the Missouri Board for Architects, Professional Engineers and Land Surveyors. I further certify that I have complied with all statutes, ordinances and regulations governing the platting of subdivisions to the best of my professional knowledge and belief.

DATE 5-14-97 WILLIAM A. AYLETT, LS-2074

REGISTERED LAND SURVEYOR S-2074

Prepared For:
BALDWIN PROPERTIES, INC.
6606 NE. ANTIOCH ROAD
GLADSTONE, MO. 64119