N 63864

# RIDGEFIELD–12TH PLAT

A SUBDIVISION IN KANSAS CITY, CLAY COUNTY, MISSOURI

(Sheet 1 of 2)

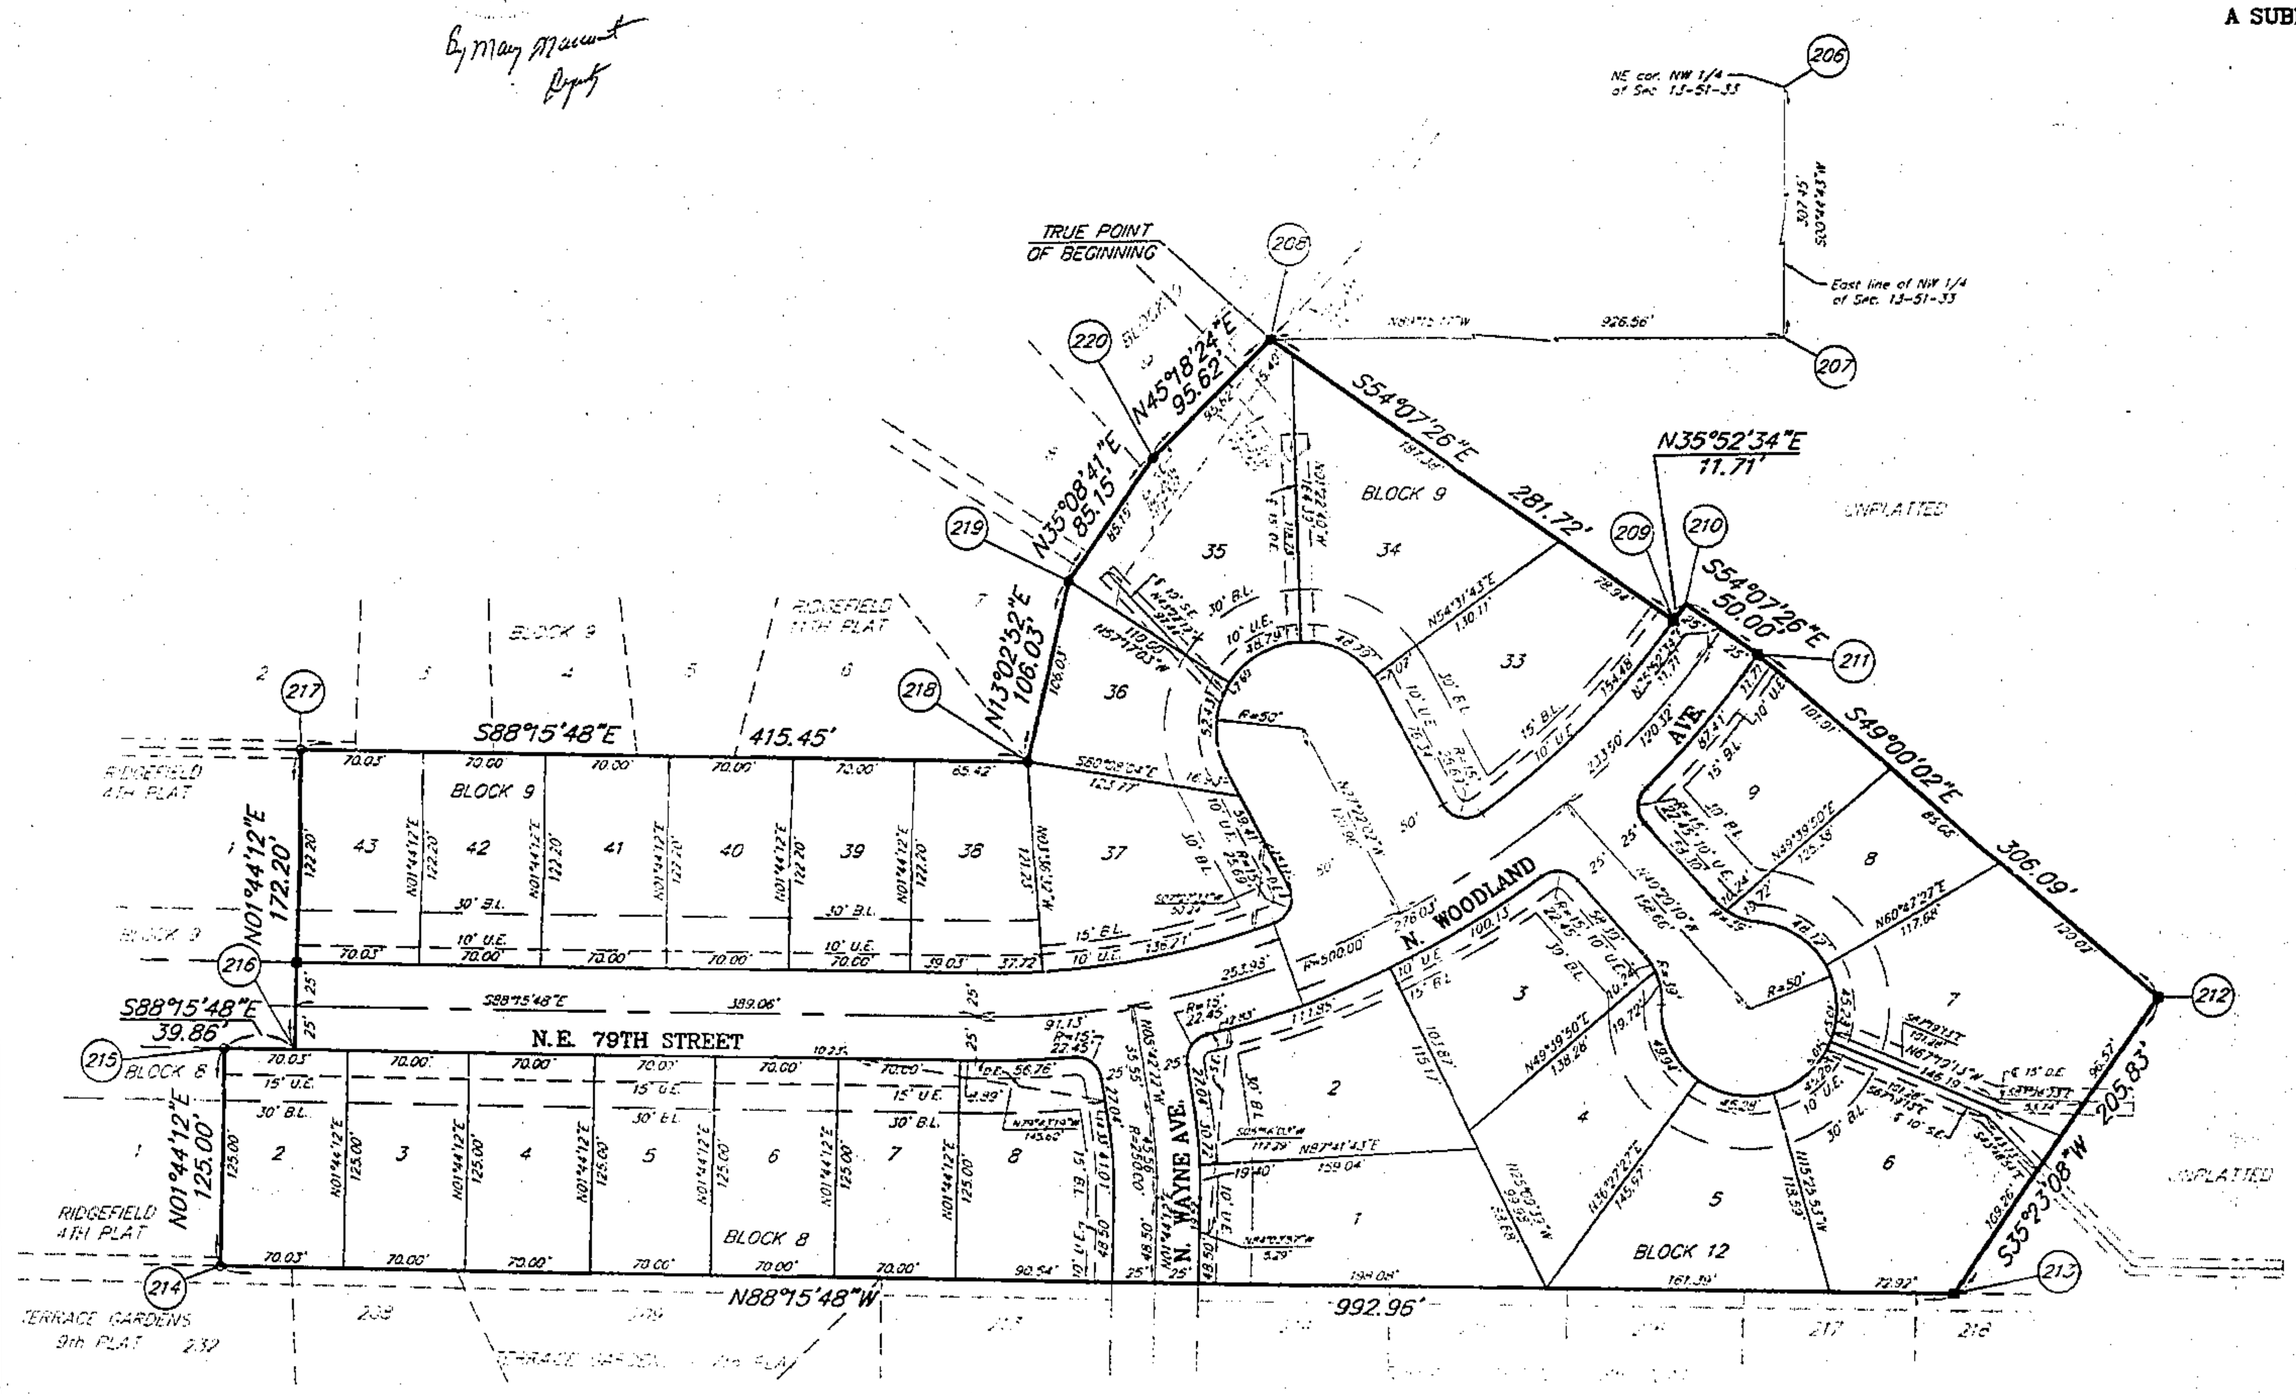


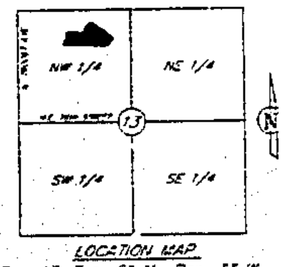


LOCATION MAP
Sec. 13, Twp. 51 N., Rge. 33 W.
(N.T.S.)

LEGEND

- ○ – FND 1/2" Bar
- ● – FND 5/8" Bar
- ■ – 5/8" Sq. 'th Aluminum Cap to be set upon completion of construction
- U.E. – Utility Easement
- B.L. – Building Line
- D.E. – Storm Drainage Easement
- S.E. – Sanitary Sewer Easement

SCALE
0' 50' 100'
1" = 50'

This plat and survey of RIDGEFIELD 12TH PLAT were executed by John F. Lutjen & Associates, Inc., 5577 NW Barry Road, Kansas City, Missouri 64151.

I HEREBY CERTIFY: that the plat of RIDGEFIELD 12TH PLAT subdivision is based on an actual survey made by me or under my direct supervision and that said survey meets or exceeds the current Missouri Minimum Standards for Property Boundary Surveys as established by the Missouri Board for Architects, Professional Engineers and Land Surveyors and the Missouri Department of Natural Resources. I further certify that I have complied with all statutes, ordinances and regulations governing the practice of surveying and platting of subdivisions to the best of my professional knowledge and belief.

10-14-97
Date

Signed: W. James Schowe
W. James Schowe RLS #1989

JOHN F. LUTJEN & ASSOCIATES, INC.
Civil Engineers – Land Surveyors – Landscape Architects
5577 NW. BARRY ROAD KANSAS CITY, MISSOURI 64151
(816) 587-4320 FAX (816) 587-1393

DATE: 10-14-97 | Job No.– 96022 | File Name– RFIJPLAT

CAB E
Plat Cp

Clay County, Missouri
Land Survey Document

http://www.clayconsov.com