NOV 10 1997 N 65122

THE FAIRWAYS–SECOND PLAT

A SUBDIVISION IN KANSAS CITY, CLAY COUNTY, MISSOURI

(Sheet 1 of 2)

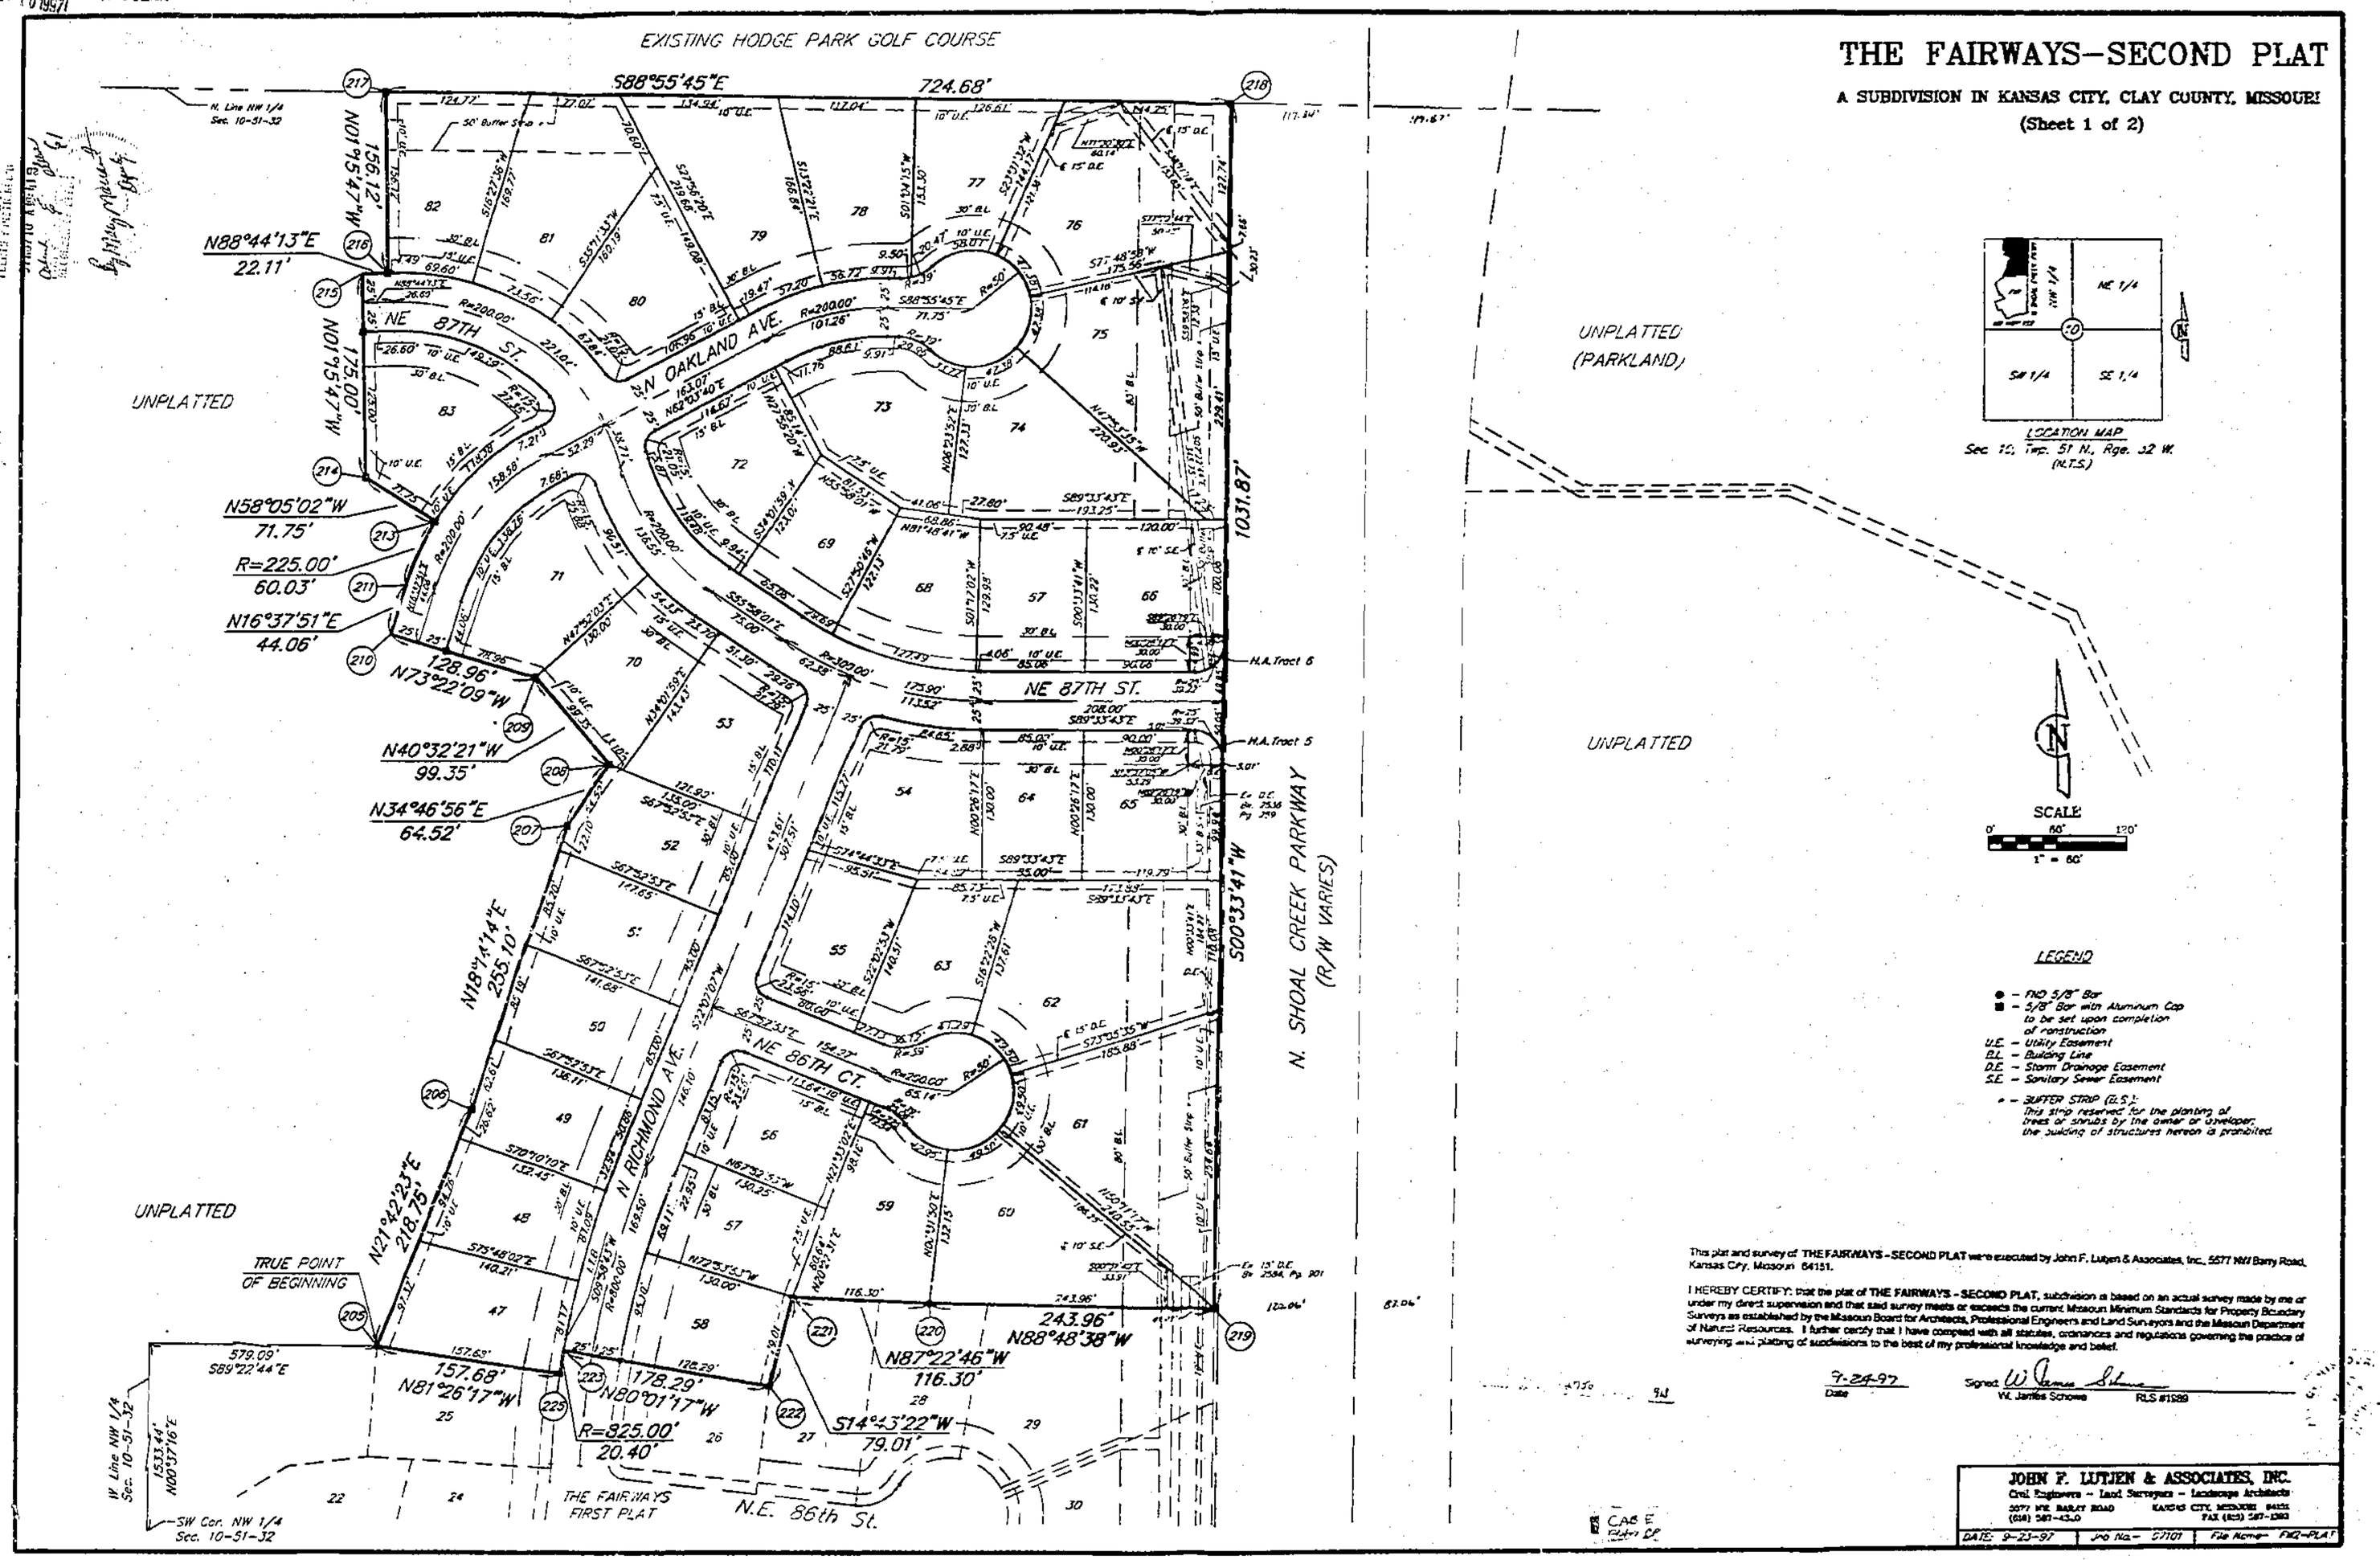

LEGEND

- ● – FND 5/8" Bar
- ■ – 5/8" Bar with Aluminum Cap to be set upon completion of construction
- U.E. – Utility Easement
- B.L. – Building Line
- D.E. – Storm Drainage Easement
- S.E. – Sanitary Sewer Easement
- • – BUFFER STRIP (B.S.): This strip reserved for the planting of trees or shrubs by the owner or developer; the building of structures hereon is prohibited.

This plat and survey of THE FAIRWAYS - SECOND PLAT were executed by John F. Lutjen & Associates, Inc., 5577 NW Barry Road, Kansas City, Missouri 64151.

I HEREBY CERTIFY: that the plat of THE FAIRWAYS - SECOND PLAT, subdivision is based on an actual survey made by me or under my direct supervision and that said survey meets or exceeds the current Missouri Minimum Standards for Property Boundary Surveys as established by the Missouri Board for Architects, Professional Engineers and Land Surveyors and the Missouri Department of Natural Resources. I further certify that I have complied with all statutes, ordinances and regulations governing the practice of surveying and plotting of subdivisions to the best of my professional knowledge and belief.

9-24-97
Date

Signed W. James Schowe
W. James Schowe RLS #1589

JOHN F. LUTJEN & ASSOCIATES, INC.
Civil Engineers – Land Surveyors – Landscape Architects
5577 NW BARRY ROAD KANSAS CITY, MISSOURI 64151
(816) 587-4310 FAX (816) 587-1393

DATE: 9-23-97 | Job No.– 57101 | File Name– FWQ-PLAT

Clay County, Missouri
Land Survey Document

http://www.ClayCoGov.com