Note: See Sheet 1 of 4 for General Notes

MAPLE WOODS COMMUNITY COLLEGE

A SUBDIVISION IN KANSAS CITY, CLAY COUNTY, MISSOURI

NOTES

All Bearings and Coordinates shown are based on the Missouri State Plane Coordinate System, using a combined Grid Factor of 0.999988.

Azimuths are clockwise from North.

1/2" Iron Bars with 1-1/2" Aluminum Caps will be set at all plat boundary corners upon completion of construction, unless otherwise noted.

TRAVERSE TABLE

STATIONS	AZIMUTHS	DISTANCES
CL-11 to Point #1	181°32'13"	1,062.09'
Point #1 to Point #2	179°39'01"	937.98'
Point #2 to Point #3	188°46'35"	1,187.56'
Point #3 to Point #4	271°37'33"	486.51'
Point #4 to Point #5	309°00'06"	817.00'
Point #5 to Point #6	180°16'05"	1454.61'
Point #6 to the Southeast Corner of Plat (SE Cor. SW1/4, SW 1/4 Sec. 7-51-32)	180°49'28"	1055.42
Grid Coordinate of CL-11	N=342,506.771 (Meters) E=846,638.526 (Meters)	

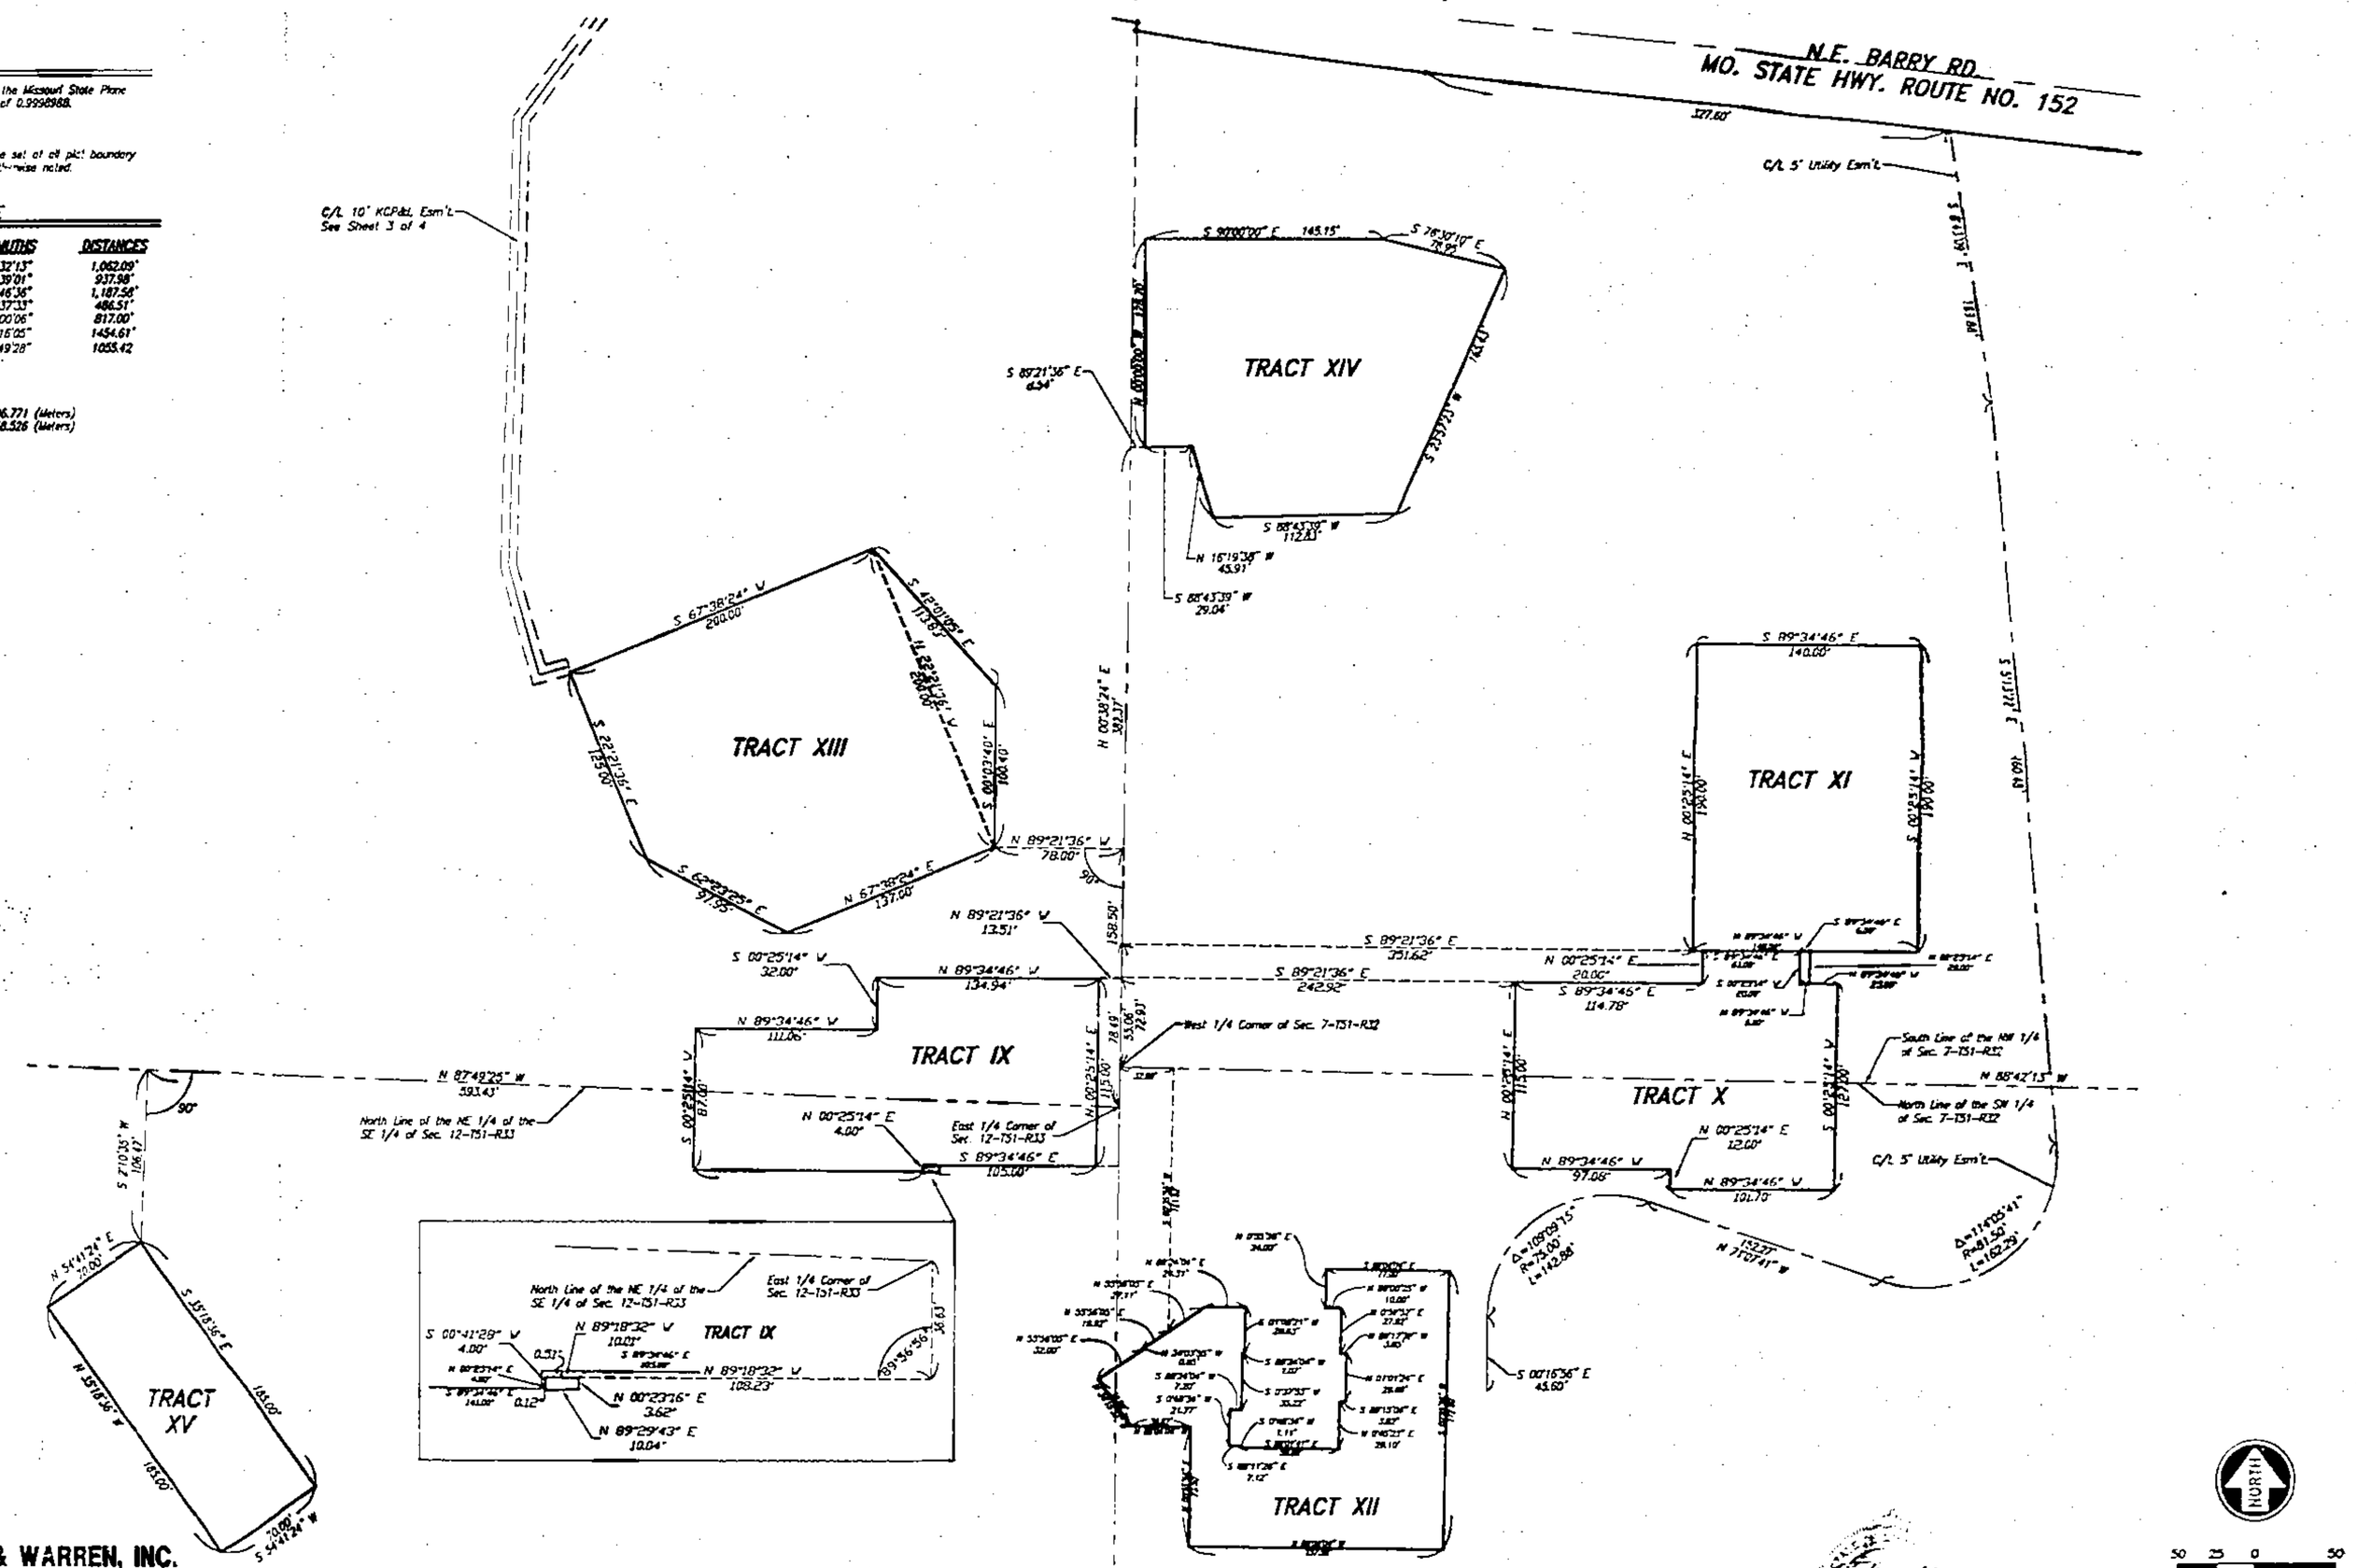

SHAFER, KLINE & WARREN, INC.
2940 Main St., Kansas City, MO 64108
816/756-0444 FAX: 816/756-1763
OTHER OFFICE LOCATIONS:
Iola, KS
Overland Park, KS
Chillicothe, MO
Macon, MO
CIVIL ENGINEERS • ELECTRICAL ENGINEERS • MECHANICAL ENGINEERS • LANDSCAPE ARCHITECTS • LAND SURVEYORS • LAND PLANNERS

226765
(7-51-32 & 12-51-33)
226765PM.Dwg (226765) (M.K.)

CASE
1/7/93 CP

By: Timothy L. Johannes
Timothy L. Johannes, Mo. LS-2133
Surveyor

Clay County, Missouri
Land Survey Document
http://www.ClayCoGov.com