Clay County, Missouri
Land Survey Document

JAN 20 1998
N 73142

CLAYWOODS TENTH PLAT

A Subdivision in Liberty, Clay County, Missouri

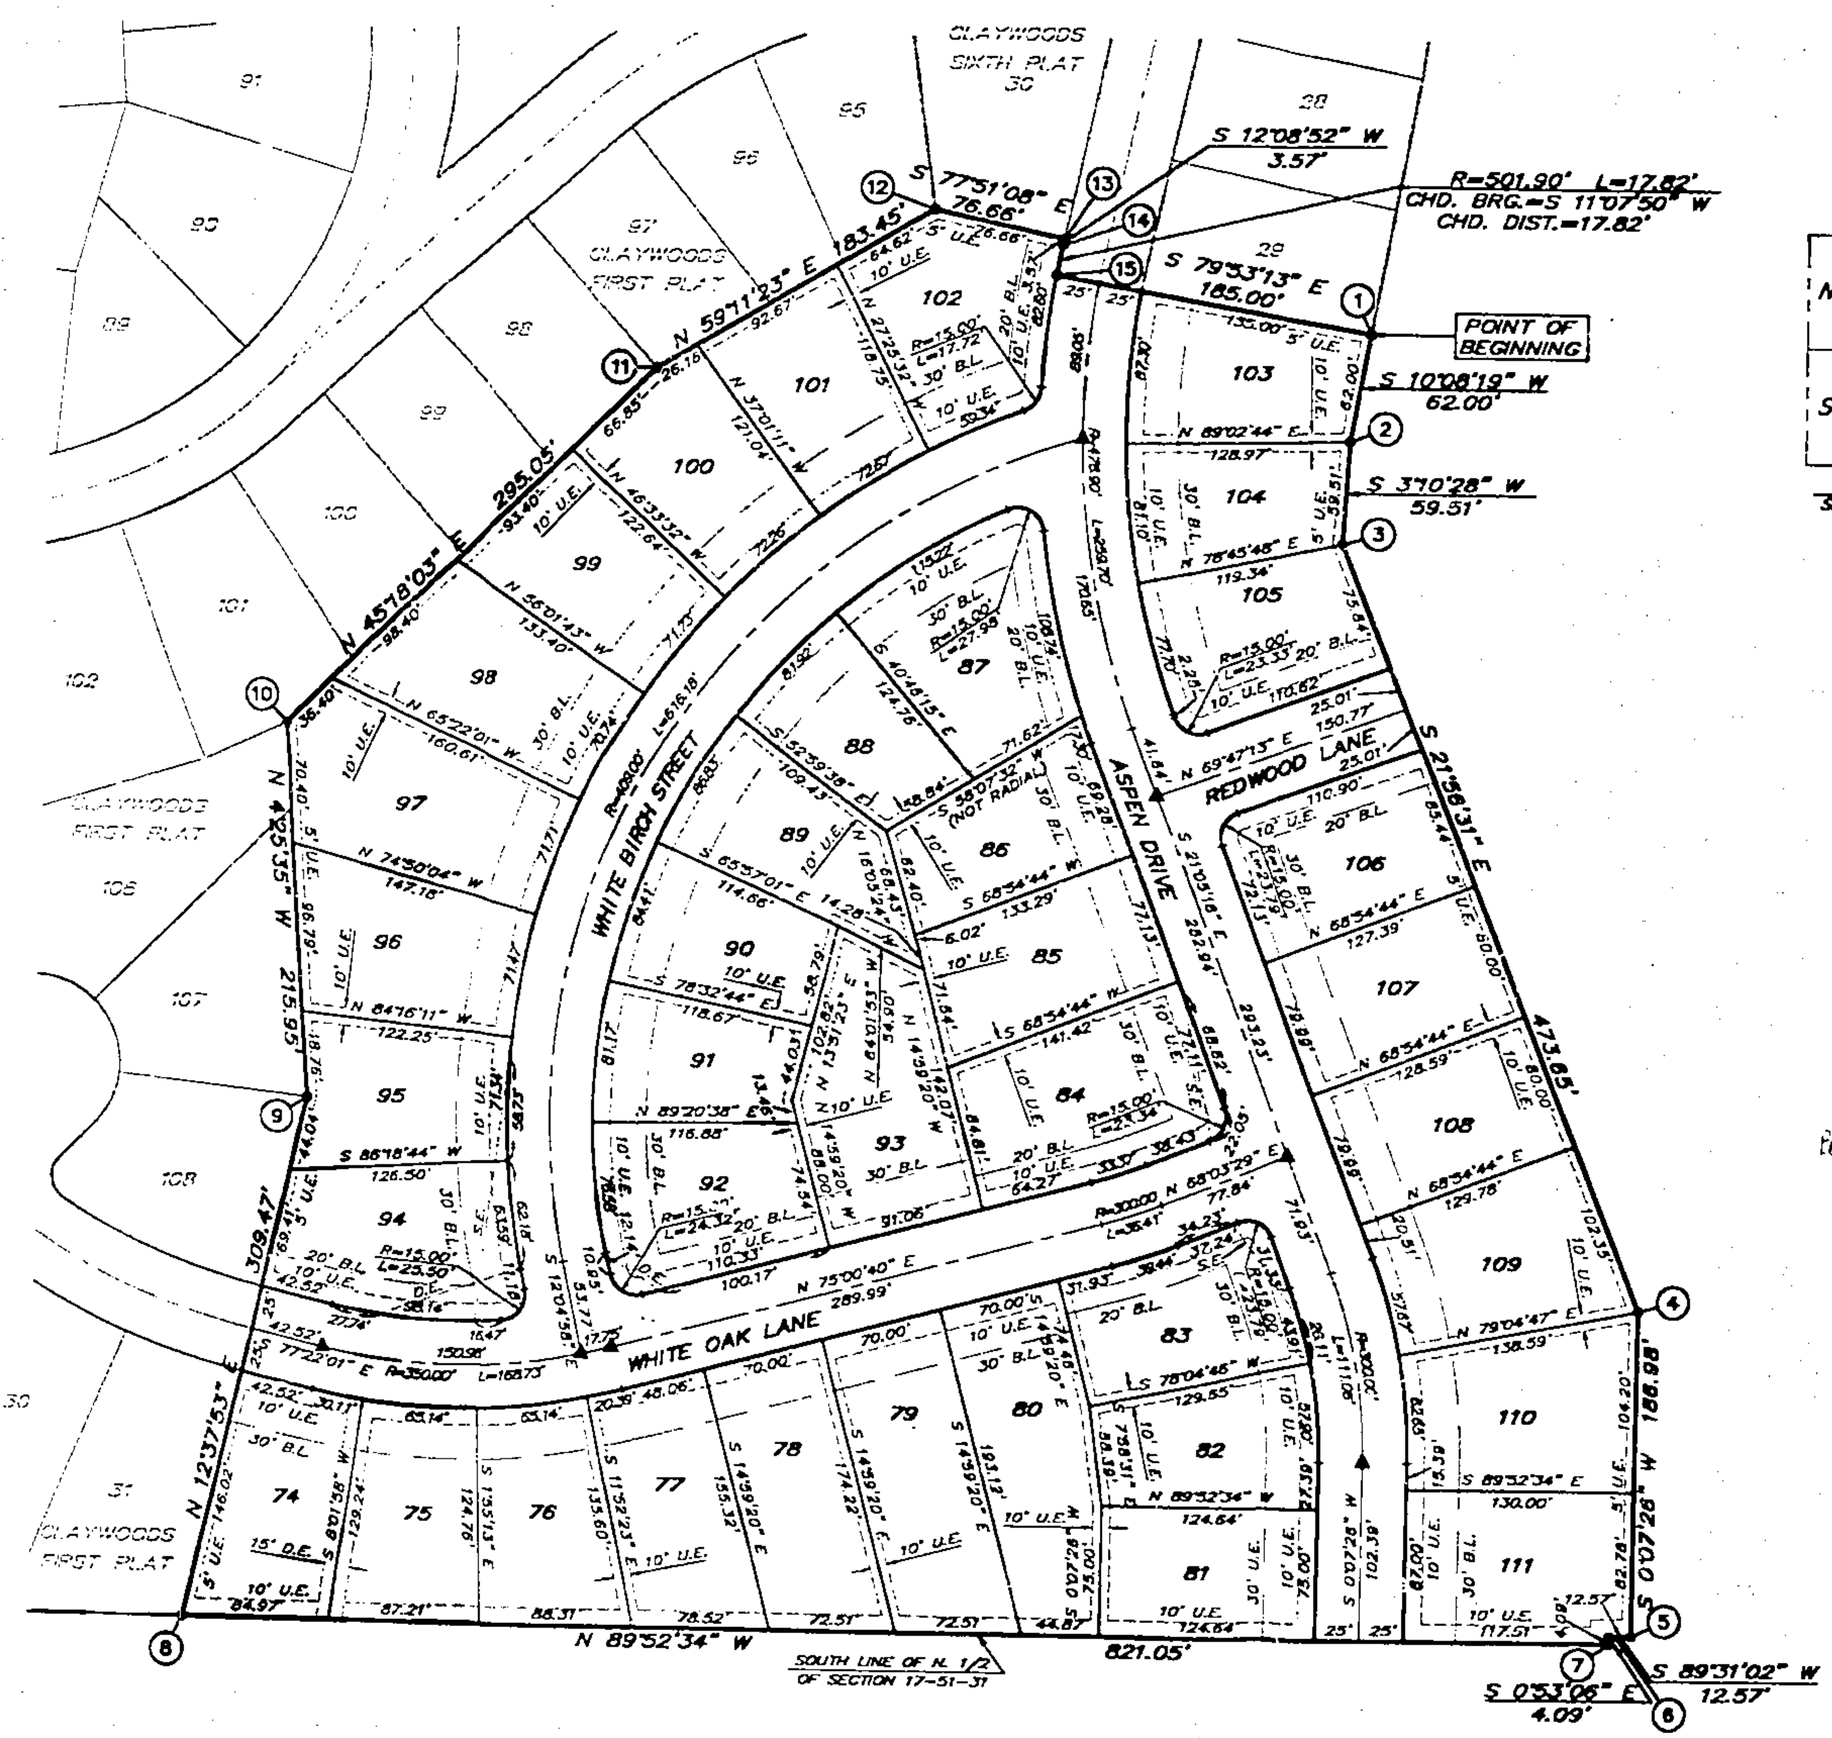

SURVEYOR'S CERTIFICATION: I HEREBY CERTIFY THAT THIS PLAT WAS EXECUTED IN ACCORDANCE WITH THE CURRENT MINIMUM STANDARDS FOR AN URBAN PROPERTY BOUNDARY SURVEY AS ADOPTED BY THE MISSOURI BOARD FOR ARCHITECTS, PROFESSIONAL ENGINEERS AND LAND SURVEYORS TO THE BEST OF MY PROFESSIONAL KNOWLEDGE AND BELIEF.

JAMES M. FARROW, MO LS NO. 1858
1-5-98

SIGNATURE AND STAMP IN PURPLE INK INDICATES AN ORIGINAL SIGNED COPY BY THIS SURVEYOR. ANY OTHER COLOR IS NOT AN ORIGINAL COPY.

HANDS • FARROW • WEISKIRCH
ENGINEERS
111 NORTH MAIN
INDEPENDENCE, MISSOURI 64050
(816) 254-5000 FAX (816) 252-9712

CLAYWOODS TENTH PLAT
LIBERTY, CLAY COUNTY, MISSOURI

JOB NO.	2366
FILE NO.	2366
DATE	11-11-97
DRAFTED	P.J.S.
CHECKED	
APPROVED	
REVISIONS	12/23/97 1/03/98 1/05/98
SHEET NO.	1 of 2

http://www.claycoclay.com