Clay County, Missouri
Land Survey Document

N 89563 MAY 4 1998

DESCRIPTION

All of the SE¼ of the SW¼ of Section 20, Township 53 North of the Base Line, Range 31 West of the Fifth Principal Meridian, Clay County, Missouri. Containing 40.67 acres and subject to all easements, restrictions, reservations and right of ways of record.

NOTES

1. Record Reference is Book 2590 Page 633.
2. Survey Classification is "C".
3. Bearings are assumed.

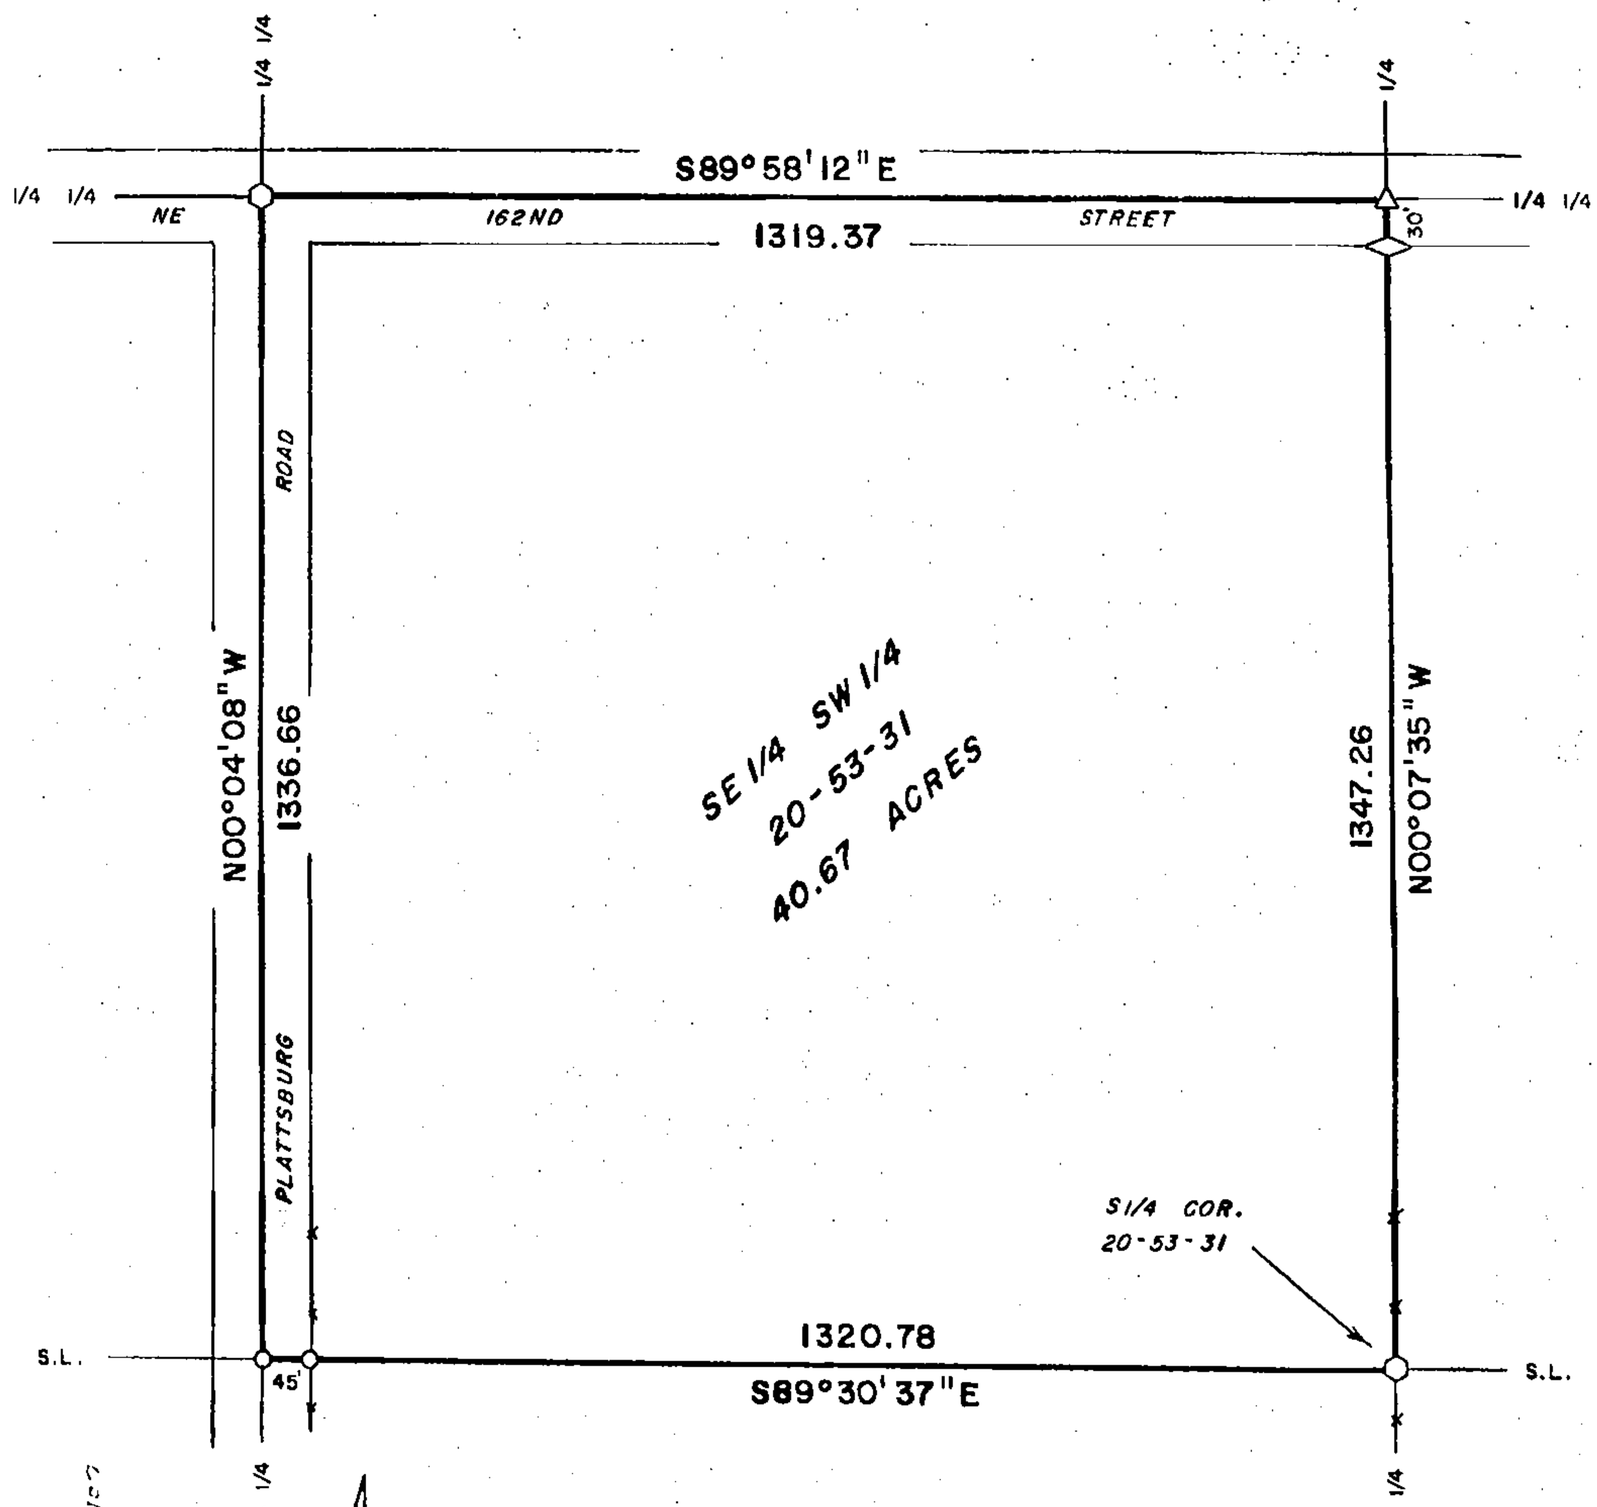

1" = 200'

0 100 200 400

◇ - 5/8" BAR FOUND

○ - 1/2" BAR FOUND

△ - 30d NAIL FOUND

○ - 1/2" BAR SET

SURVEYOR'S CERTIFICATION

I hereby certify that this survey was prepared by me or under my direct personal supervision and that I am a duly registered Land Surveyor under the laws of the State of Missouri and this survey was performed in accordance with the requirements of the standards for property boundary surveys adopted by the Missouri Board for Architects, Professional Engineers & Land Surveyors, effective December 30, 1994. 4 CSR 30-8.020.

Date: 8-14-97 Signed: Terry M. McCanless
Terry M. McCanless MO REG # 2143

If this document does not have an embossed seal, it should be assumed to contain unauthorized alterations. The certification contained on this document shall not apply to any copies.

M & M LAND SURVEYING SERVICE, INC.
606 EAST MAIN STREET
PO BOX 83
RICHMOND, MO 64085
PHONE (816) 776-6343
FAX (816) 470-6343

STATE OF MISSOURI
TERRY M. McCANLESS
NUMBER LS-2143
REGISTERED LAND SURVEYOR

SURVEY FOR: LINDA REECE
LIBERTY, MO.

Date: 8-13-1997 | Field Book: 97-191 | Project #: 97-5576

CAB-D
6/1/98 Cr

http://www.ClayCoGov.com