Clay County, Missouri
Land Survey Document

N 98297

MAY 28 1998

Prepared By:
AYLETT SURVEY COMPANY
SURVEYORS AND ENGINEERS

MARIMACK FARMS 3rd PLAT

A SUBDIVISION IN THE CITY OF KEARNEY
Clay County, Missouri

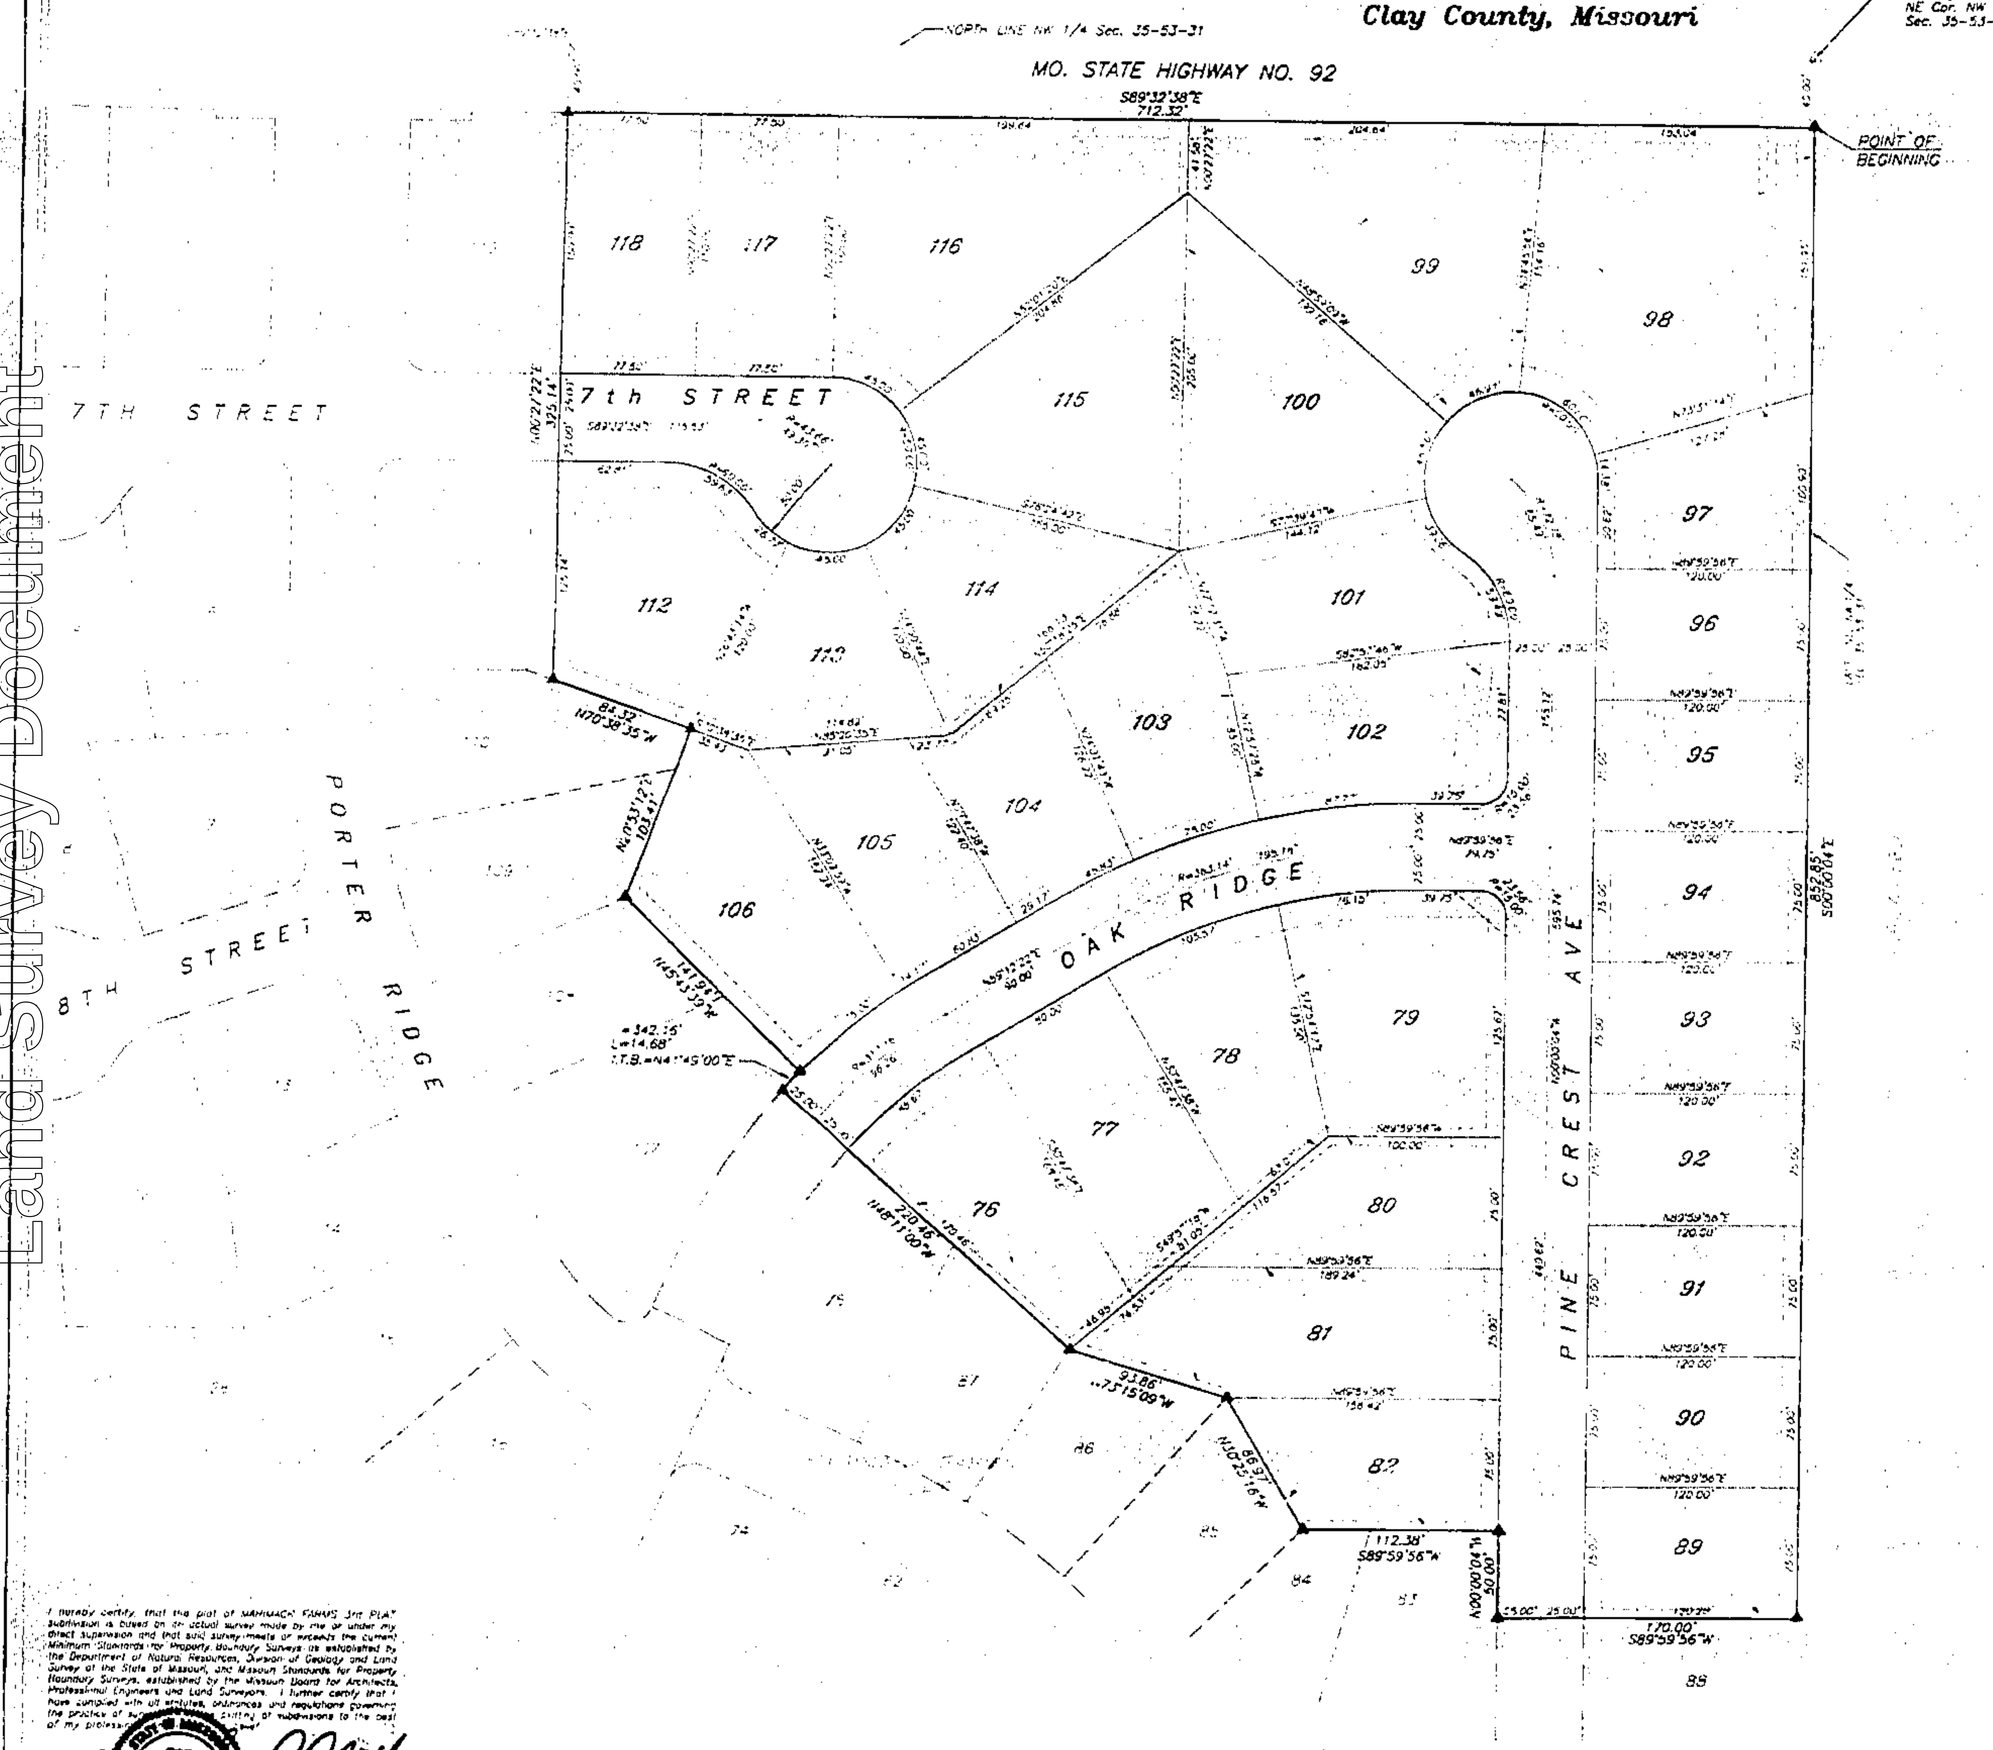

Cities F 1977
By Mary Mercer
Cty

LEGAL DESCRIPTION

DEDICATION

EASEMENT DEDICATION

STREETS

BUILDING LINES

Gary L. Couchman

Patricia L. Couchman

6 May

My commission expires June 11, 2000

SUSAN HEIER
NOTARY PUBLIC STATE OF MISSOURI
CLAY COUNTY
MY COMMISSION EXP. JUNE 11, 2000

Susan Heier

Mayor

City Clerk

I hereby certify that the plat of MARIMACK FARMS 3rd PLAT Subdivision is based on an actual survey made by me or under my direct supervision and that said survey meets or exceeds the current Minimum Standards for Property Boundary Surveys as established by the Department of Natural Resources, Division of Geology and Land Survey of the State of Missouri, and Missouri Standards for Property Boundary Surveys, established by the Missouri Board for Architects, Professional Engineers and Land Surveyors. I further certify that I have complied with all statutes, ordinances and regulations governing the practice of land surveying in Clay County, to the best of my knowledge and belief.

DATE: 5-28-98 AYLETT, L.S. 1574

STATE OF MISSOURI
AYLETT
JAMES
1574
LICENSED LAND SURVEYOR

JOB NUMBER
27755

Location Map

Prepared For:
COUCHMAN CONSTRUCTION CO., INC.
14014 ZACHARY DRIVE
LIBERTY, MO 64068

DATE: 05/05/98

CAB-E
Page 1 of

http://www.ClayCoGov.com