Clay County, Missouri
Land Survey Document

PLEASANT VALLEY BUSINESS PARK 1ST PLAT

A SUBDIVISION IN PLEASANT VALLEY, CLAY COUNTY, MISSOURI

SEC-22, T-51, R-32

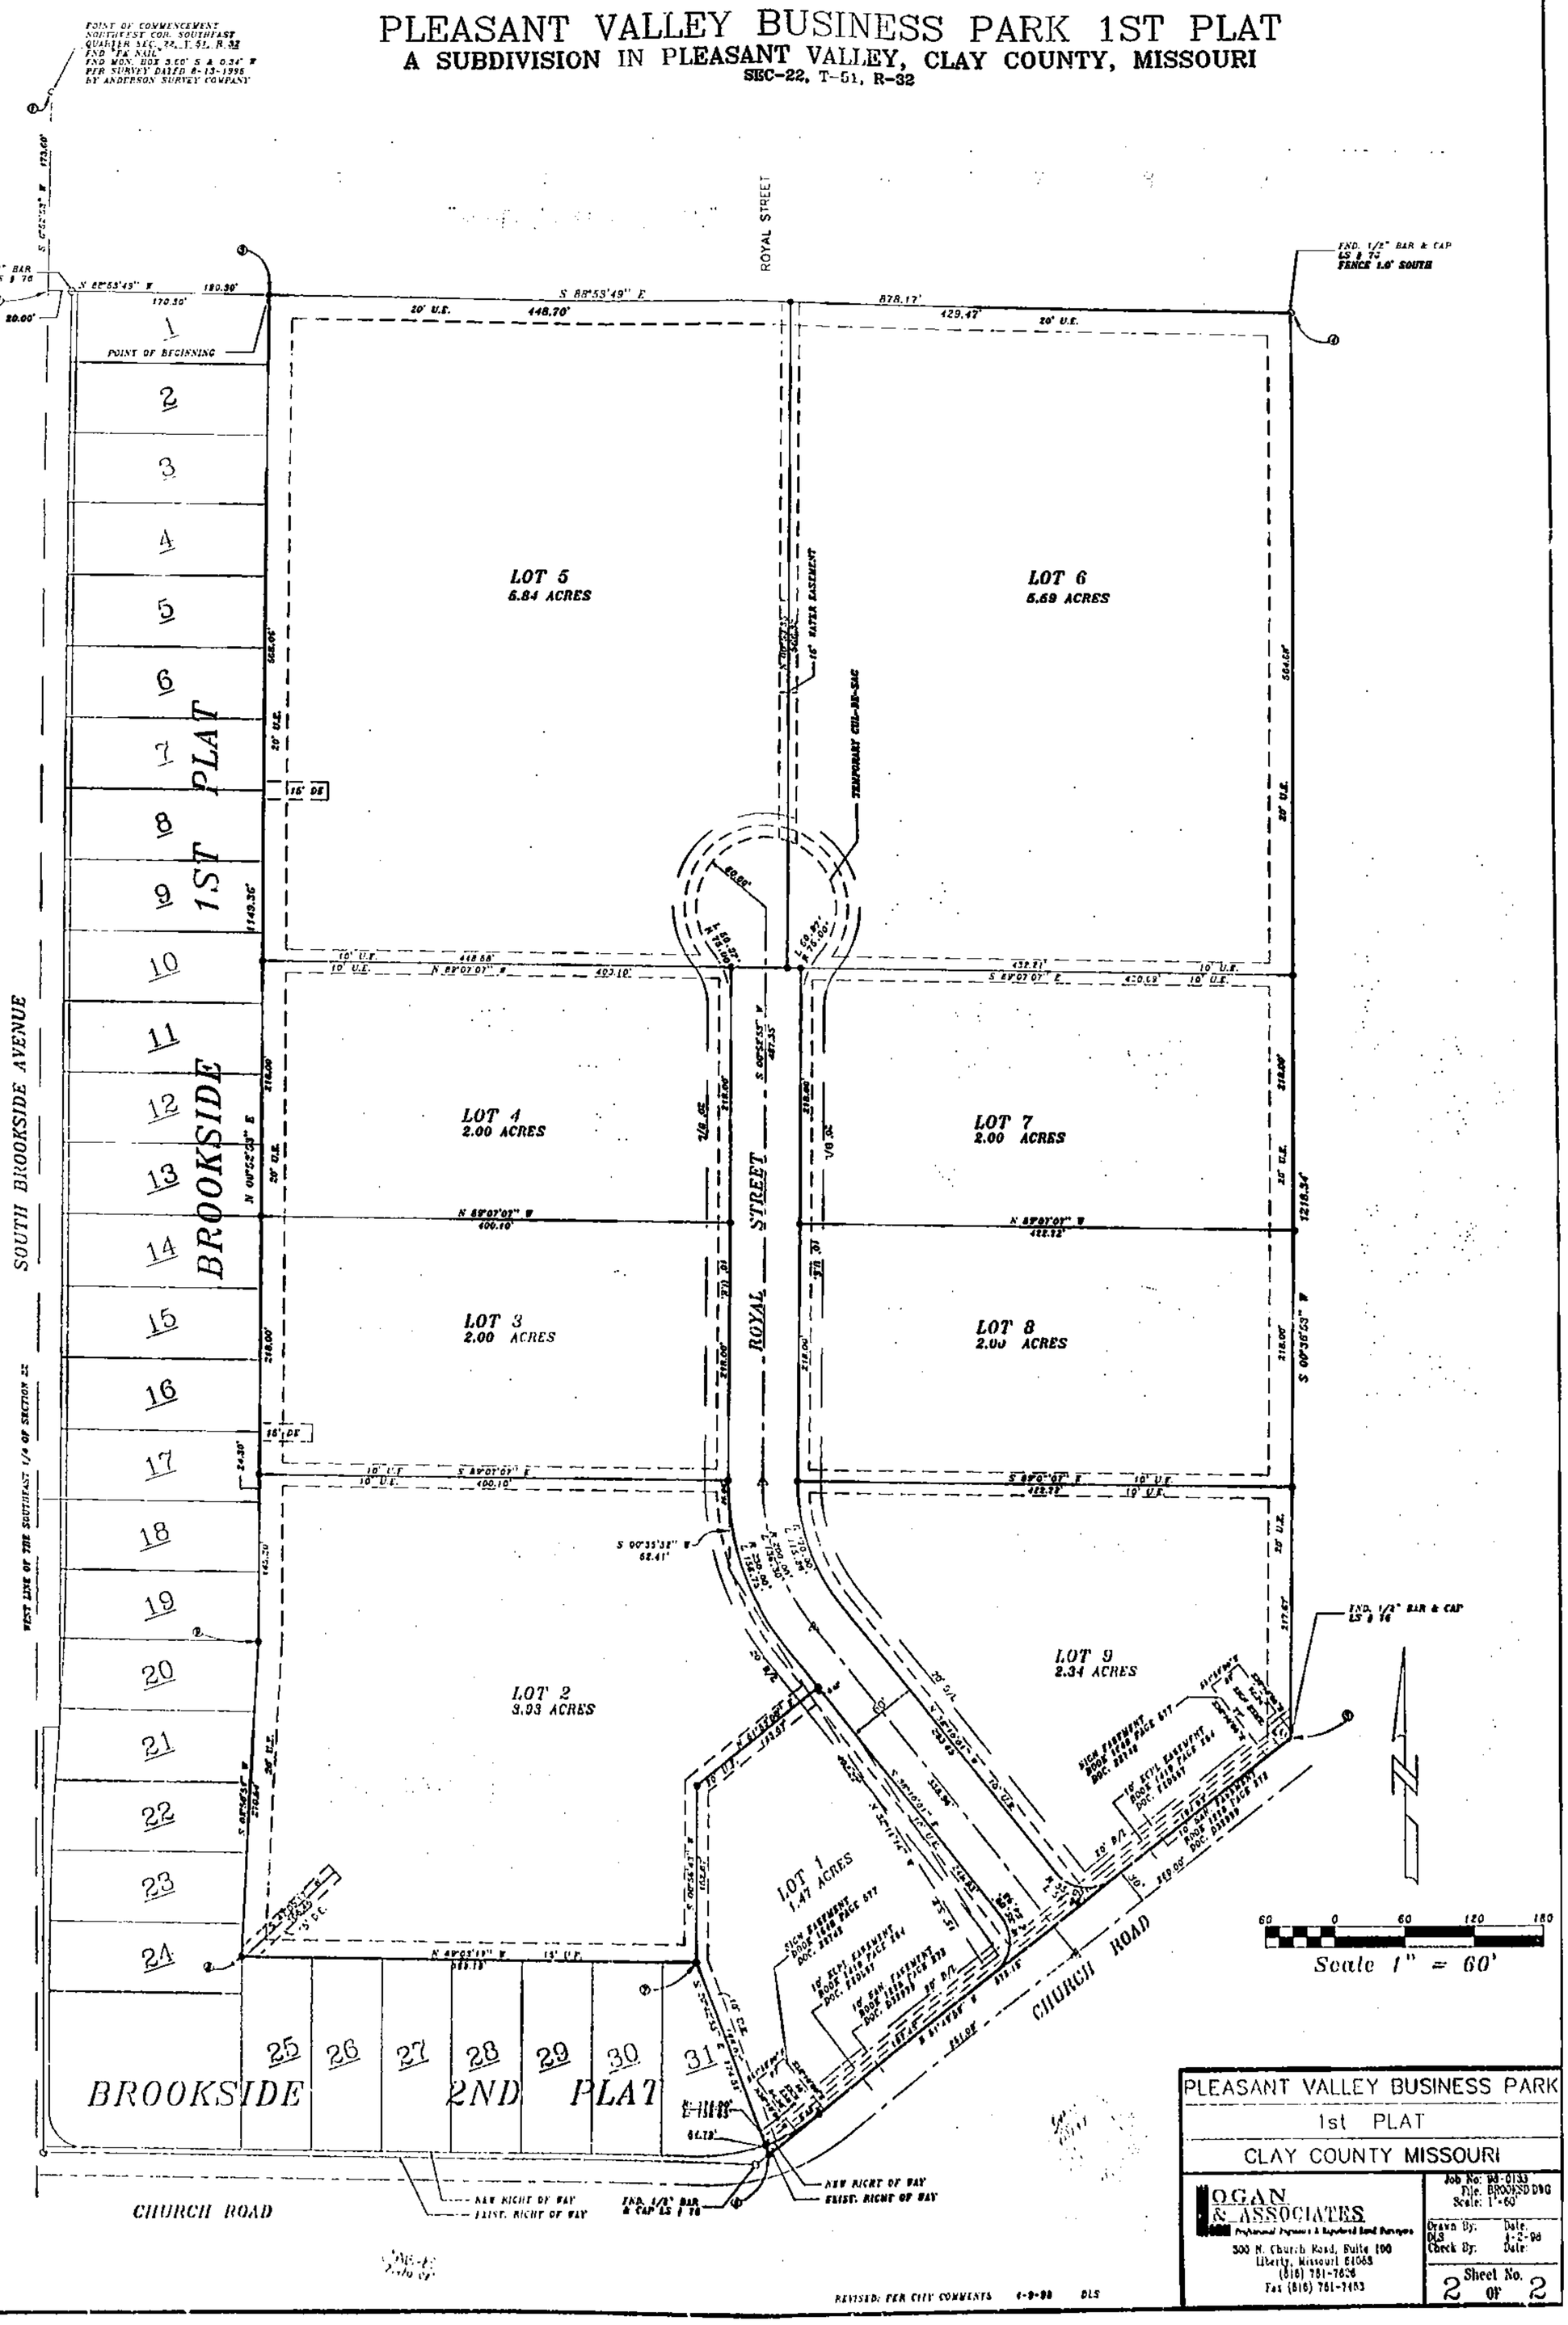

PLEASANT VALLEY BUSINESS PARK
1st PLAT
CLAY COUNTY MISSOURI

OGAN & ASSOCIATES
Professional Engineers & Registered Land Surveyors
300 N. Church Road, Suite 100
Liberty, Missouri 64068
(816) 781-7626
Fax (816) 781-7483

Job No: 98-0133
File: BROOKSD DWG
Scale: 1"=60'
Drawn By: DLS Date: 4-2-98
Check By: Date:
Sheet No. 2 OF 2

REVISED: PER CITY COMMENTS 4-9-98 DLS

http://www.ClayCoGov.com