Clay County, Missouri
Land Survey Document

P 24920 DEC 11 1998

TRAILS OF NORTH BROOK
FOURTH PLAT

A SUBDIVISION IN KANSAS CITY, CLAY COUNTY, MISSOURI

(Sheet 1 of 2)

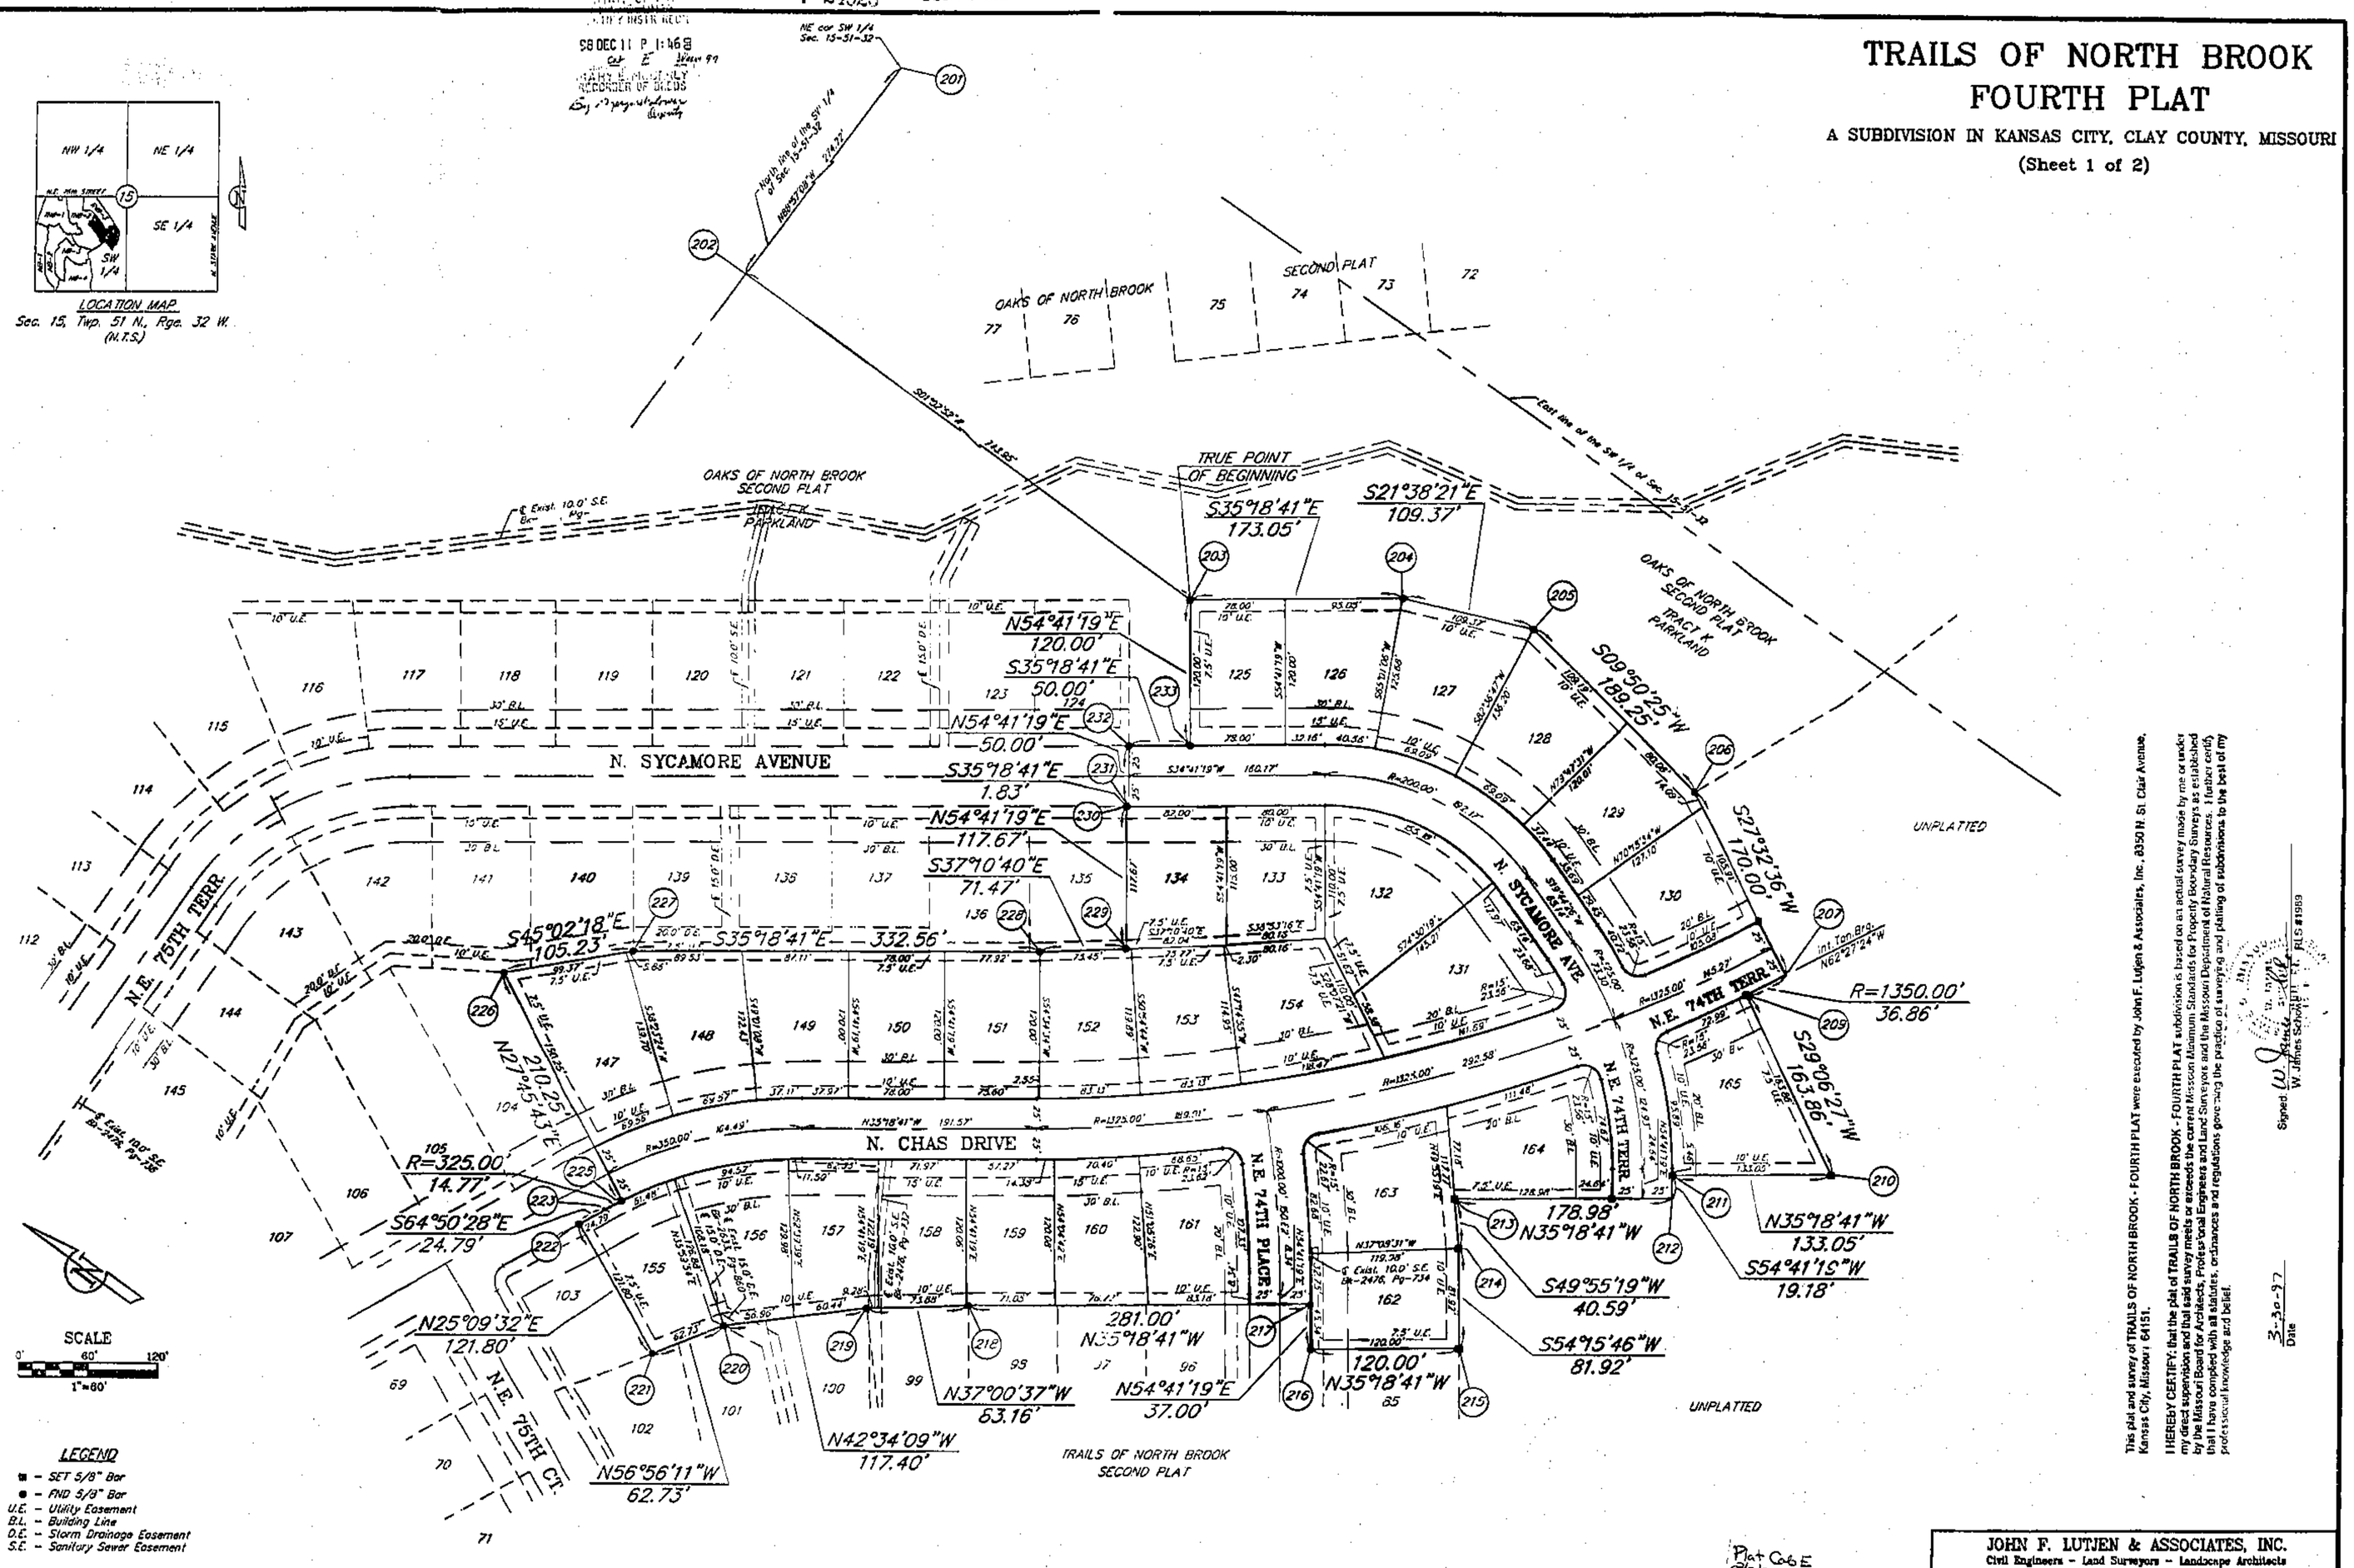

This plat and survey of TRAILS OF NORTH BROOK - FOURTH PLAT were executed by John F. Lutjen & Associates, Inc., 8350 N. St. Clair Avenue, Kansas City, Missouri 64151.

I HEREBY CERTIFY: that the plat of TRAILS OF NORTH BROOK - FOURTH PLAT subdivision is based on an actual survey made by me or under my direct supervision and that said survey meets or exceeds the current Missouri Minimum Standards for Property Boundary Surveys as established by the Missouri Board for Architects, Professional Engineers and Land Surveyors and the Missouri Department of Natural Resources. I further certify that I have complied with all statutes, ordinances and regulations governing the practice of surveying and platting of subdivisions to the best of my professional knowledge and belief.

Signed: W. James Schoen, P.E., RLS #1989

3-30-97
Date

Plat Cab E
2/3/99 CF

JOHN F. LUTJEN & ASSOCIATES, INC.
Civil Engineers - Land Surveyors - Landscape Architects
8350 N. ST. CLAIR AVENUE KANSAS CITY, MISSOURI 64151
(816) 587-4320 FAX (816) 587-1393

DATE: 3-26-98	Job No.- 97107	File Name- INB4PLAT

http://www.ClayCoGov.com