Clay County, Missouri
Land Survey Document

http://www.ClayCoGov.com

Prepared By:
AYLETT SURVEY COMPANY
LAND SURVEYING ◊ LAND PLANNING ◊ CIVIL ENGINEERING
20° NW 72ND STREET ◊ GLADSTONE, MISSOURI 64118
Phone: 436-0732 ~ Fax: 436-0767

# HARBORVIEW EIGHTH PLAT



**FINAL PLAT**
**City of Smithville, Clay County, Missouri**

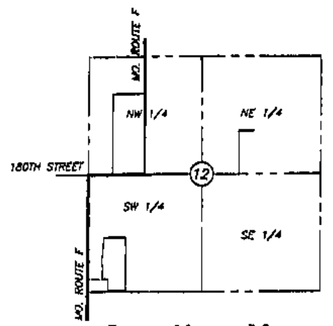


Location Map
SEC. 12-53-33

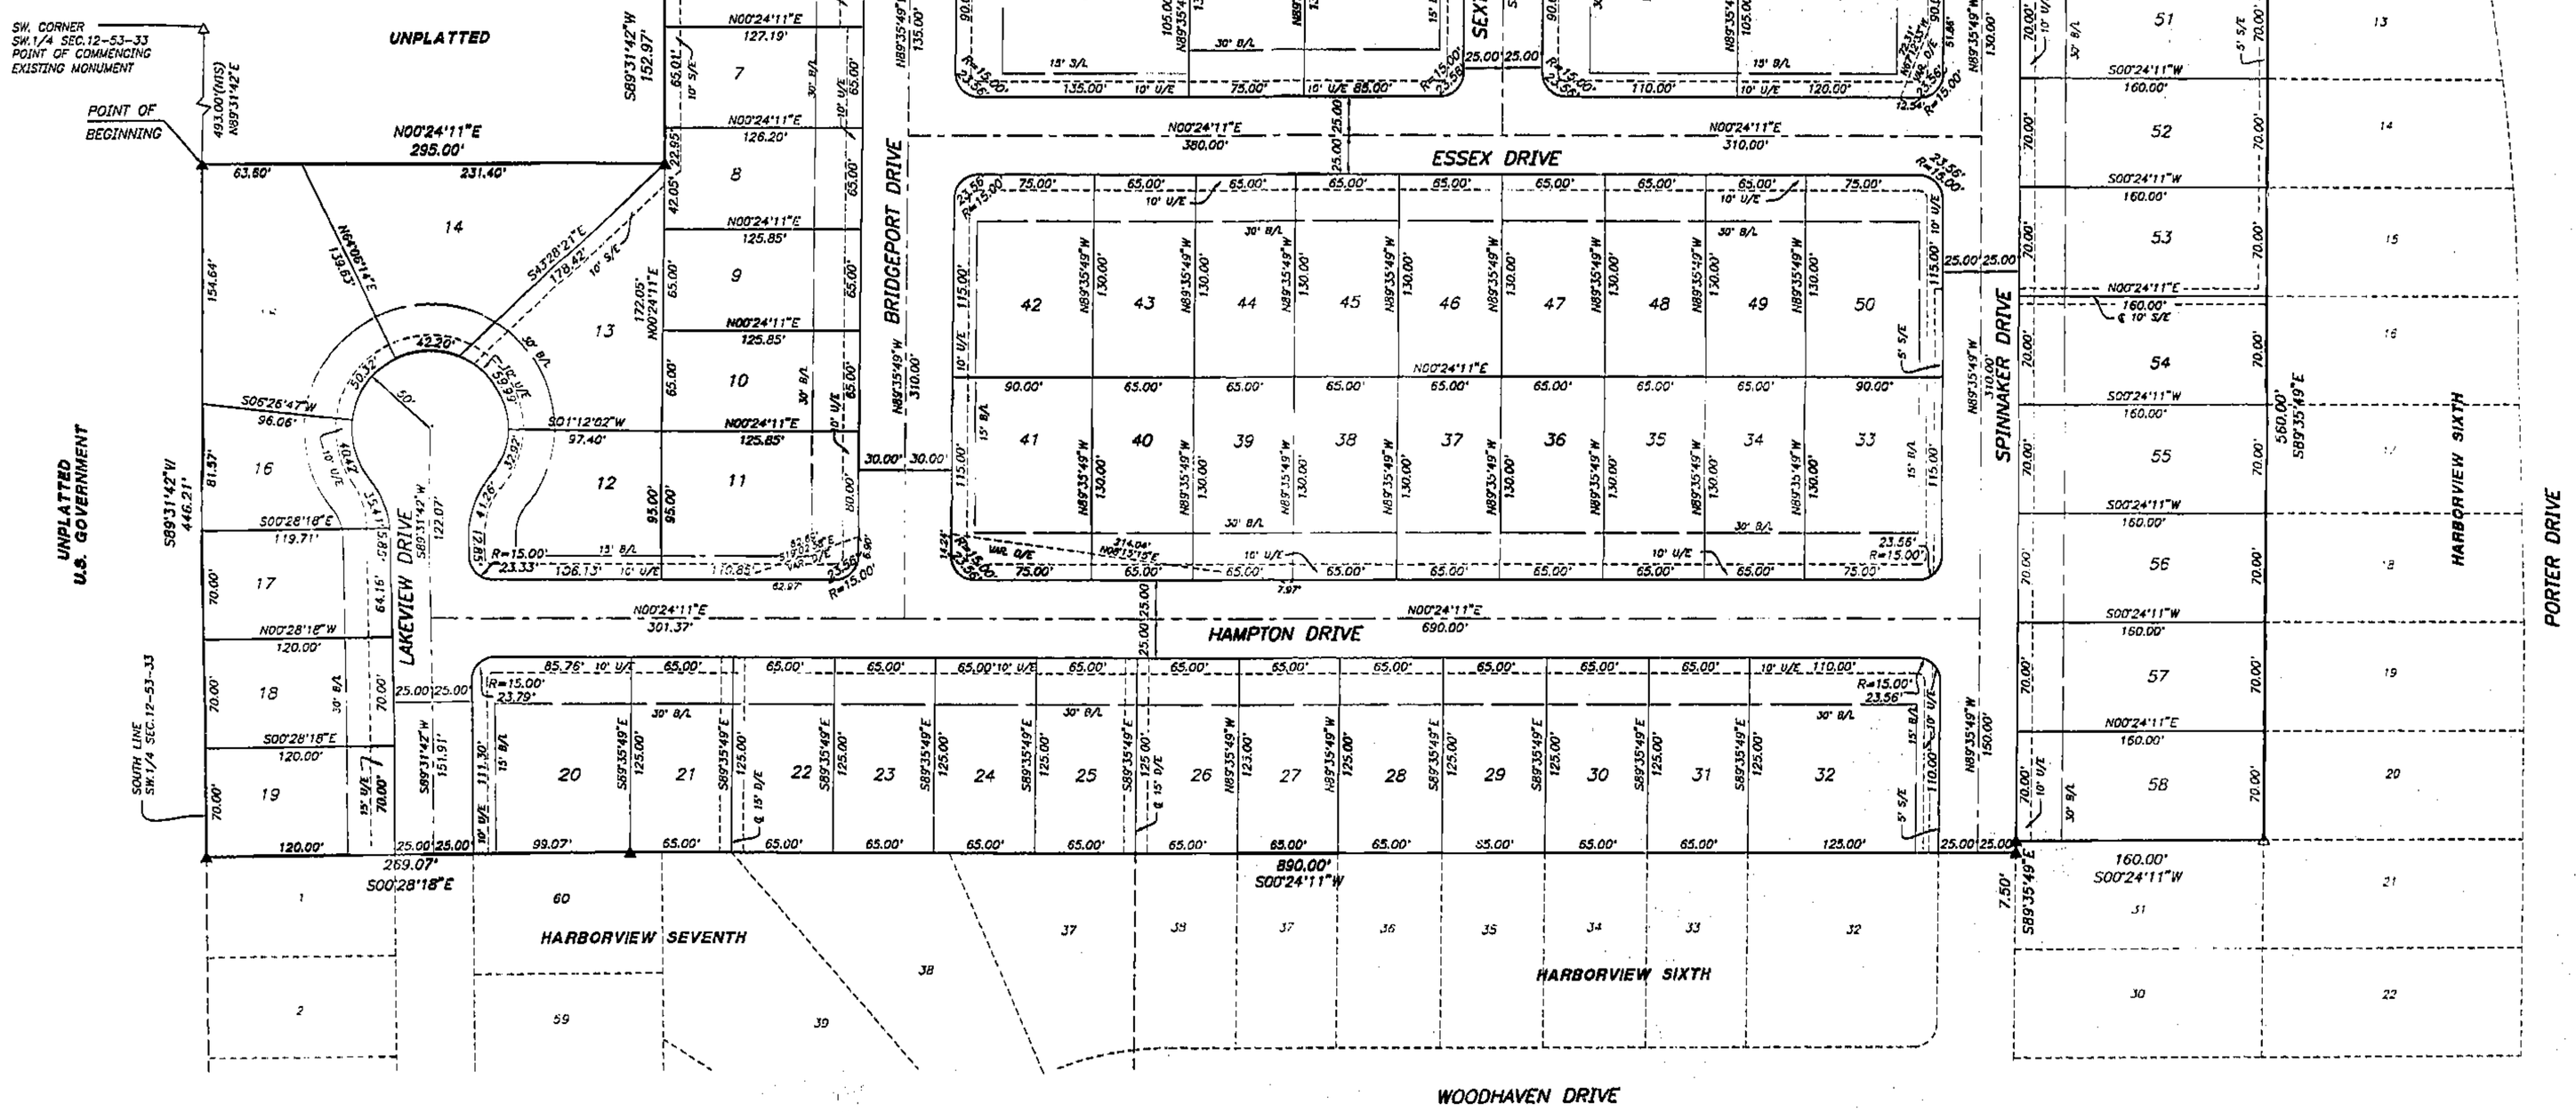


I hereby certify; that the plat of HARBORVIEW EIGHTH PLAT subdivision is based on an actual survey made by me or under my direct supervision and that such survey meets or exceeds the current Minimum Standards for Property Boundary Surveys as established by the Department of Natural Resources, Division of Geology and Land Survey of the State of Missouri, and Missouri Standards for Property Boundary Surveys, established by the Missouri Board for Architects, Professional Engineers and Land Surveyors. I further certify that I have complied with all statutes, ordinances and regulations governing the practice of surveying and the plotting of subdivisions to the best of my professional knowledge and belief.

DATE: 7-15-99 SAM A. AYLETT, LS-2074

LEGEND:
B/L = Building Line
U/E = Utility Easement
D/E = Drainage Easement
S/E = Sanitary Sewer Easement
W/E = Water Main Easement

△ Denotes Existing Monument
▲ Denotes Monument to be set after construction of Utilities and Streets.
● Denotes 1/2" Rebars to be Set with Plastic Caps #2074
○ Denotes Existing Bar

SCALE: 1" = 50'
50 25 0 50

JOB NUMBER
32720

32720PP8.DWG

Prepared For:
CRAIG PORTER DEV., L.L.C.
P.O. BOX 136
KEARNEY, MO. 64060

DATE: 07-15-99