Clay County, Missouri
Land Survey Document

http://www.ClayCoGov.com

P 69965

SEP 24 1999

WOODNEATH FARMS–THIRD PLAT

A SUBDIVISION IN KANSAS CITY, CLAY COUNTY, MISSOURI

(Sheet 1 of 2)

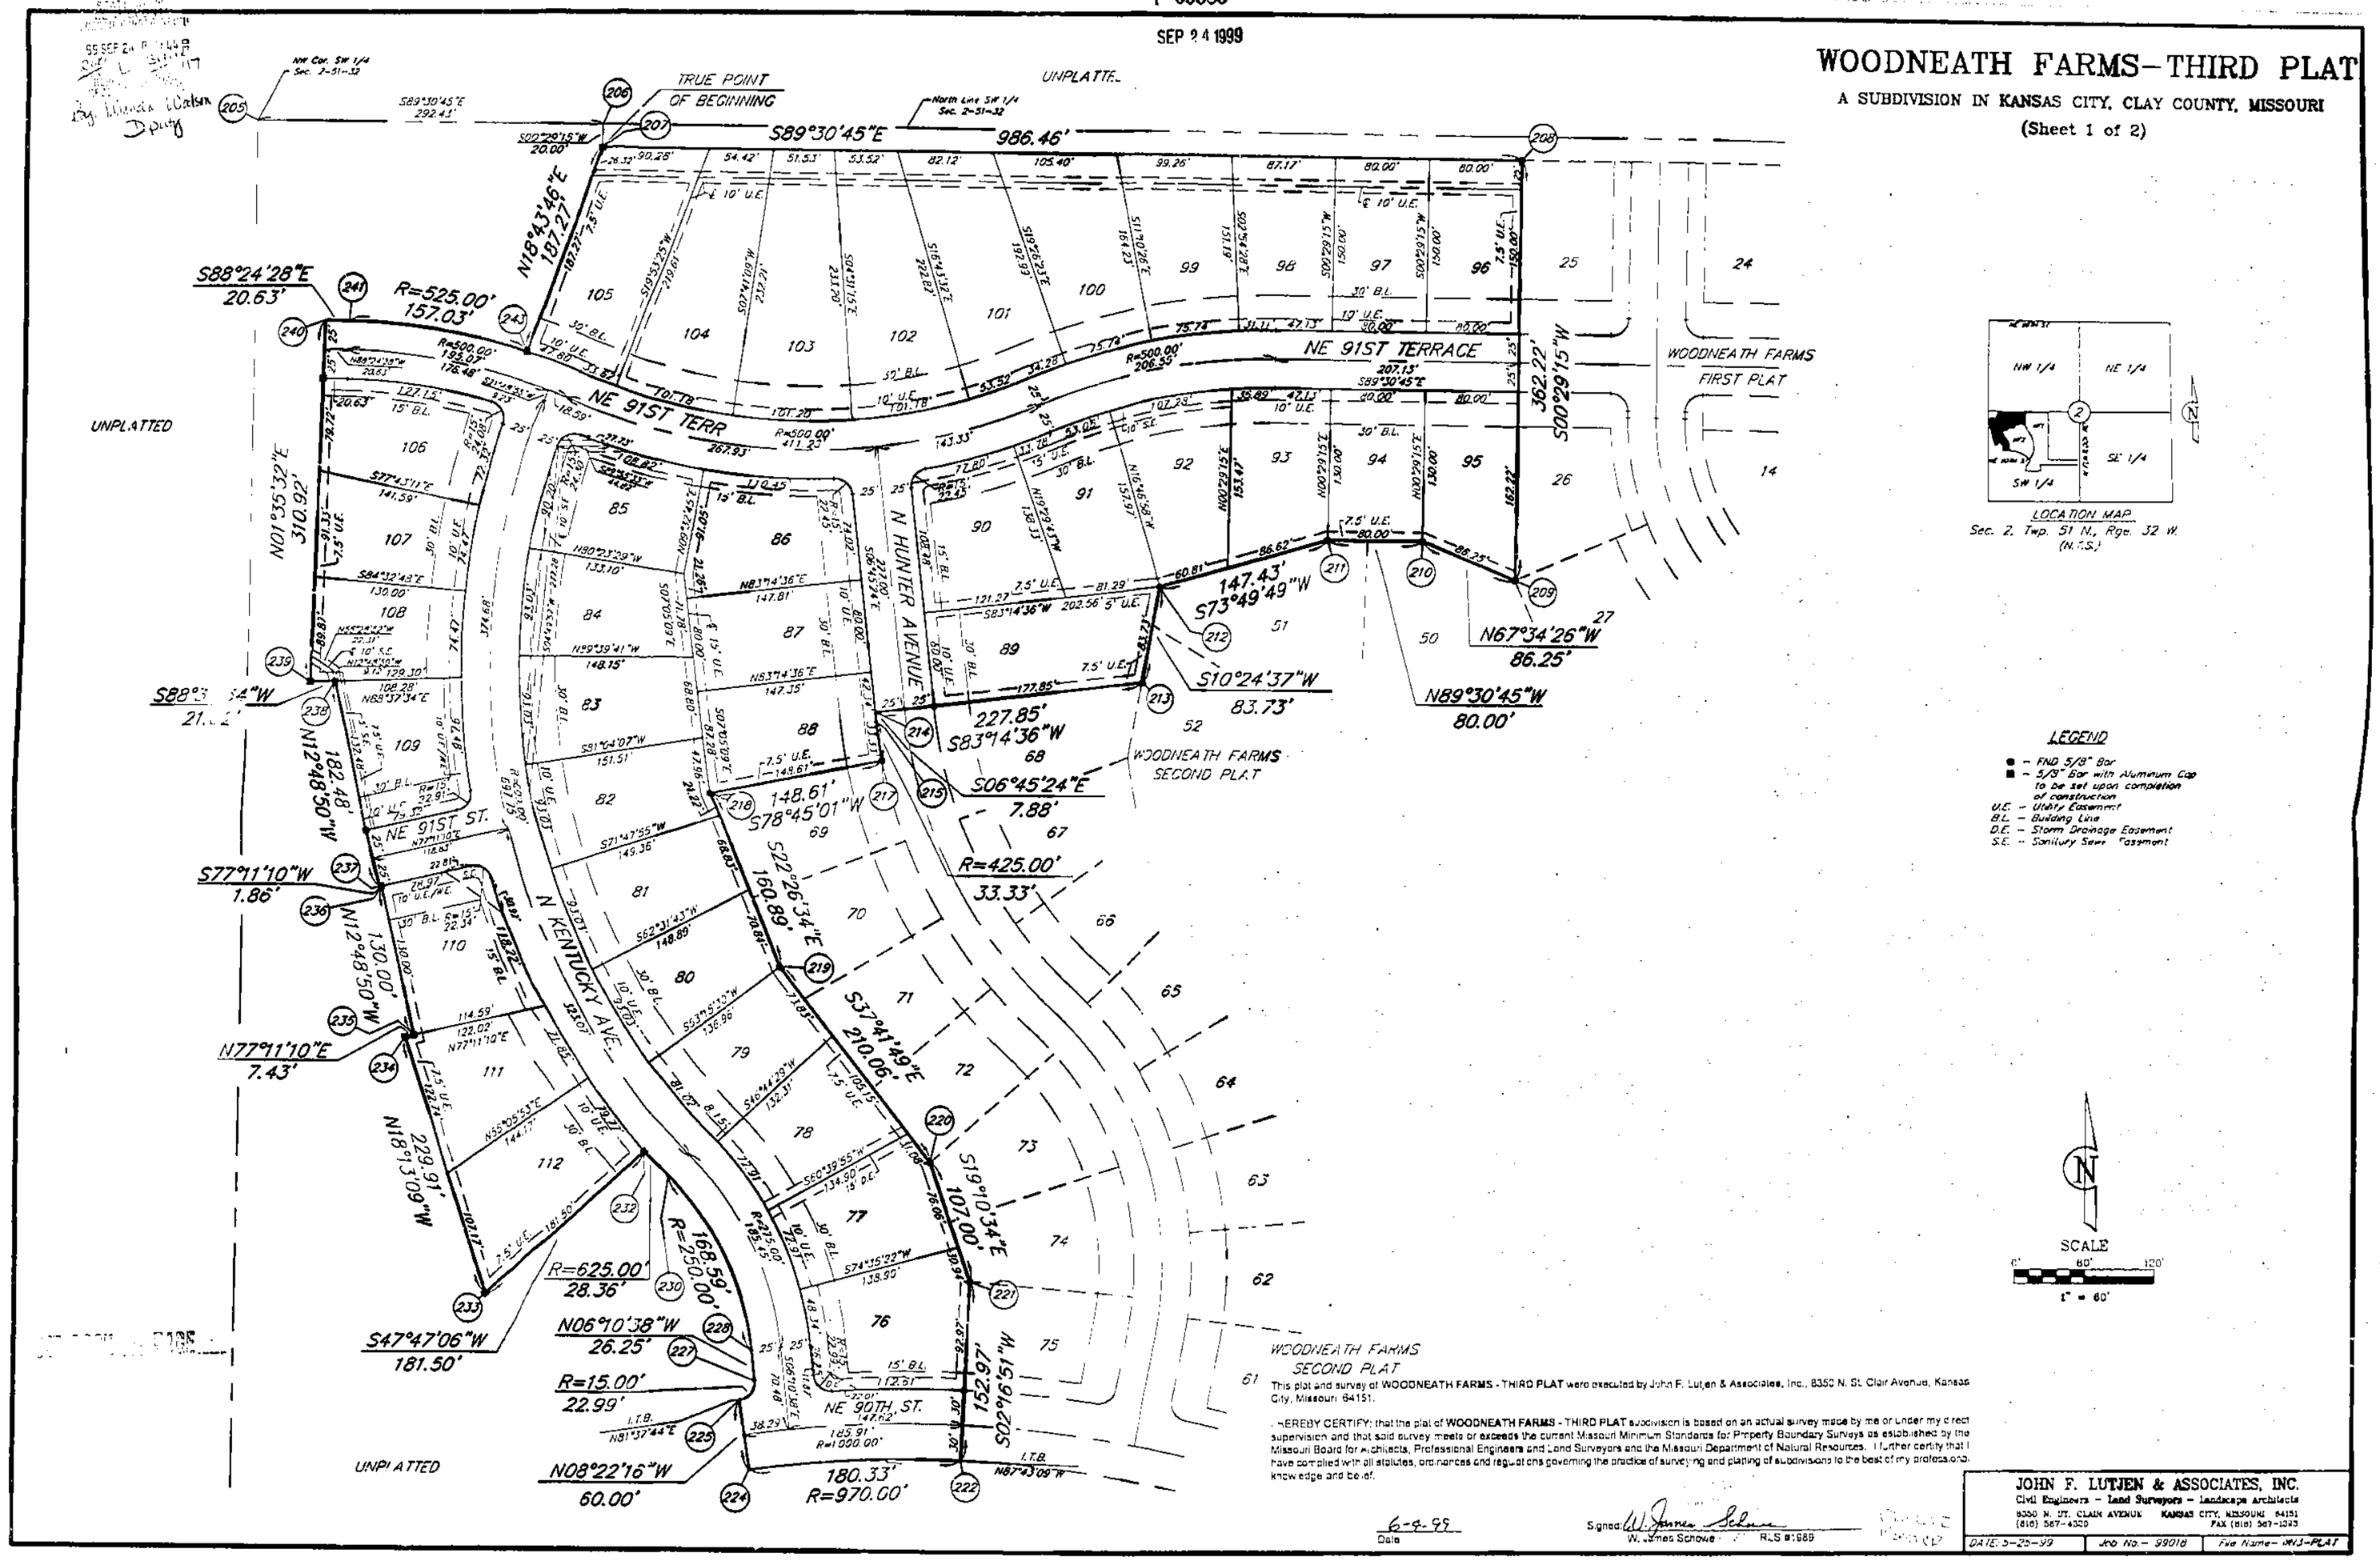

WOODNEATH FARMS
SECOND PLAT

This plat and survey of **WOODNEATH FARMS - THIRD PLAT** were executed by John F. Lutjen & Associates, Inc., 8350 N. St. Clair Avenue, Kansas City, Missouri 64151.

I HEREBY CERTIFY: that the plat of **WOODNEATH FARMS - THIRD PLAT** subdivision is based on an actual survey made by me or under my direct supervision and that said survey meets or exceeds the current Missouri Minimum Standards for Property Boundary Surveys as established by the Missouri Board for Architects, Professional Engineers and Land Surveyors and the Missouri Department of Natural Resources. I further certify that I have complied with all statutes, ordinances and regulations governing the practice of surveying and platting of subdivisions to the best of my professional knowledge and belief.

6-4-99
Date

Signed: W. James Schowe
W. James Schowe R.L.S #1989

JOHN F. LUTJEN & ASSOCIATES, INC.
Civil Engineers – Land Surveyors – Landscape Architects
8350 N. ST. CLAIR AVENUE KANSAS CITY, MISSOURI 64151
(816) 587-4320 FAX (816) 587-1243

DATE: 5-25-99	Job No.– 99018	File Name– WH3-PLAT