Clay County, Missouri
Land Survey Document

http://www.clayco.com

WOODNEATH FARMS, THE LAKE – FIRST PLAT

A SUBDIVISION IN KANSAS CITY, CLAY COUNTY, MISSOURI

(Sheet 1 of 2)

00 AUG -7 P 2:48
By Wanda Wilson Deputy

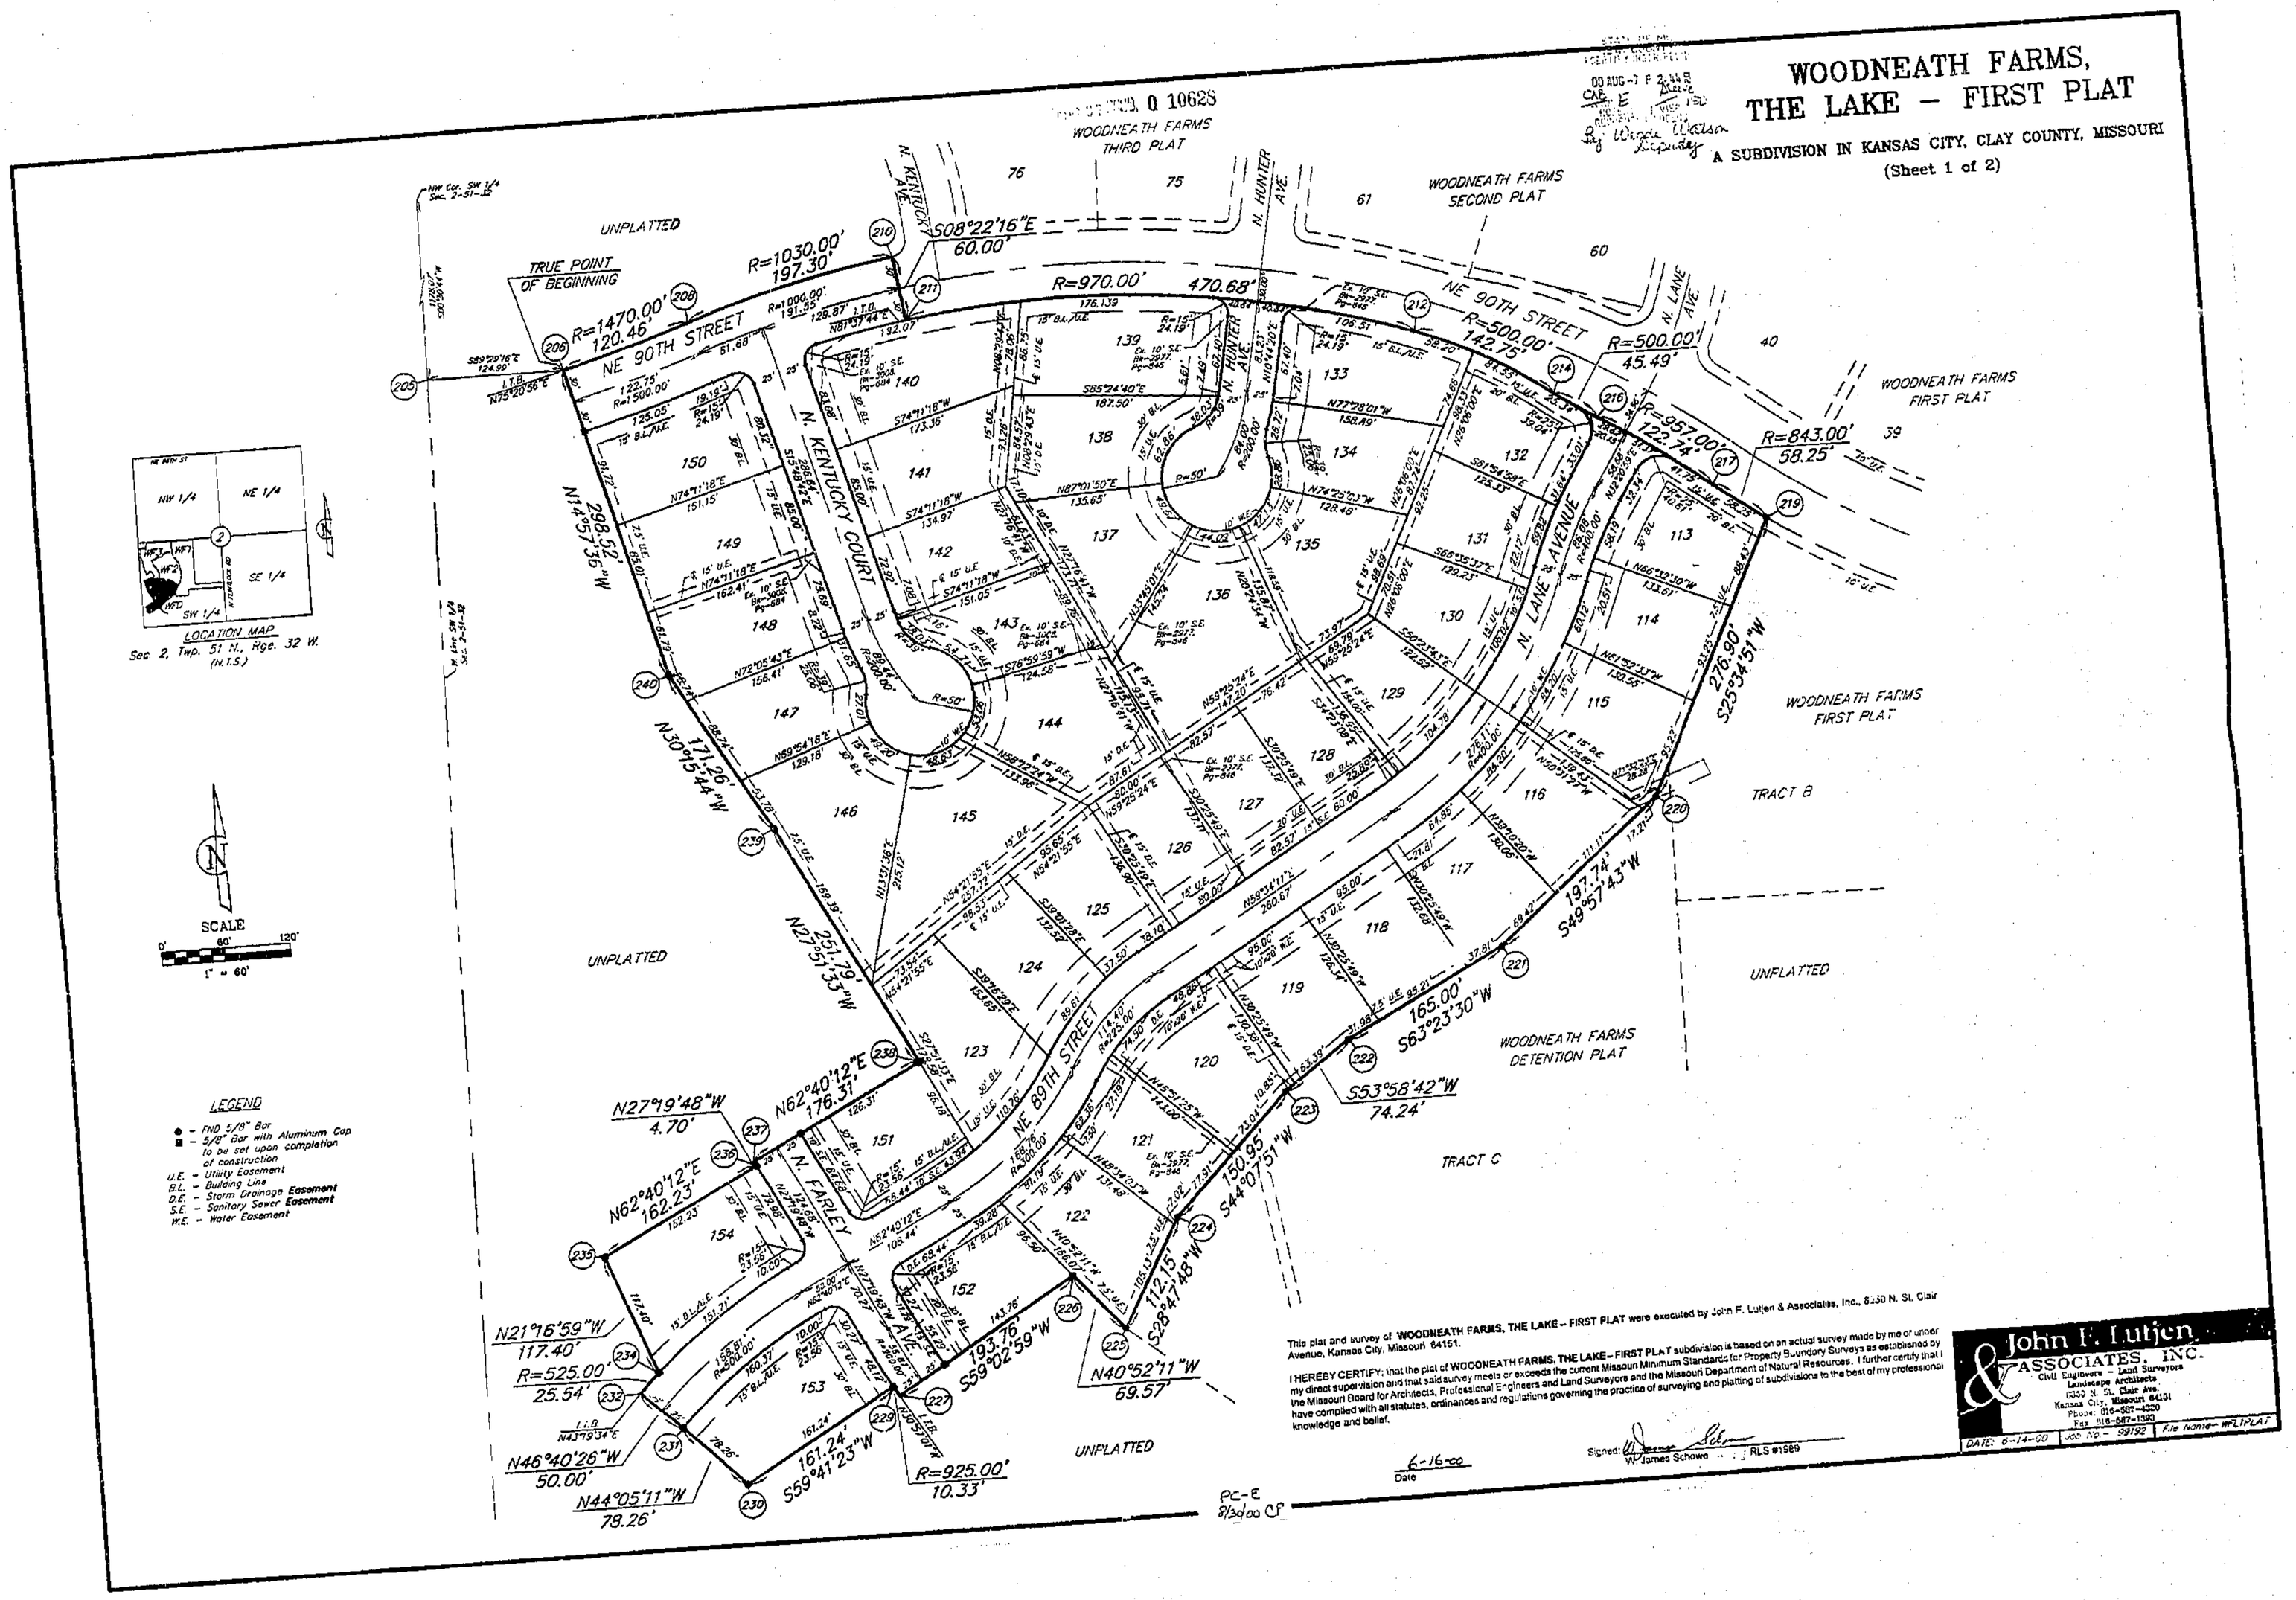

This plat and survey of **WOODNEATH FARMS, THE LAKE – FIRST PLAT** were executed by John F. Lutjen & Associates, Inc., 8330 N. St. Clair Avenue, Kansas City, Missouri 64151.

I HEREBY CERTIFY; that the plat of **WOODNEATH FARMS, THE LAKE – FIRST PLAT** subdivision is based on an actual survey made by me or under my direct supervision and that said survey meets or exceeds the current Missouri Minimum Standards for Property Boundary Surveys as established by the Missouri Board for Architects, Professional Engineers and Land Surveyors and the Missouri Department of Natural Resources. I further certify that I have complied with all statutes, ordinances and regulations governing the practice of surveying and platting of subdivisions to the best of my professional knowledge and belief.

6-16-00
Date

Signed: W. James Schowe RLS #1989

John F. Lutjen & ASSOCIATES, INC.
Civil Engineers – Land Surveyors
Landscape Architects
8330 N. St. Clair Ave.
Kansas City, Missouri 64151
Phone: 816-587-1330
Fax: 816-587-1390

DATE: 6-14-00 | JOB NO. – 99792 | File Name– WFLTPLAT

PC-E
8/20/00 CP