Clay County, Missouri
Land Survey Document

http://www.ClayCoGov.com

0 11483 AUG 18 2000

MEADOW LAKE ESTATES FIRST PLAT

A Subdivision in Clay County, Missouri

CERTIFICATION: I HEREBY CERTIFY THAT THIS PLAT WAS EXECUTED IN ACCORDANCE WITH THE CURRENT MINIMUM STANDARDS FOR AN URBAN PROPERTY BOUNDARY SURVEY AS ADOPTED BY THE MISSOURI BOARD FOR ARCHITECTS, PROFESSIONAL ENGINEERS AND LAND SURVEYORS TO THE BEST OF MY PROFESSIONAL KNOWLEDGE AND BELIEF.

7-10-00

JAMES M. FARROW MO LS NO. 1658

SIGNATURE AND STAMP IN PURPLE INK INDICATES AN ORIGINAL SIGNED COPY BY THIS SURVEYOR; ANY OTHER COLOR IS NOT AN ORIGINAL COPY.

LEGEND

- B.L. = Building Line
- U.E. = Utility Easement
- S.E. = Sanitary Sewer Easement
- D.E. = Drainage Easement
- W.E. = Water Main Easement
- L.E. = Lake Easement
- △ Denotes Existing Permanent Monument
- ▲ Denotes Permanent Monument to be Set after Street Construction
- ○ Denotes Found Existing Bar
- ● Denotes 1/2" Bar to be Set with Plastic Cap Marked W & P ENG LS 2577

N

SCALE: 1"=100'

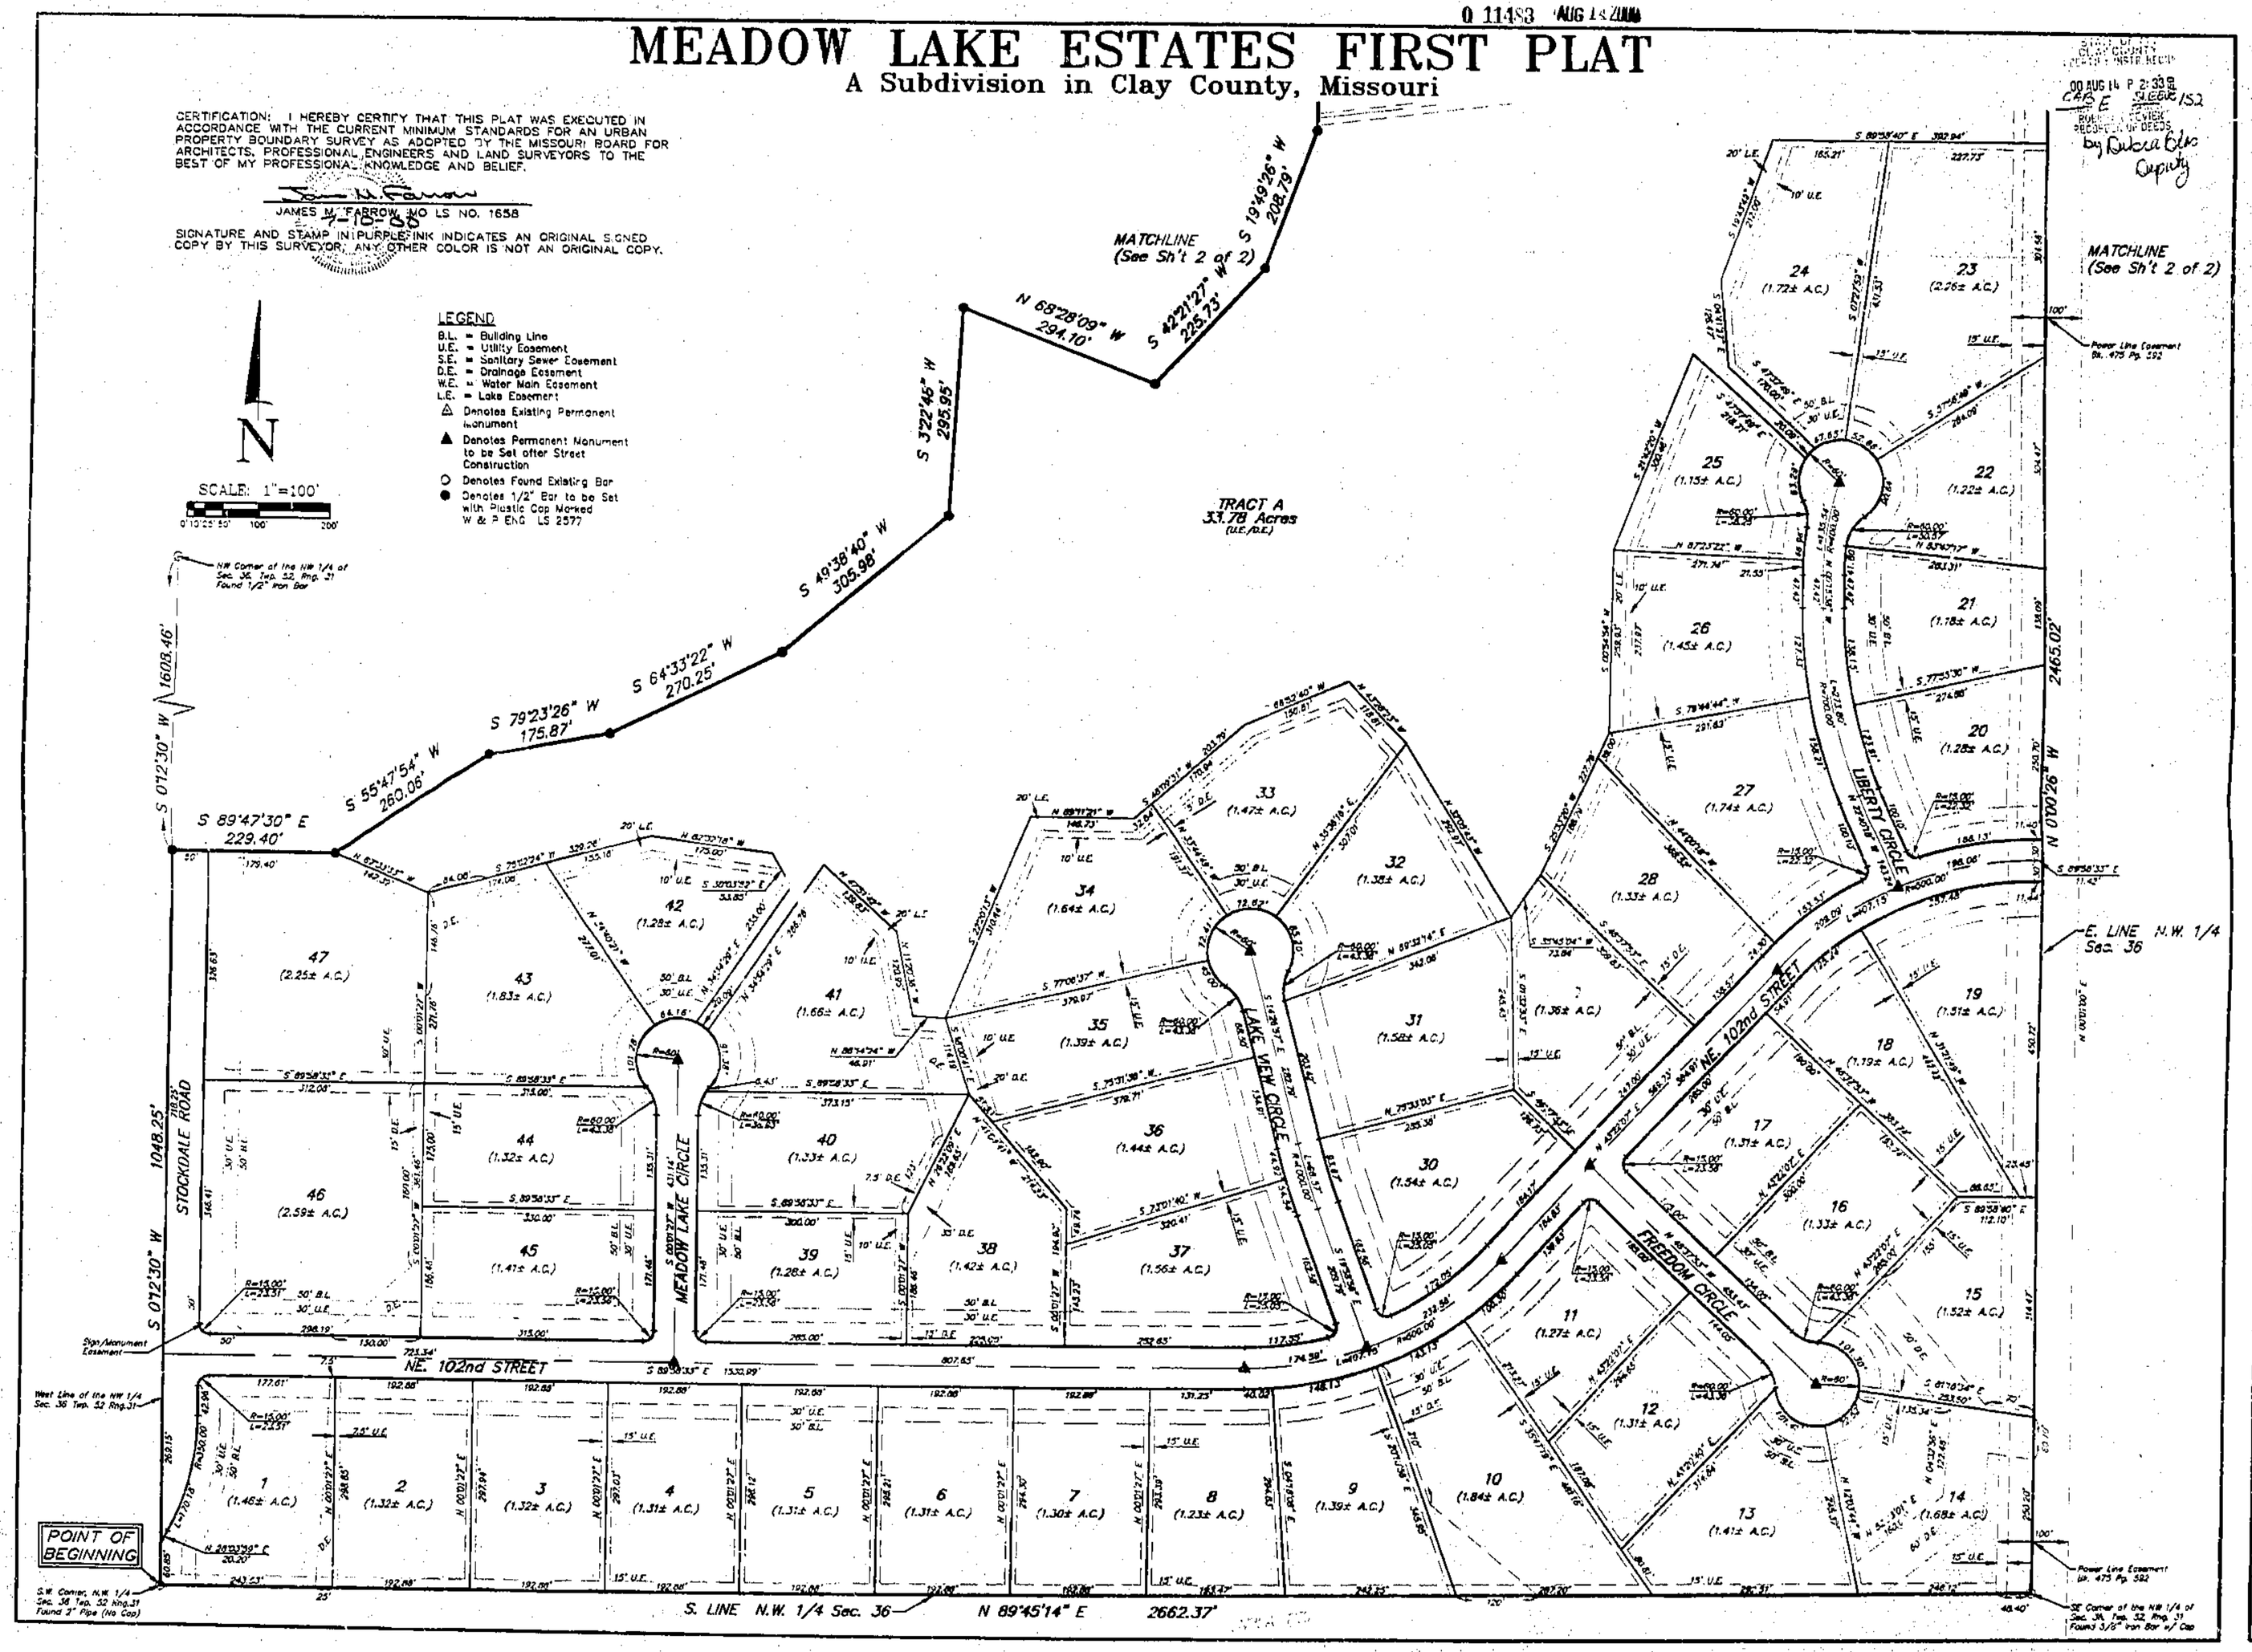

HANDS FARROW WEISKIRCH
ENGINEERS, INC.
111 NORTH MAIN
INDEPENDENCE, MISSOURI 64050
(816) 254-5000 FAX (816) 252-9712

MEADOW LAKE ESTATES FIRST PLAT
CLAY COUNTY, MISSOURI

JOB NO.	2594
FILE	J082594
DATE	1/15/00
DRAFTER	C.N.S.
CHKD.	B.P.
APPR'D.	E.D.W.
REVISIONS:	7/10/00
SHEET NO.	1 OF 2

00 AUG 14 P 2:33 B
CASE 5 SLIDE 152
RECORDER OF DEEDS
by Dakota Clerk
Deputy

PC-E
8/16/00 CP