Clay County, Missouri
Land Survey Document

Prepared By:
AYLETT SURVEY COMPANY
LAND SURVEYING ◇ LAND PLANNING ◇ CIVIL ENGINEERING
201 NW 72ND STREET ◇ GLADSTONE, MISSOURI 64118
Phone: 436-0732 ~ Fax: 436-0767

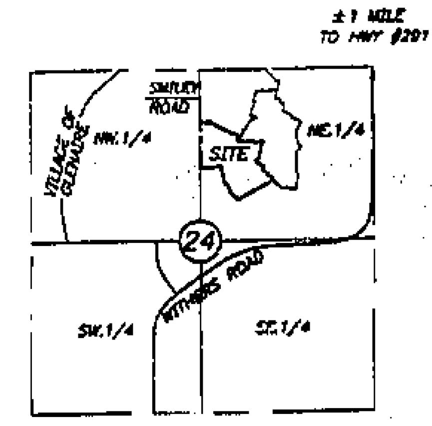

SEC. 24-51-32

Location Map

C 42096 APR 11 2001

WITHERSFIELD THIRD PLAT

A SUBDIVISION IN LIBERTY
Clay County, Missouri
Sheet 1 of 3

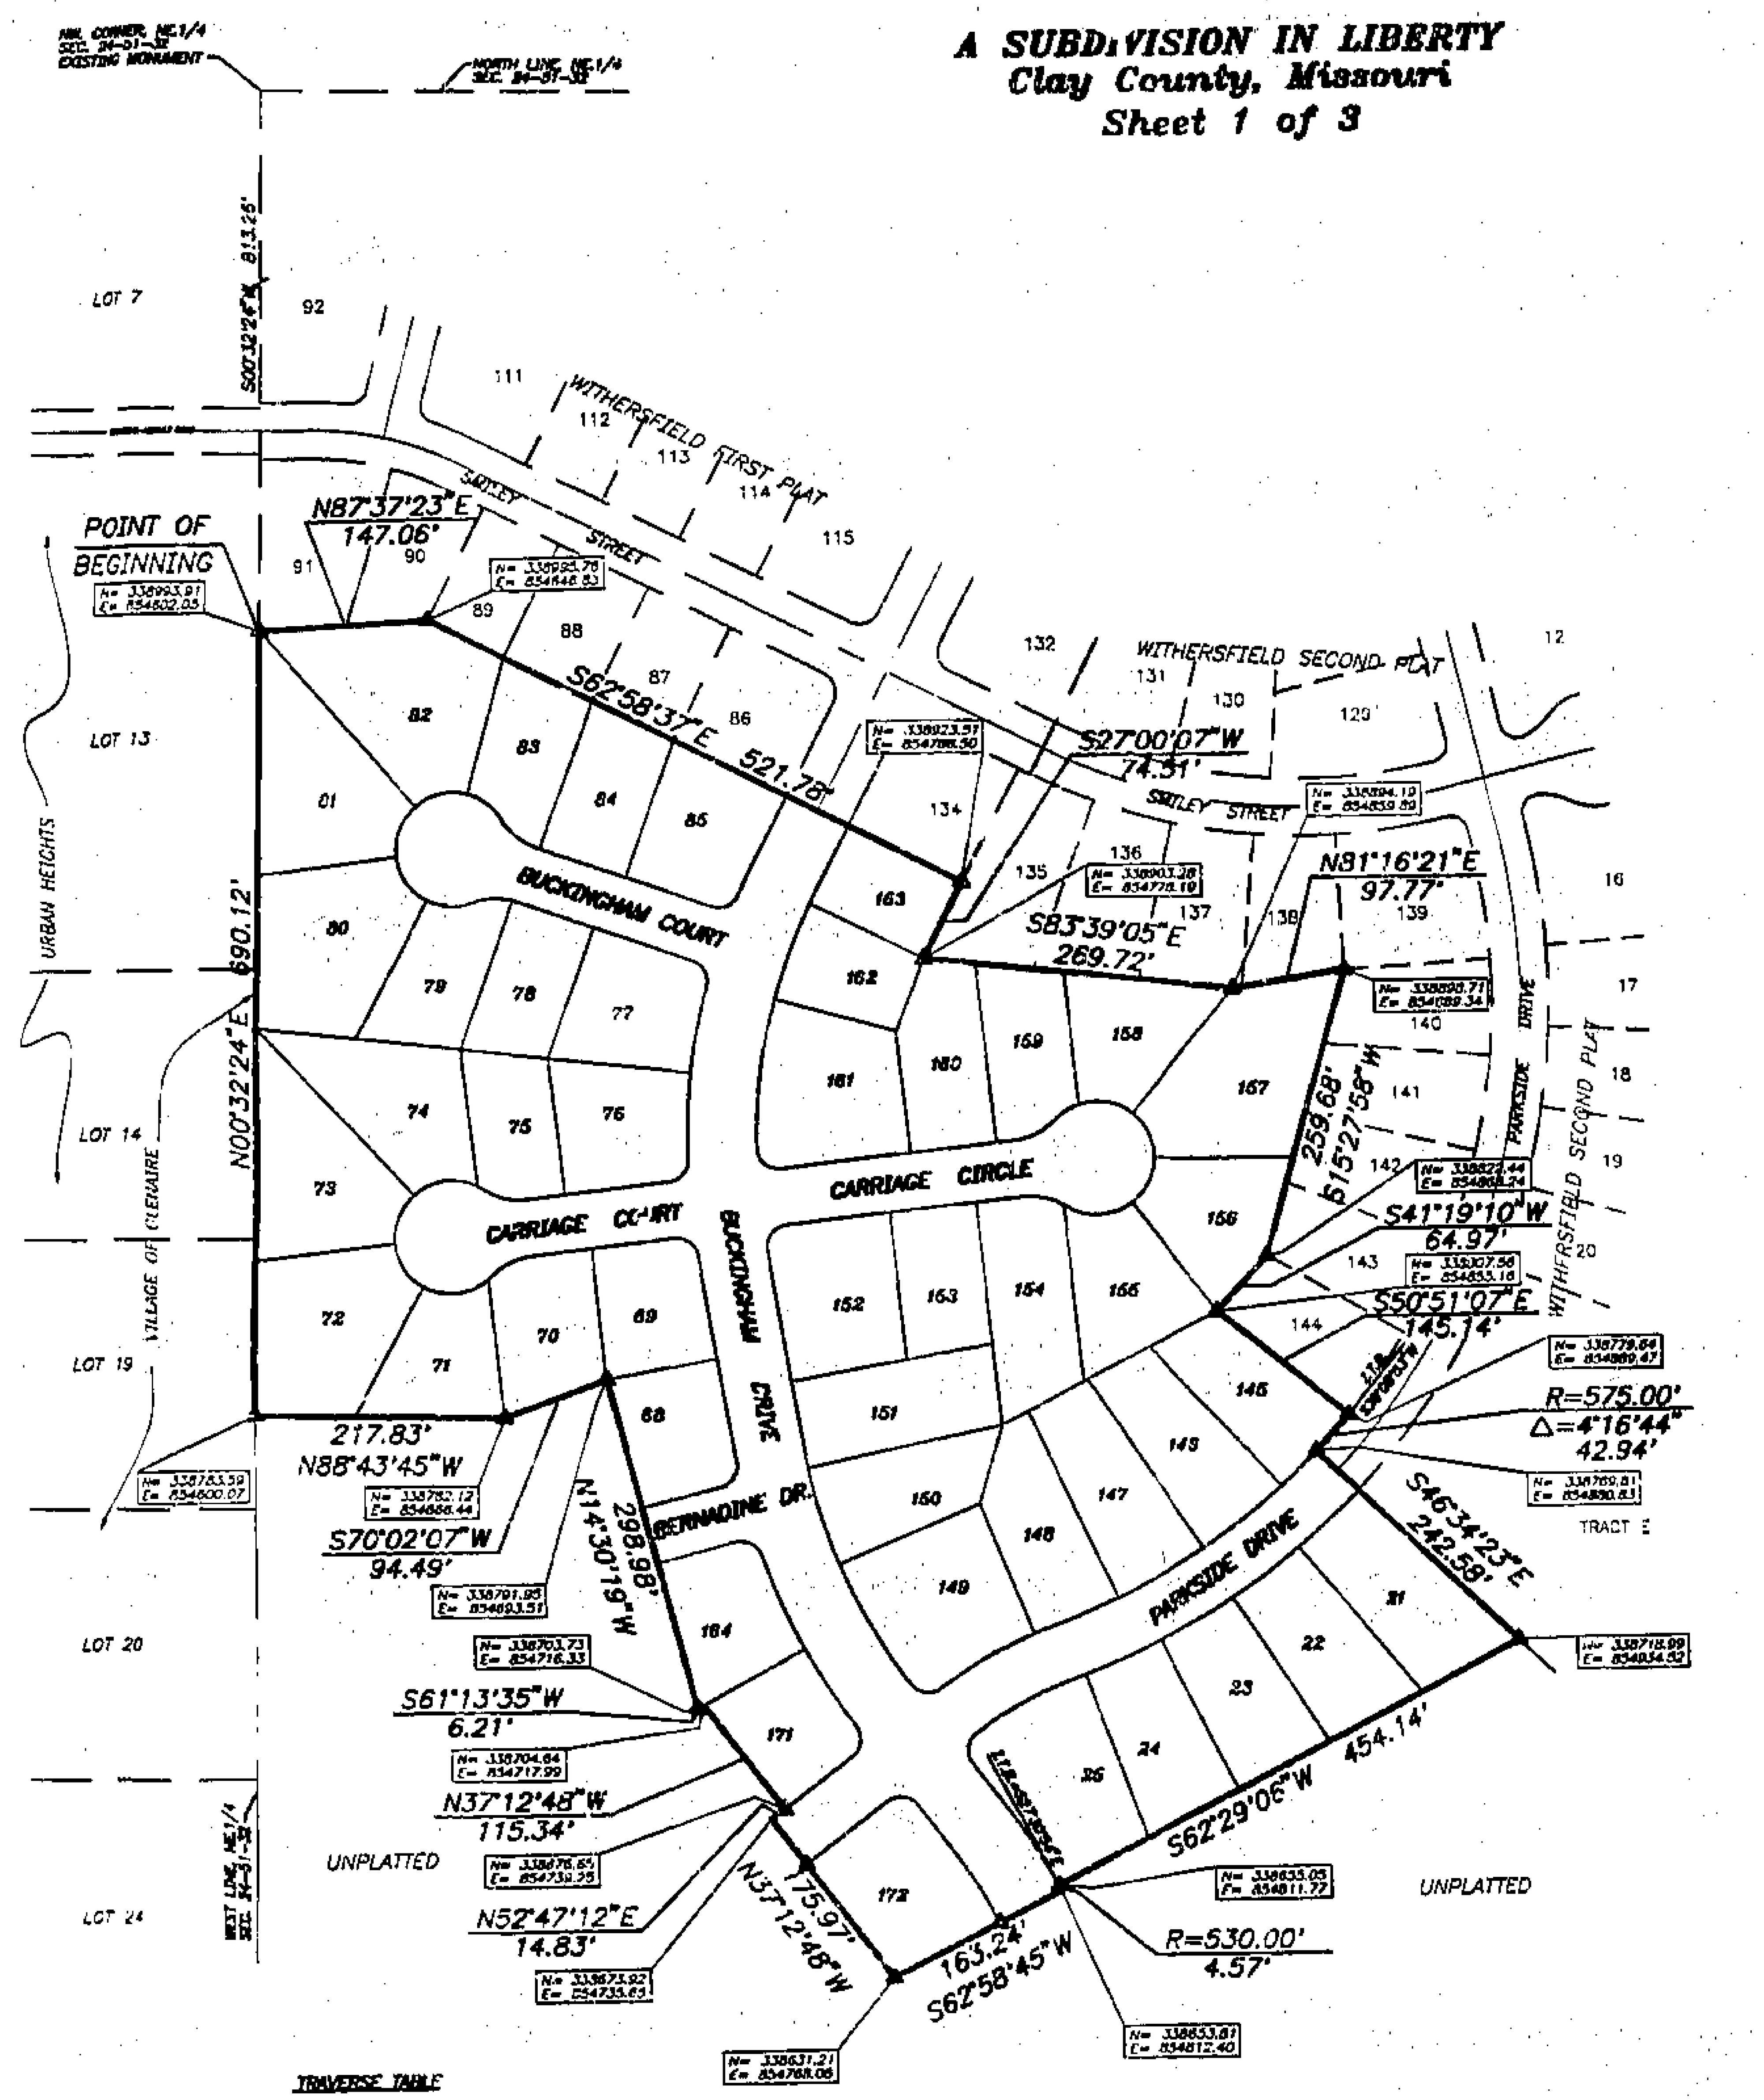

LEGEND:
B/L = Building Line
U/E = Utility Easement
D/E = Drainage Easement
S/E = Sanitary Sewer Easement
W/E = Water Main Easement
△ Denotes Existing Monument
▲ Denotes Monument to be set after construction of Utilities and Streets.

LEGAL DESCRIPTION: [illegible]

Dedication: [illegible]

[illegible]

Streets shown on this plat and not heretofore dedicated to public use are hereby dedicated.

IN TESTIMONY WHEREOF: SOUTH LIBERTY DEVELOPMENT L.L.C., a Missouri Limited Liability Corporation, has by the authority of its Board of Directors caused this instrument to be executed by its Member this ___ day of ___ 2000.

SOUTH LIBERTY DEVELOPMENT, L.L.C.
Joe Duffey, Member

STATE OF MISSOURI
COUNTY OF CLAY

[illegible]

NOTARY PUBLIC

Approved by the Planning and Zoning Commission of the City of Liberty, Missouri, this 1st April 2000.

Approved by the City Council of the City of Liberty, Missouri, this 24 April 2000.

Deputy City Clerk
City Engineer

Chairman

Ordinance No. 7969

Mayor

TRAVERSE TABLE

[illegible]

I hereby certify that the plat of WITHERSFIELD THIRD PLAT [illegible]

DATE: 6-6-00 SAM A. AYLETT, LS-2074

NOTE: The bearings and coordinates shown on this plat are based upon the Missouri State Plane Coordinate System, using a grid factor of 0.9999051. All coordinates are in meters.

JOB NUMBER
36690

36690FPA.DWG

Prepared For:
JOE DUFFEY
100 CLAYVIEW
LIBERTY, MO. 64068
(816) 781-4700

DATE: 3-16-00
REV: 6-01-00

http://www.ClayCoGov.com