Clay County, Missouri
Land Survey Document



# WITHERSFIELD THIRD PLAT

**A SUBDIVISION IN LIBERTY**
**Clay County, Missouri**

Prepared By:
**AYLETT SURVEY COMPANY**
LAND SURVEYING ◇ LAND PLANNING ◇ CIVIL ENGINEERING
201 NW 72ND STREET ◇ GLADSTONE, MISSOURI 64118
Phone: 436-0732 ~ Fax: 436-0767

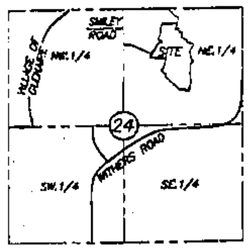


SEC. 24-51-32

**Location Map**

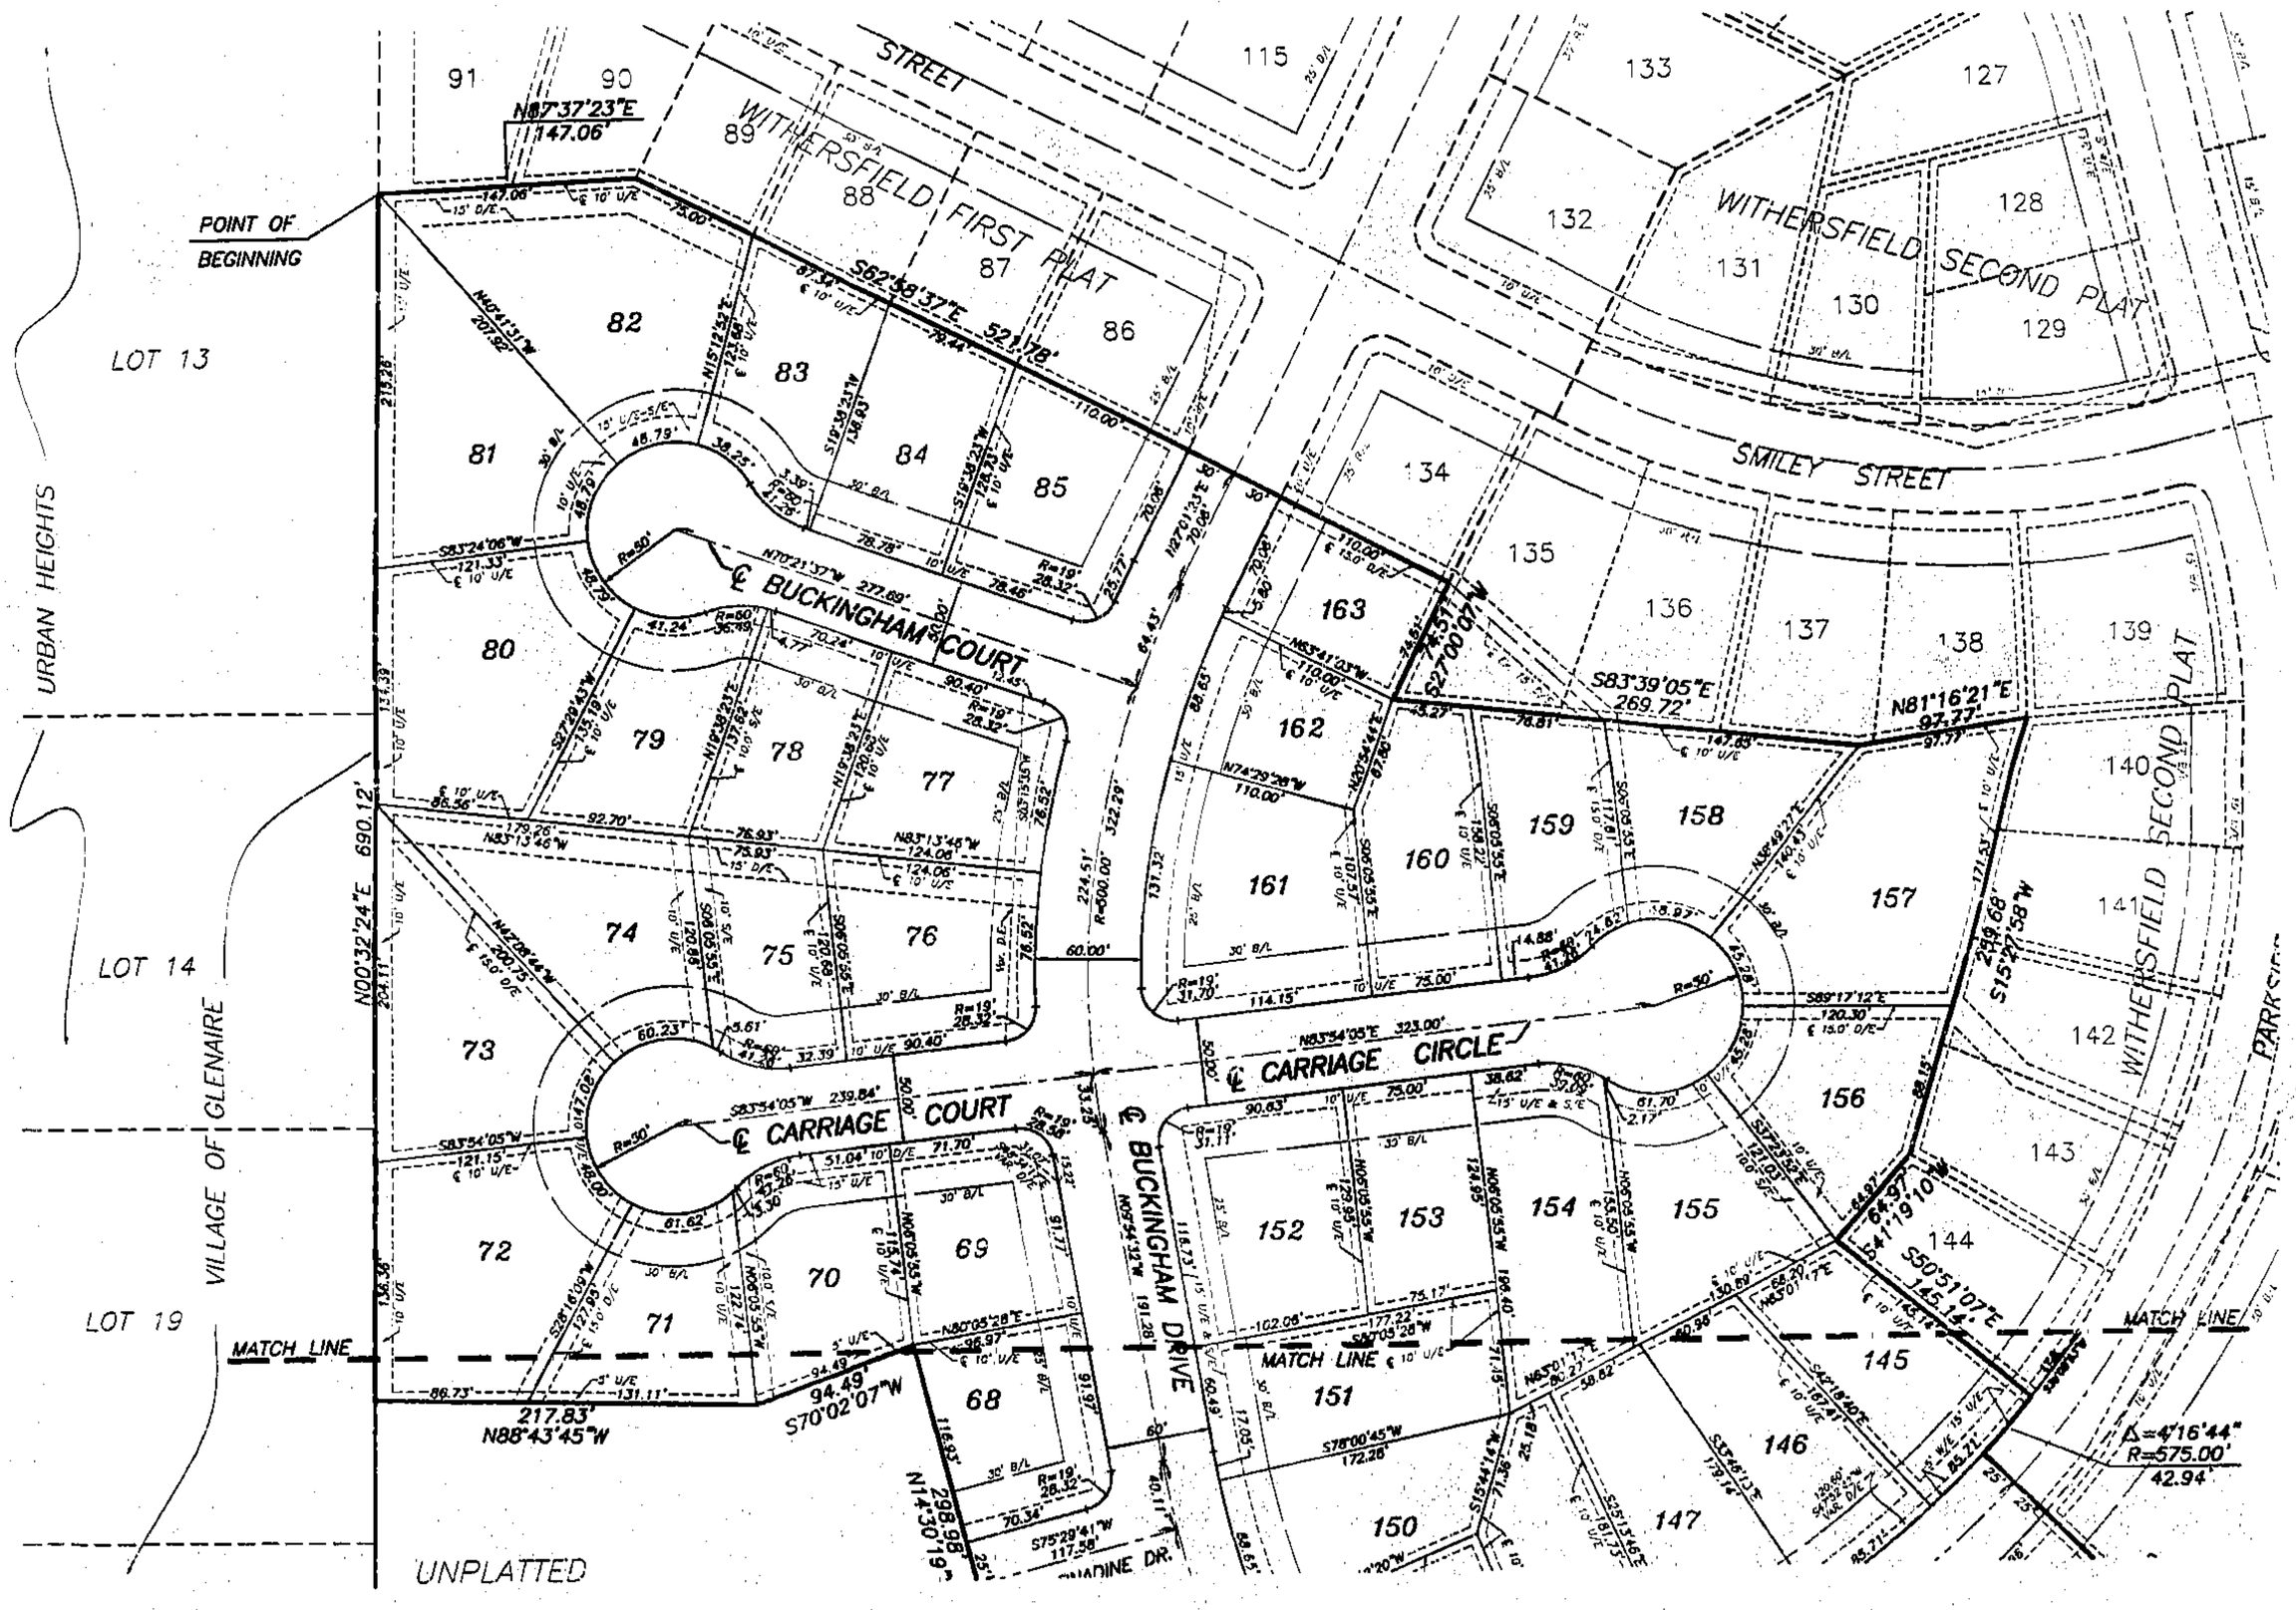


LEGEND:
B/L = Building Line
U/E = Utility Easement
D/E = Drainage Easement
S/E = Sanitary Sewer Easement
W/E = Water Main Easement
▨ = No access is permitted
△ Denotes Existing Monument
▲ Denotes Monument to be set after construction of Utilities and Streets.

I hereby certify that the plat of WITHERSFIELD THIRD PLAT subdivision is based on an actual survey made by me or under my direct supervision and that said survey meets or exceeds the current Minimum Standards for Property Boundary Surveys as established by the Department of Natural Resources, Division of Geology and Land Survey of the State of Missouri, and Missouri Standards for Property Boundary Surveys, established by the Missouri Board for Architects, Professional Engineers and Land Surveyors. I further certify that I have complied with all statutes, ordinances and regulations governing the practice of surveying and the plotting of subdivisions to the best of my professional knowledge and belief.

DATE: 6-6-00 SAM A. AYLETT, LS-2074

SEE SHEET 3 FOR CONTINUATION

JOB NUMBER
36690

Prepared For:
**JOE DUFFEY**
100 CLAYVIEW
LIBERTY, MO. 64068
(816) 781-4700
DATE: 3-16-00
REV: 6-01-00