Clay County, Missouri
Land Survey Document

WITHERSFIELD THIRD PLAT

A SUBDIVISION IN LIBERTY
Clay County, Missouri

SEE SHEET 2 FOR CONTINUATION

Prepared By:
AYLETT SURVEY COMPANY
LAND SURVEYING ◊ LAND PLANNING ◊ CIVIL ENGINEERING
201 NW 72ND STREET ◊ GLADSTONE, MISSOURI 64118
Phone: 436-0732 — Fax: 436-0767

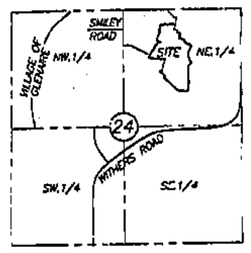

SEC. 24-51-32

Location Map

SCALE: 1" = 50'

LEGEND:
B/L = Building Line
U/E = Utility Easement
D/E = Drainage Easement
S/E = Sanitary Sewer Easement
W/E = Water Main Easement
ZZZ = No access is permitted
△ Denotes Existing Monument
▲ Denotes Monument to be set after construction of Utilities and Streets.

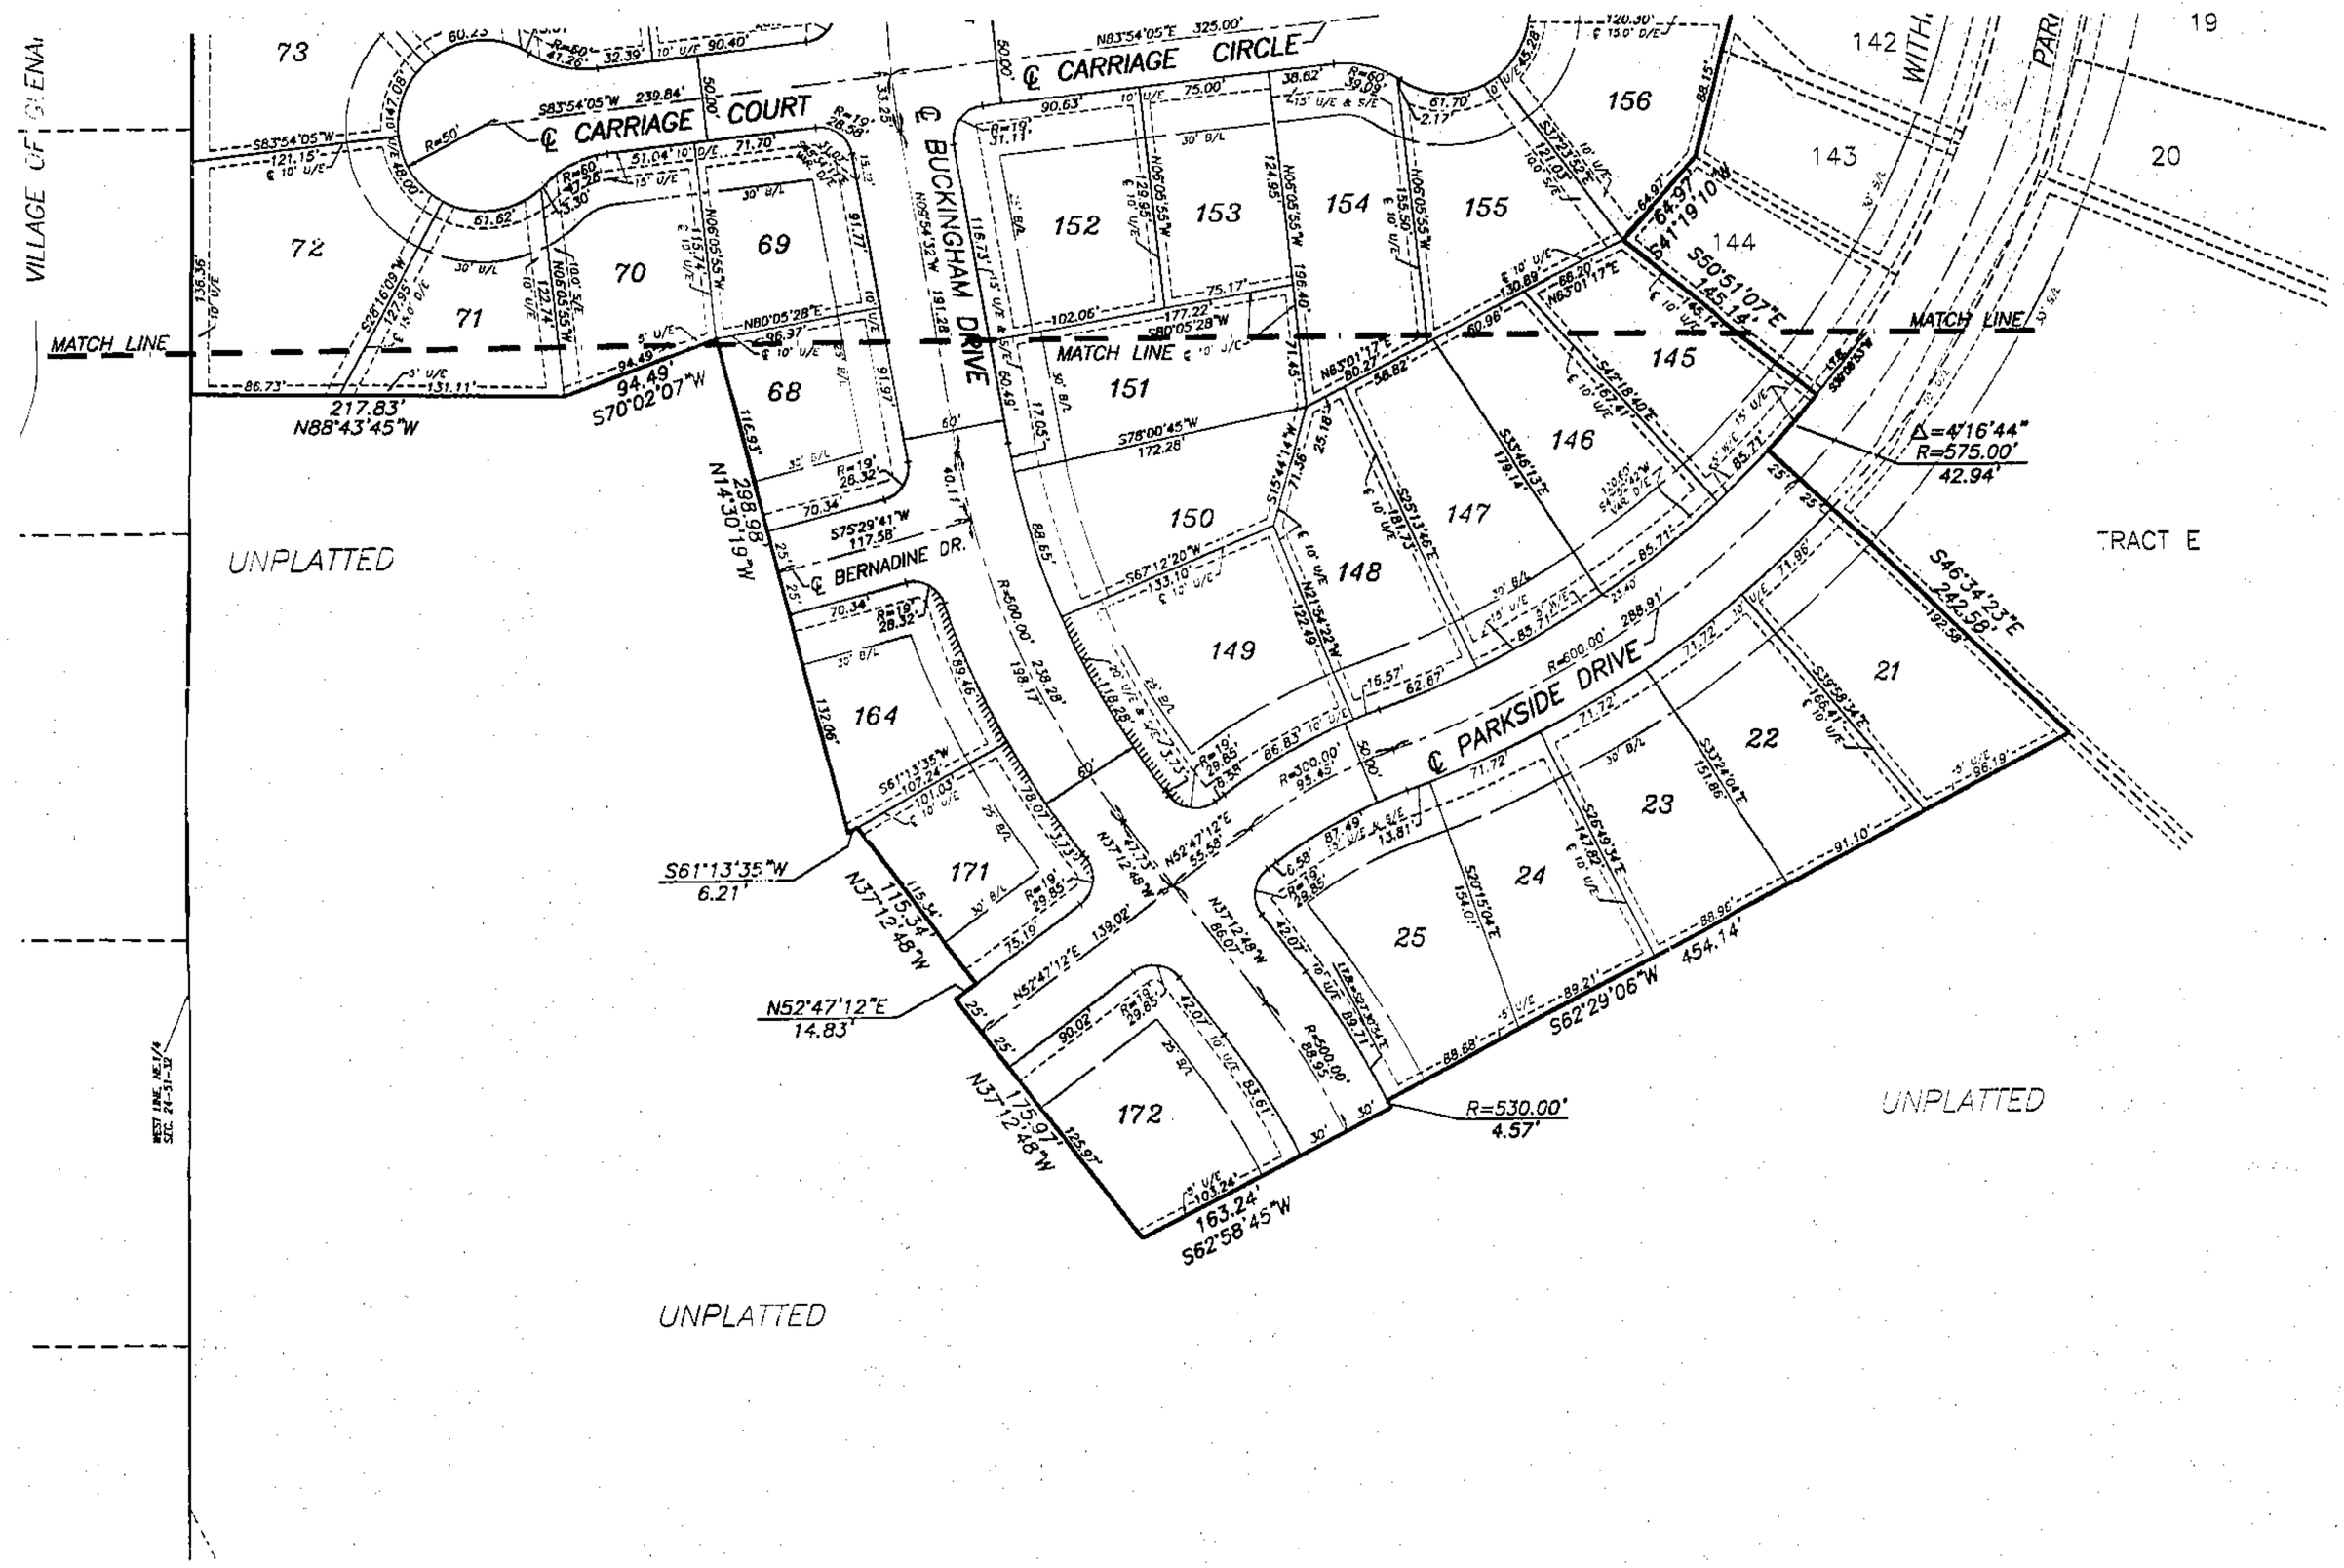

I hereby certify that the plat of WITHERSFIELD THIRD PLAT subdivision is based on an actual survey made by me or under my direct supervision and that said survey meets or exceeds the current Minimum Standards for Property Boundary Surveys as established by the Department of Natural Resources, Division of Geology and Land Survey of the State of Missouri, and Missouri Standards for Property Boundary Surveys, established by the Missouri Board for Architects, Professional Engineers and Land Surveyors. I further certify that I have complied with all statutes, ordinances and regulations governing the practice of surveying and the platting of subdivisions to the best of my professional knowledge and belief.

DATE: 6-6-00 SAM A. AYLETT, L.S.-2074

JOB NUMBER
36690
36690FPL.DWG

CAG E 7/2/01

Prepared For:
JOE DUFFEY
100 CLAYVIEW
LIBERTY, MO. 64068
(816) 781-4700
DATE: 3-16-00
REV: 6-01-00

http://www.ClayCoGov.com