Clay County, Missouri
Land Survey Document

http://www.ClayCoGov.com

Q73664

OCT 1 0 2001

WOODNEATH FARMS–FOURTH PLAT

A SUBDIVISION IN KANSAS CITY, CLAY COUNTY, MISSOURI

(Sheet 1 of 2)

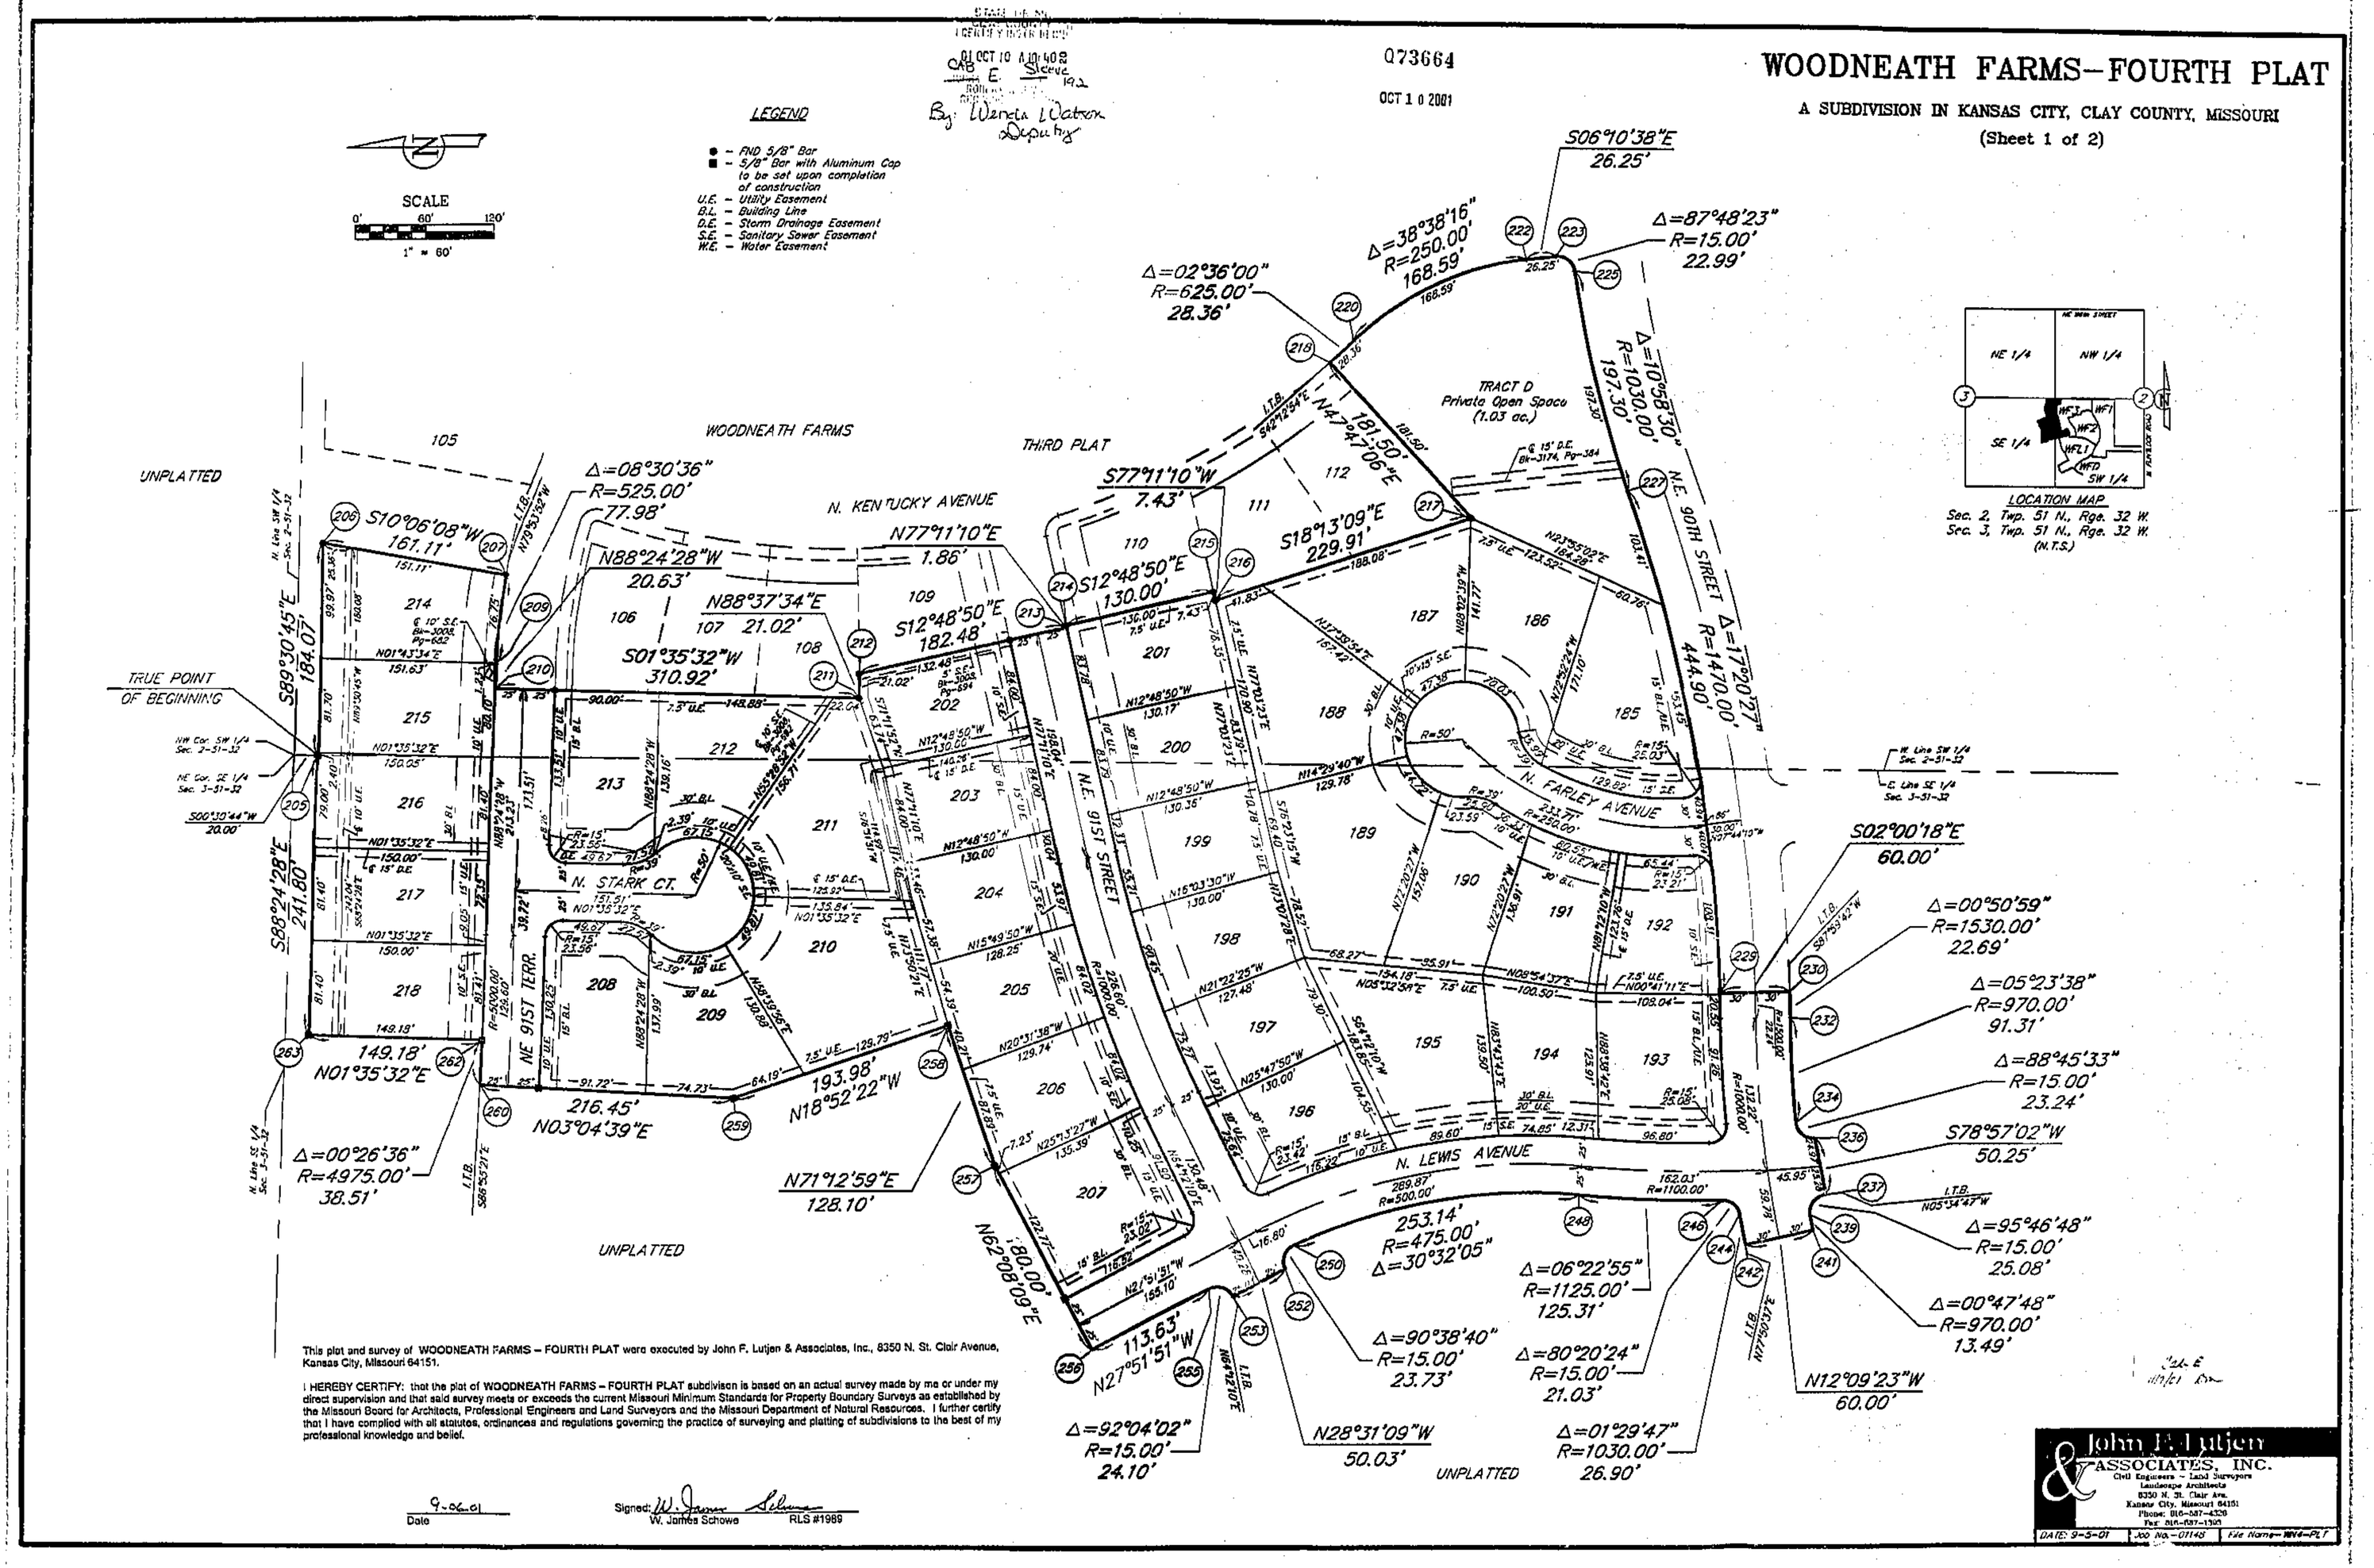

This plat and survey of WOODNEATH FARMS – FOURTH PLAT were executed by John F. Lutjen & Associates, Inc., 8350 N. St. Clair Avenue, Kansas City, Missouri 64151.

I HEREBY CERTIFY: that the plat of WOODNEATH FARMS – FOURTH PLAT subdivison is based on an actual survey made by me or under my direct supervision and that said survey meets or exceeds the current Missouri Minimum Standards for Property Boundary Surveys as established by the Missouri Board for Architects, Professional Engineers and Land Surveyors and the Missouri Department of Natural Resources. I further certify that I have complied with all statutes, ordinances and regulations governing the practice of surveying and platting of subdivisions to the best of my professional knowledge and belief.

9-06-01
Date

Signed: W. James Schowe
W. James Schowe RLS #1989

John F. Lutjen & ASSOCIATES, INC.
Civil Engineers – Land Surveyors
Landscape Architects
8350 N. St. Clair Ave.
Kansas City, Missouri 64151
Phone: 816-587-4320
Fax: 816-587-1393

DATE: 9-5-01 | Job No.-01148 | File Name-WN4-PLT