Clay County, Missouri
Land Survey Document

http://www.ClayCoGov.com

Q78399

NOV 5 2001

01 NOV -5 P 3:21
CAD E Stevic 195
RICHARD L. SEVERS
RECORDER OF DEEDS
By: Wanda L. Watson
Deputy

STALEY FARMS–FIRST PLAT

A SUBDIVISION IN KANSAS CITY, CLAY COUNTY, MISSOURI

(Sheet 1 of 2)

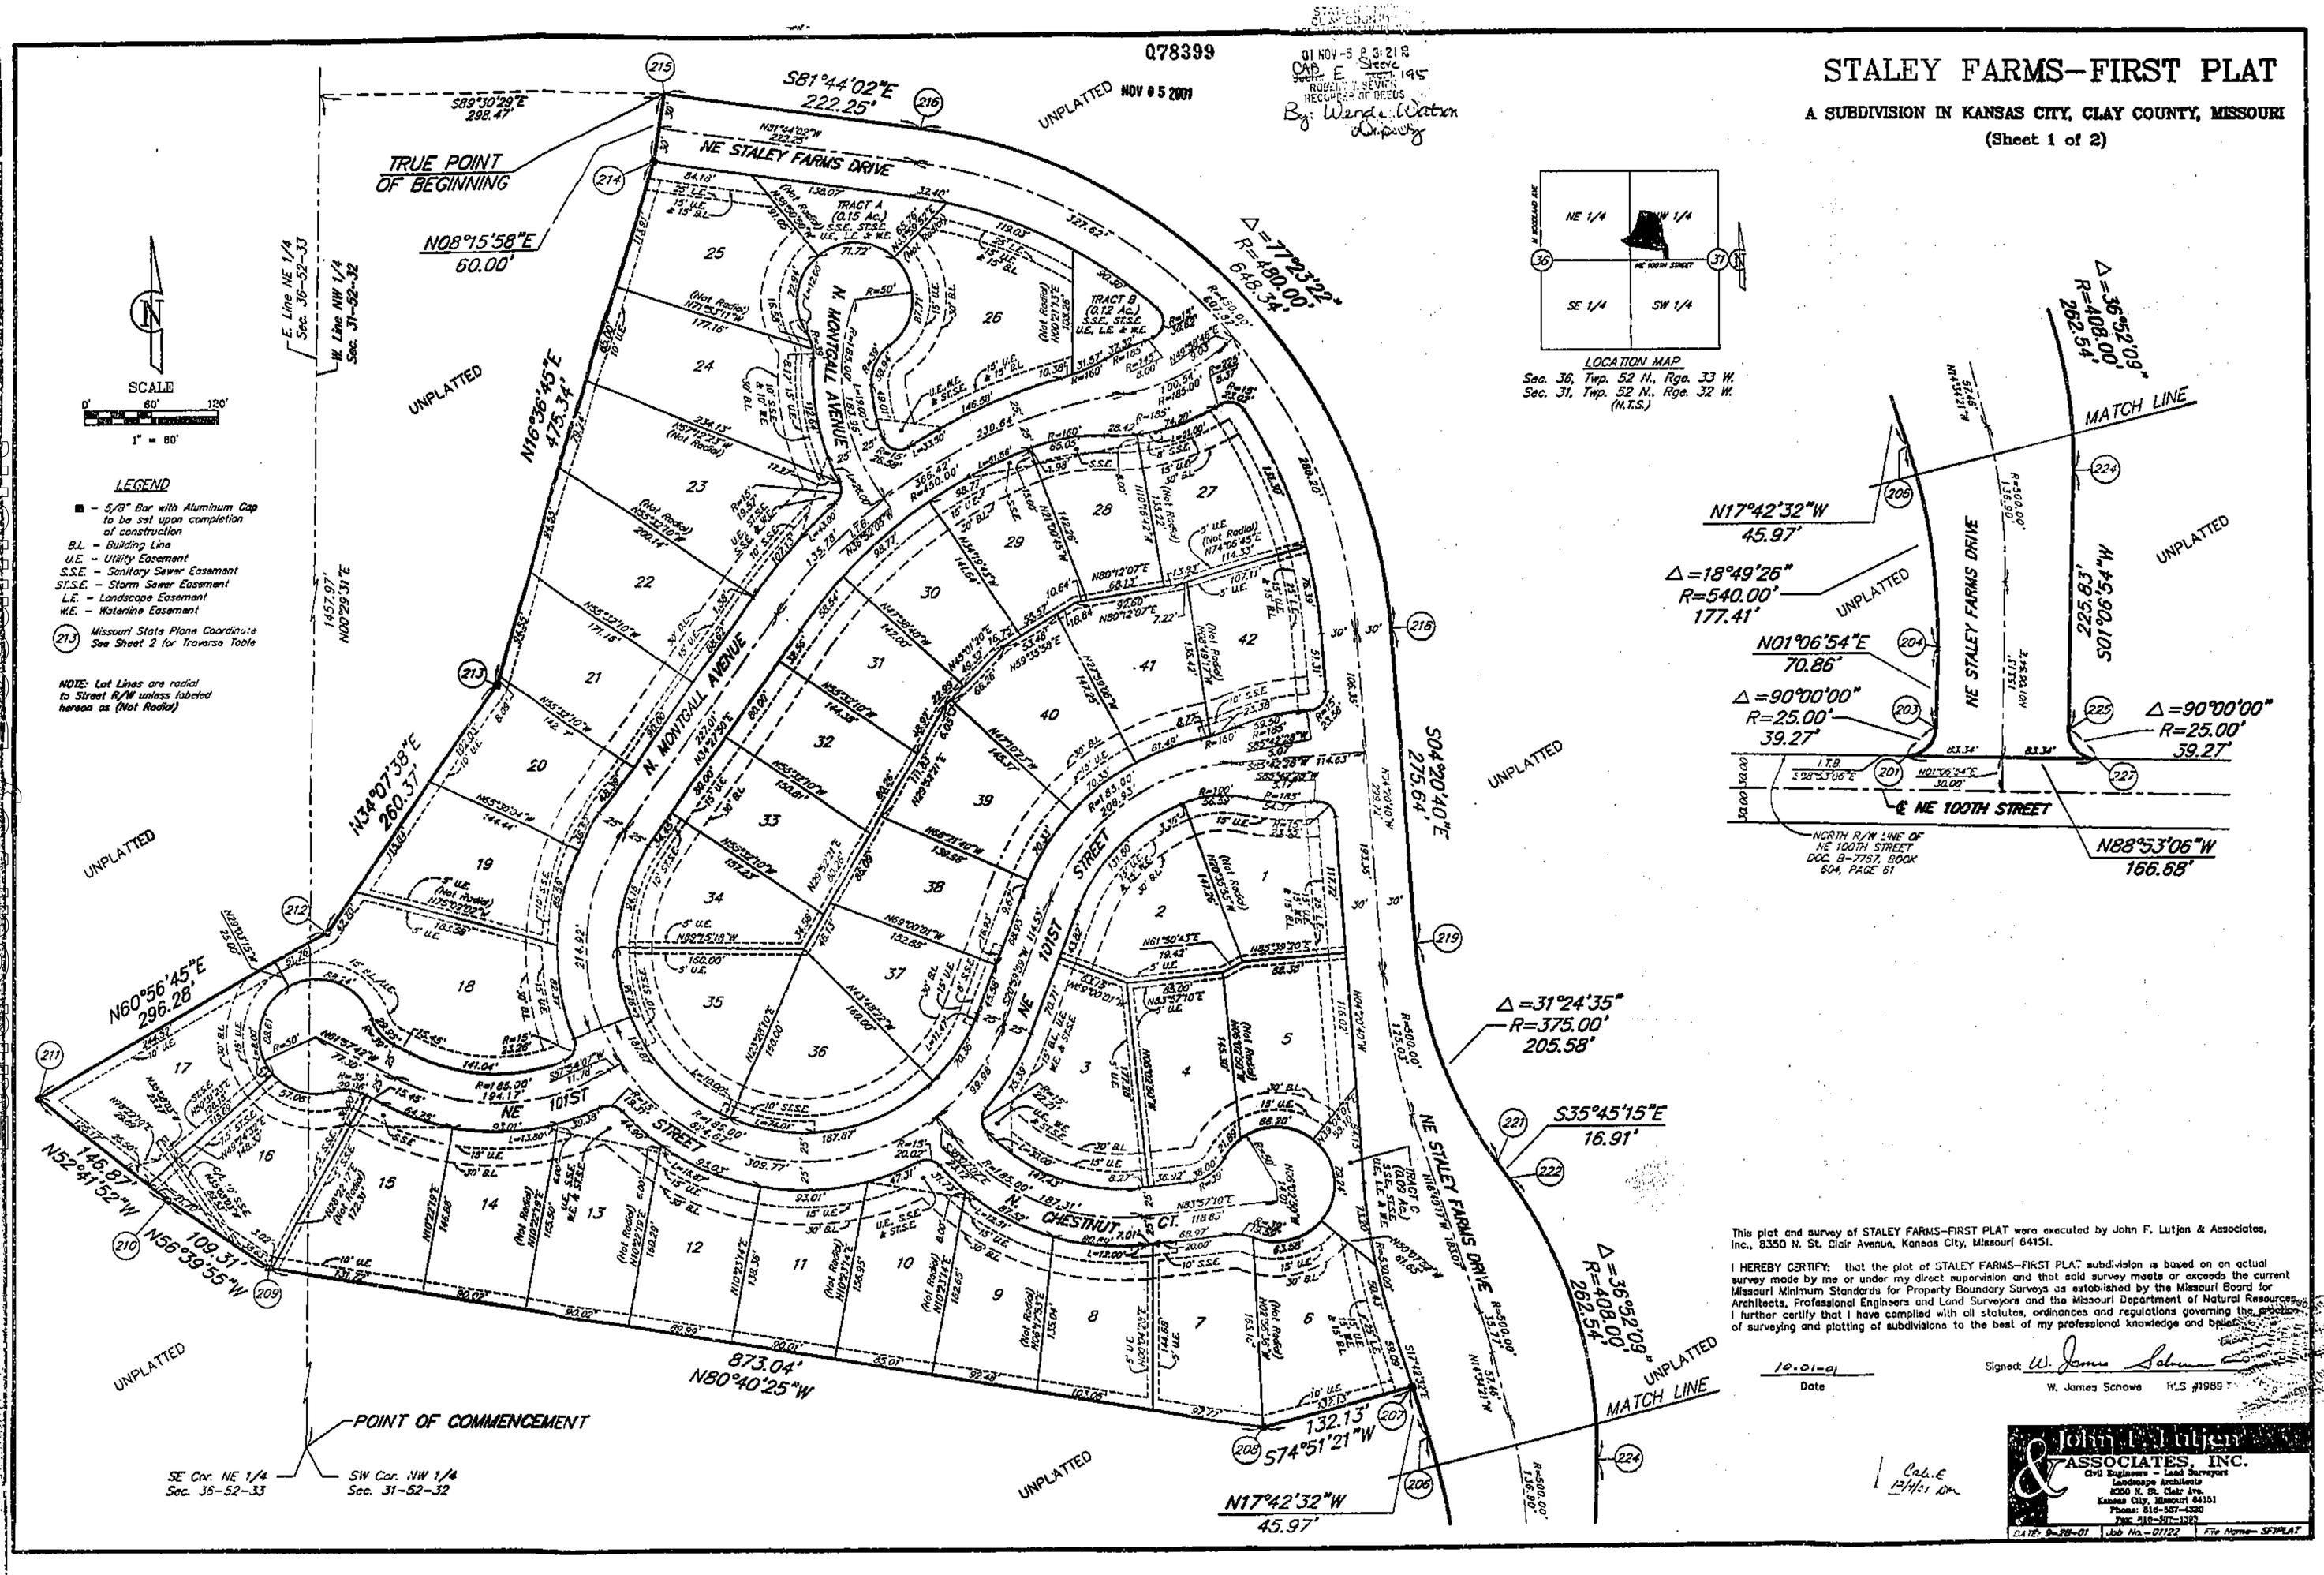

This plat and survey of STALEY FARMS–FIRST PLAT were executed by John F. Lutjen & Associates, Inc., 8350 N. St. Clair Avenue, Kansas City, Missouri 64151.

I HEREBY CERTIFY: that the plat of STALEY FARMS–FIRST PLAT subdivision is based on an actual survey made by me or under my direct supervision and that said survey meets or exceeds the current Missouri Minimum Standards for Property Boundary Surveys as established by the Missouri Board for Architects, Professional Engineers and Land Surveyors and the Missouri Department of Natural Resources. I further certify that I have complied with all statutes, ordinances and regulations governing the practice of surveying and platting of subdivisions to the best of my professional knowledge and belief.

10-01-01
Date

Signed: W. James Schowe
W. James Schowe PLS #1989

Cal. E
12/1/01 DM

John F. Lutjen & ASSOCIATES, INC.
Civil Engineers – Land Surveyors
Landscape Architects
8350 N. St. Clair Ave.
Kansas City, Missouri 64151
Phone: 816-587-1320
Fax: 816-587-1323

DATE: 9-28-01 | Job No.-01122 | File Name- SFPLAT