Clay County, Missouri
Land Survey Document

# KELLYBROOK FIRST PLAT

**Sec. 27 Twp. 52, Rge. 32**

**Kansas City, Clay County, Missouri**

R07893
APR 18 2002

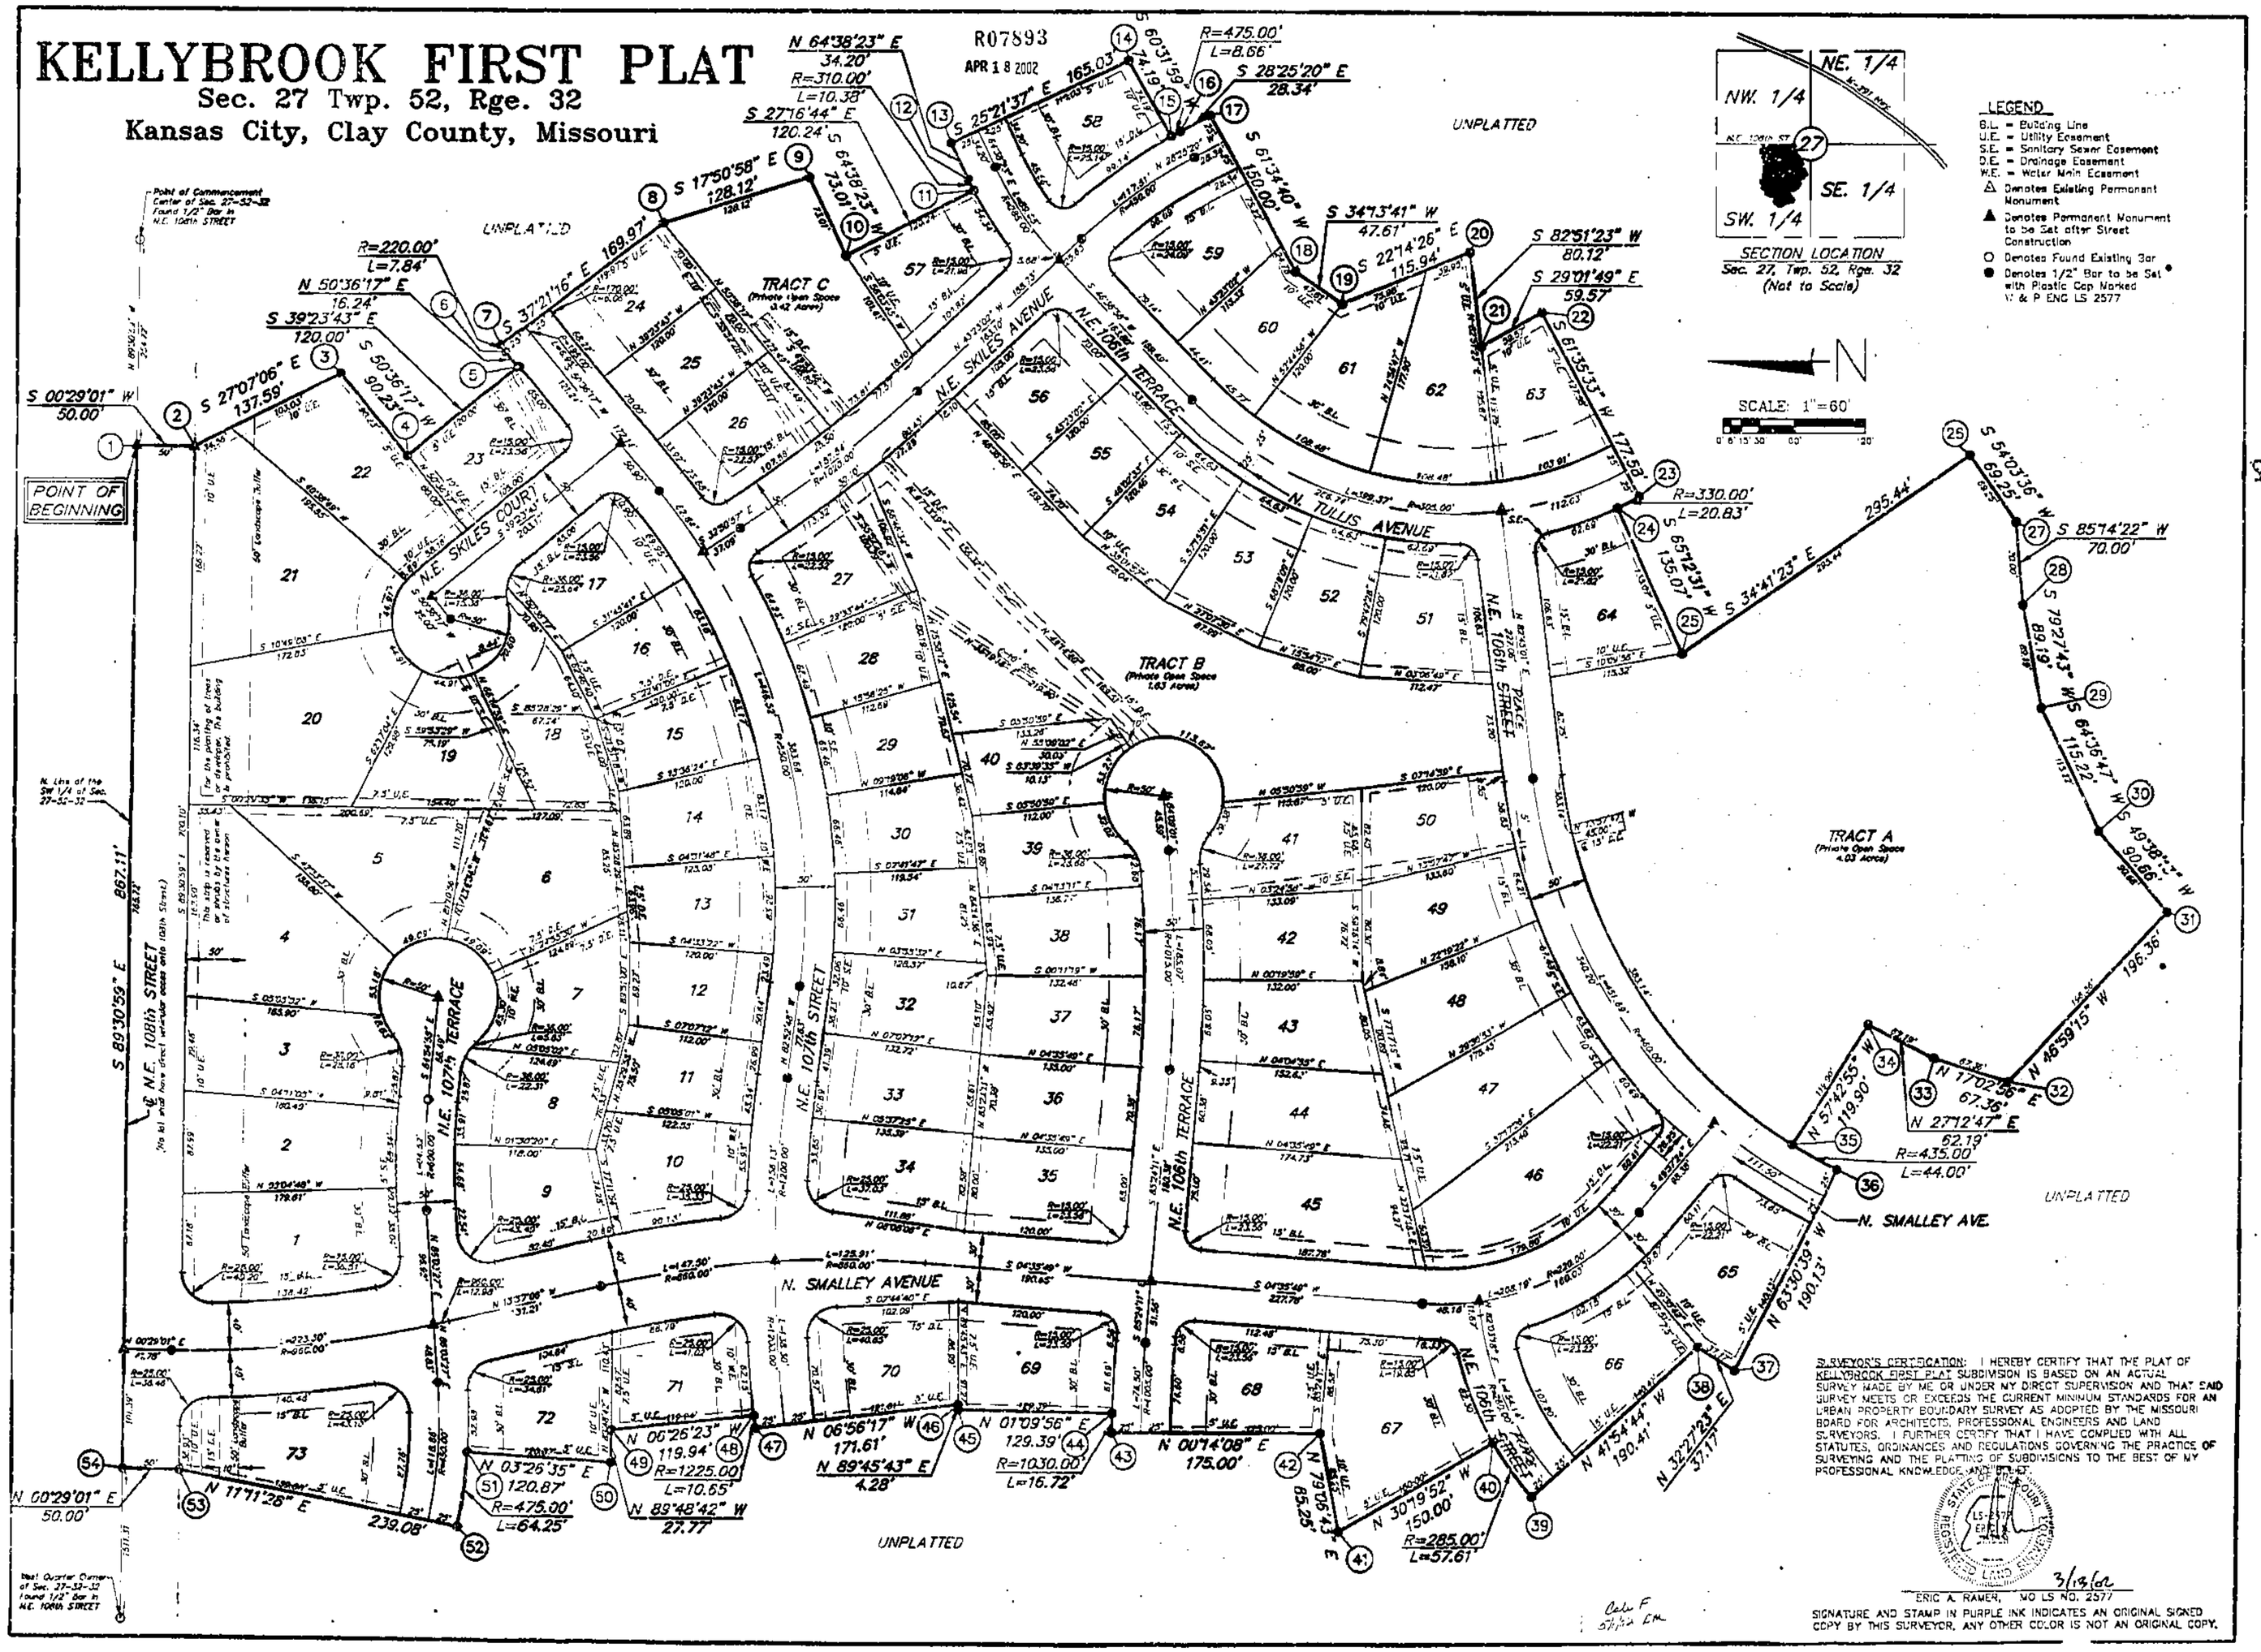


SURVEYOR'S CERTIFICATION: I HEREBY CERTIFY THAT THE PLAT OF KELLYBROOK FIRST PLAT SUBDIVISION IS BASED ON AN ACTUAL SURVEY MADE BY ME OR UNDER MY DIRECT SUPERVISION AND THAT SAID SURVEY MEETS OR EXCEEDS THE CURRENT MINIMUM STANDARDS FOR AN URBAN PROPERTY BOUNDARY SURVEY AS ADOPTED BY THE MISSOURI BOARD FOR ARCHITECTS, PROFESSIONAL ENGINEERS AND LAND SURVEYORS. I FURTHER CERTIFY THAT I HAVE COMPLIED WITH ALL STATUTES, ORDINANCES AND REGULATIONS GOVERNING THE PRACTICE OF SURVEYING AND THE PLATTING OF SUBDIVISIONS TO THE BEST OF MY PROFESSIONAL KNOWLEDGE AND BELIEF.

STATE OF MISSOURI
ERIC A. RAMER
LS-2577
REGISTERED LAND SURVEYOR

3/18/02

ERIC A. RAMER, MO LS NO. 2577

SIGNATURE AND STAMP IN PURPLE INK INDICATES AN ORIGINAL SIGNED COPY BY THIS SURVEYOR. ANY OTHER COLOR IS NOT AN ORIGINAL COPY.

WEISKIRCH & PARKS ENGINEERS, INC.
111 NORTH MAIN, SUITE #10
INDEPENDENCE, MISSOURI 64050
(816)254-5000 FAX (816)252-9712
WPE16@MBELL.NET

**KELLYBROOK FIRST PLAT**
**KANSAS CITY, CLAY COUNTY, MISSOURI**

| REVISIONS | | | DATE |
|---|---|---|---|
| REV | DESCRIPTION | | |
| A | Lots 1-11 to Final per City's Comments | | 02/22/02 |
| B | Revised per City's Comments | | 03/12/02 |
| C | Revised 15 lots 1-11 | | 03/27/02 |

| | |
|---|---|
| JOB NO. | 2954 |
| SCALE: | NOTED |
| DATE: | 03/14/01 |
| DRAFTER: | C.N.S. |
| CHKD: | B.P. |
| SHEET NO. | 1 of 2 |

http://www.ClayCoGov.com