Clay County, Missouri
Land Survey Document

Certificate of Survey

Southwest 1/4, of Southeast 1/4, of
Section 23, Township 53N, Range 31W
Parts of Section 26, Township 53N, Range 31W
Clay County, Missouri

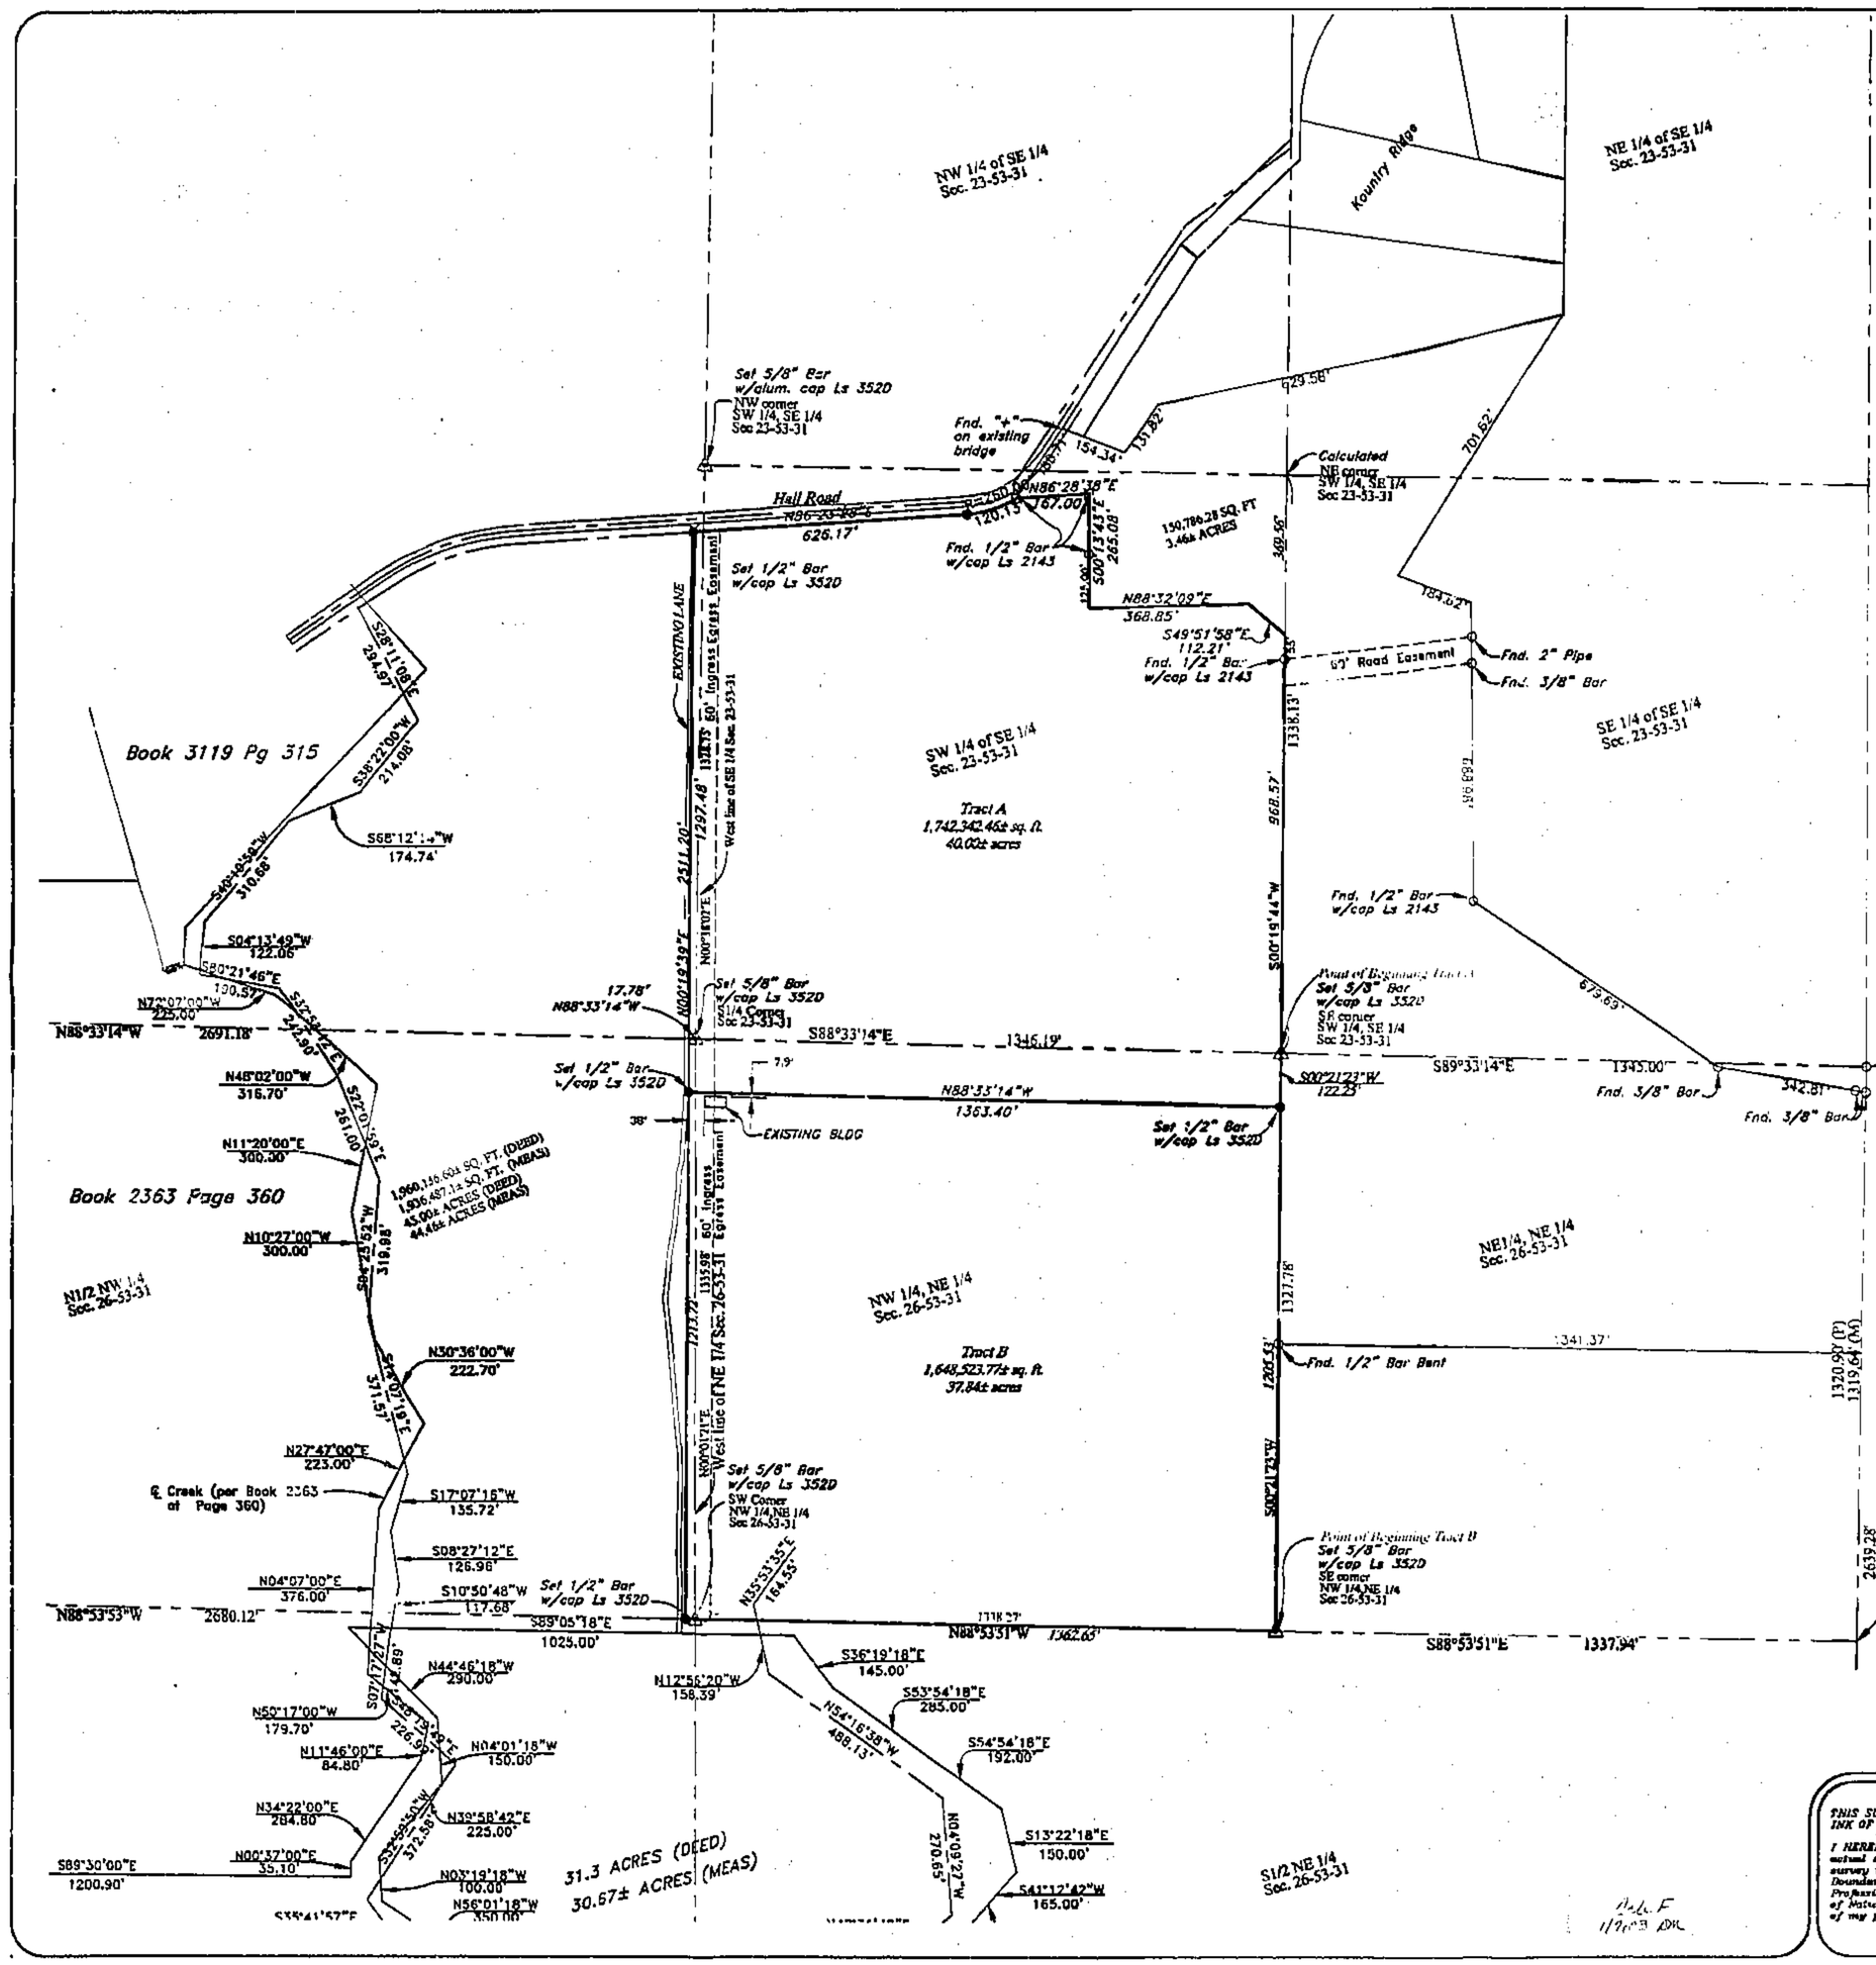

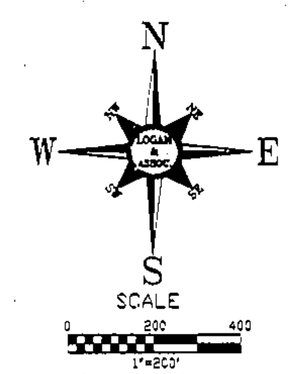

Basis of Bearing
Held the West line of the NE 1/4 of Section 26-53-31 as North 00°01'12" East

LEGEND
- ⊼ = Set Permanent Monument
- ● = Set Bar with Cap
- O = Found Bar
- B.L. = Building Line
- U.E. = Utility Easement
- S.E. = Sanitary Sewer Easement
- D.E. = Drainage Easement
- W.E. = Water Main Easement

THIS SURVEY PREPARED FOR:
Dalton Auction and Realty
1 E. Liberty
Liberty, Missouri 64068

Certificate of Survey
Clay County, Missouri

Southwest 1/4 of Southeast 1/4 Section 23, Township 53N, Range 31W
Part of Section 26, Township 53N, Range 31W

THIS SURVEY IS ONLY VALID IF IT BEARS THE ORIGINAL SEAL IN GREEN INK OF THE CERTIFYING SURVEYOR

I HEREBY CERTIFY: That the accompanying survey is based on an actual survey made by me or under my direct supervision and that said survey meets or exceeds the current Minimum Standards for Property Boundary Surveys as adopted by the Missouri Board for Architects, Professional Engineers and Land Surveyors, and the Missouri Department of Natural Resources, Division of Geology and Land Survey, to the best of my professional information, knowledge and belief.

Date of Signature: 12-19-02
Jack Michael Morrow
Number 2143
Professional Land Surveyor
STATE OF MISSOURI

LOGAN & ASSOCIATES, INC.
Professional Engineers
&
Professional Land Surveyors
300 N. Church Road, Suite 100
Liberty, Missouri 64068
(816) 781-7026
Fax (816) 781-7463

Job No: 02-1961	
DRAWING NAME:	02-1961.dwg
Scale:	1"=400'
Drawn By: W.S	Date: 10-19-02
Check By: BWS	Date: 10-22-02
Sheet No.	2 OF 3

http://www.ClayCoGov.com