Clay County, Missouri
Land Survey Document

http://www.ClayCoGov.com

R63475

STATE OF MO.
CLAY COUNTY
I CERTIFY THIS INSTR. REC'D
2001 SEP 16 A 9:33 O'CLOCK
BOOK 5 PAGE 74
RECORDED IN
RECORDS OF CLERK
By T Mundy
Deputy

AUBURNDALE ESTATES FIRST PLAT

A Subdivision in Kansas City, Clay County, Missouri

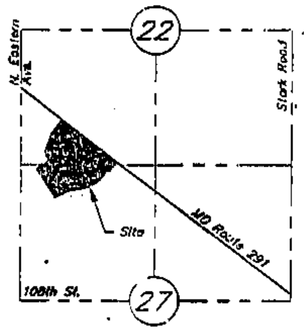

VICINITY MAP
Sec. 22 & 27,
Twp. 52, Rng. 32
(Not to Scale)

INDEX OF SHEETS

Cover/General Layout	Sht. 1 of 4
Plan/Matchline A	Sht. 2 of 4
Plan/Matchline B	Sht. 3 of 4
Plan/Location, Description, Table, Dedication, Coordinates, Testimony, Certification	Sht. 4 of 4

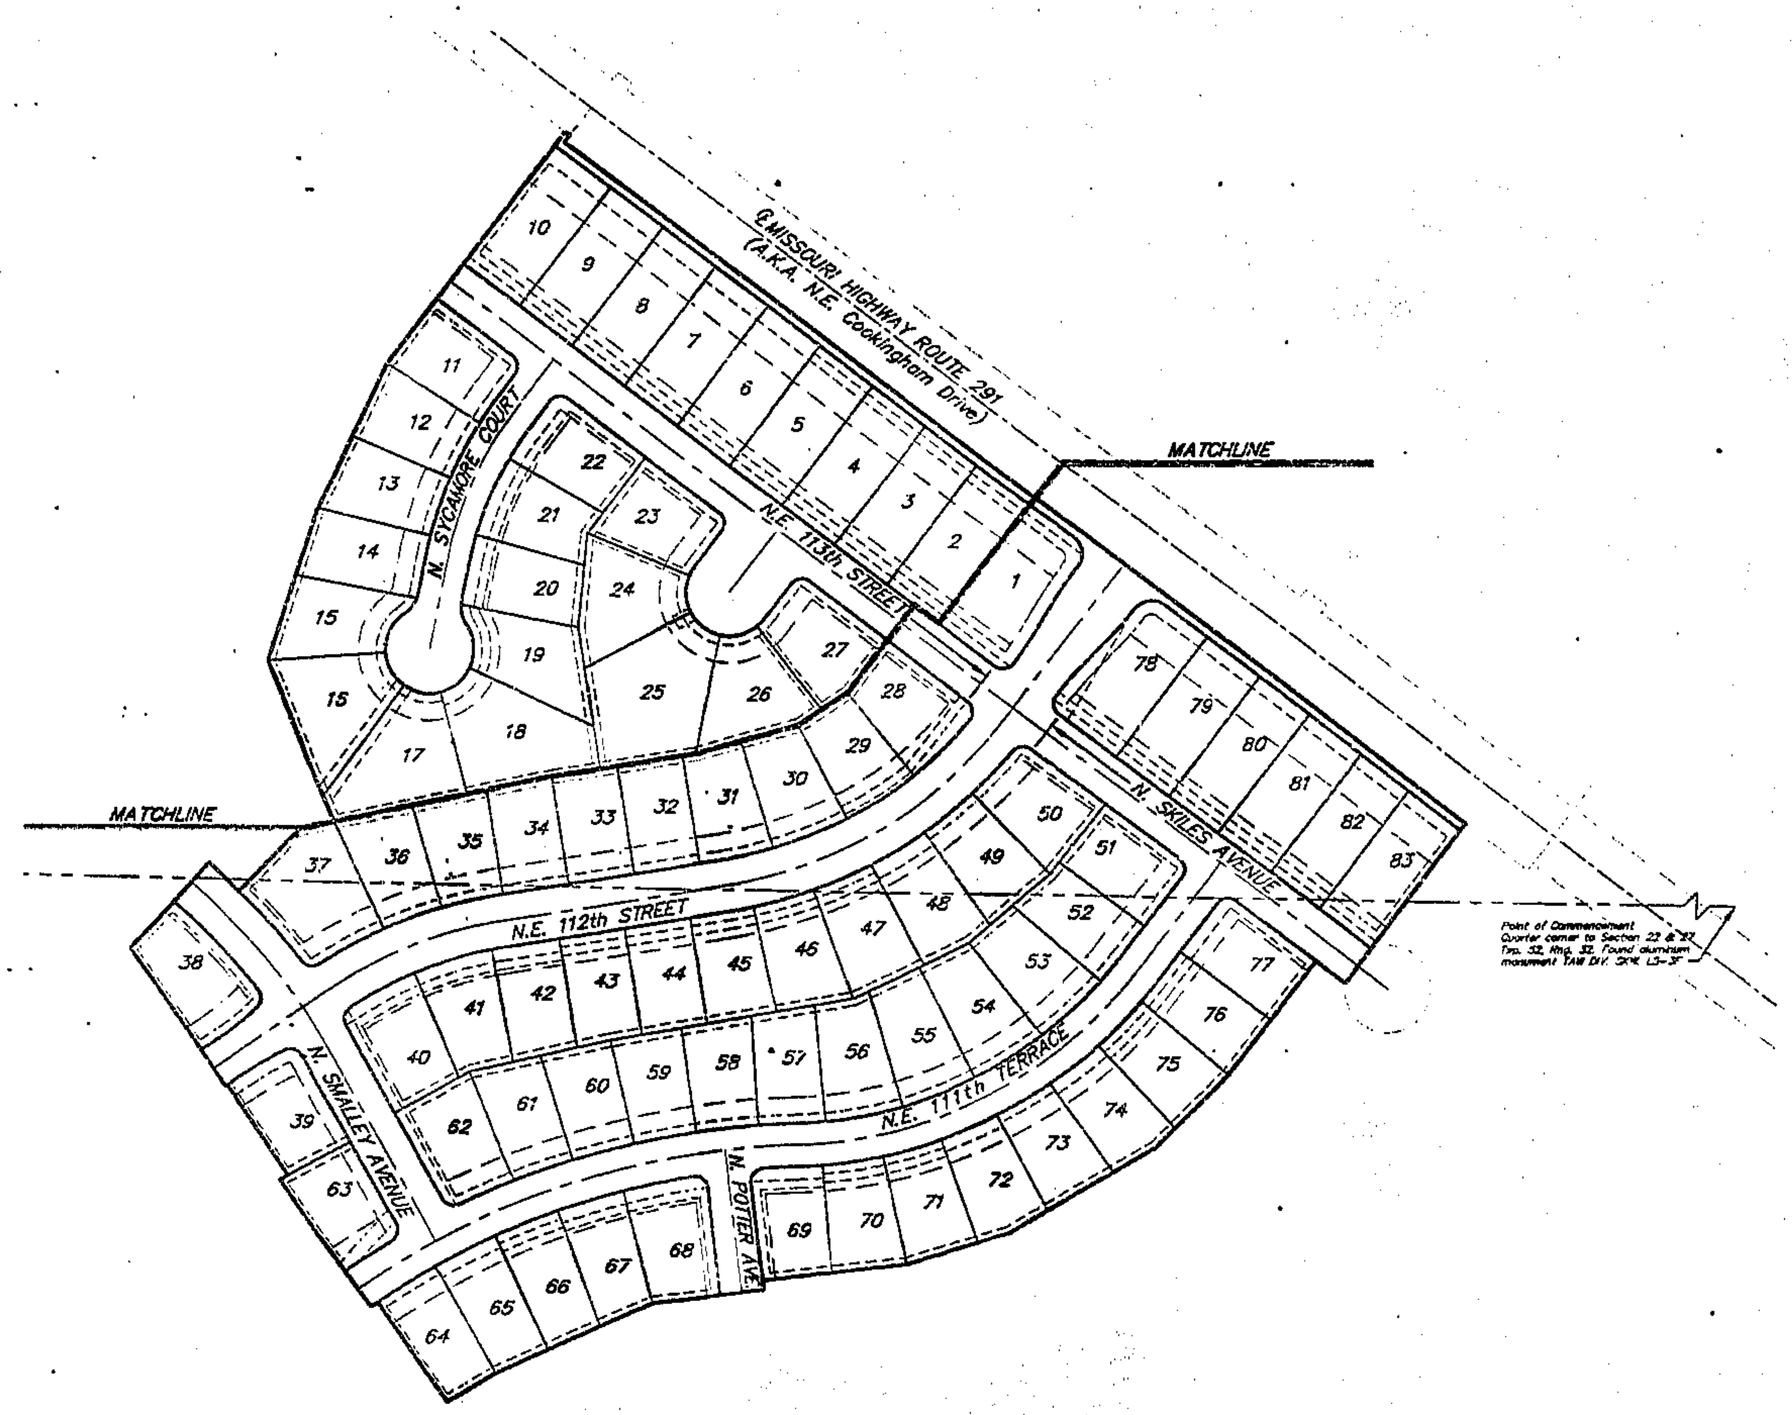

N

SCALE: 1"=100'
0' 10' 25' 50' 100' 200'

DEVELOPER:
KENNETH S. BOSCHERT
2 VICTORY DRIVE, STE. 100
LIBERTY, MO 64068
(816) 781-9880

FOR:

JOHN K. DOTY ENTERPRISES
CIVIL ENGINEERING & CONSULTING SERVICES

18015 Clinton County Lo. Rd.
Holt, Missouri 64048
Phone: (816) 320-3613

E-Mail Address:
JK Enterprises@aol.com
Fax: (816) 320-3613

J.K.E. PN. 2001103 AUBURNDALE ESTATES FIRST PLAT SEC. 27 & 22-52-32

WEISKIRCH & PARKS ENGINEERS, INC.
111 NORTH MAIN, SUITE #10
INDEPENDENCE, MISSOURI 64050
(816)254-5000 FAX:(816)252-9712
WPENGSWELL.NET

STATE OF MISSOURI
EARL A. PARKS
NUMBER
REGISTERED LAND SURVEYOR
7-26-03

FINAL PLAT OF AUBURNDALE ESTATES FIRST PLAT
IN THE SW 1/4 OF SECTION 22 AND THE NW 1/4
OF SECTION 27, TOWNSHIP 52, RANGE 32
KANSAS CITY, CLAY COUNTY, MISSOURI

REV.	REVISIONS DESCRIPTION	DATE

JOB NO.	3024
SCALE	NOTED
DATE	7/26/02
DRAFTER	C.N.S.
CHKD.	E.A.R.
SHEET NO.	1 of 4