Prepared By:
Aylett, Flowers Survey
& Engineering Company
201 NW 92ND Street
Gladstone, Missouri 64118-1821
Phone: (816) 436-0793 - Fax: (816) 436-0797
Land Surveying - Civil Engineering - Land Planning

NORTHAVEN VILLAGE CONDOMINIUM SIXTH PLAT

A SUBDIVISION IN GLADSTONE
Clay County, Missouri

SCALE: 1" = 10'

10 5 0 10

L.C.E. = Limited Common Element

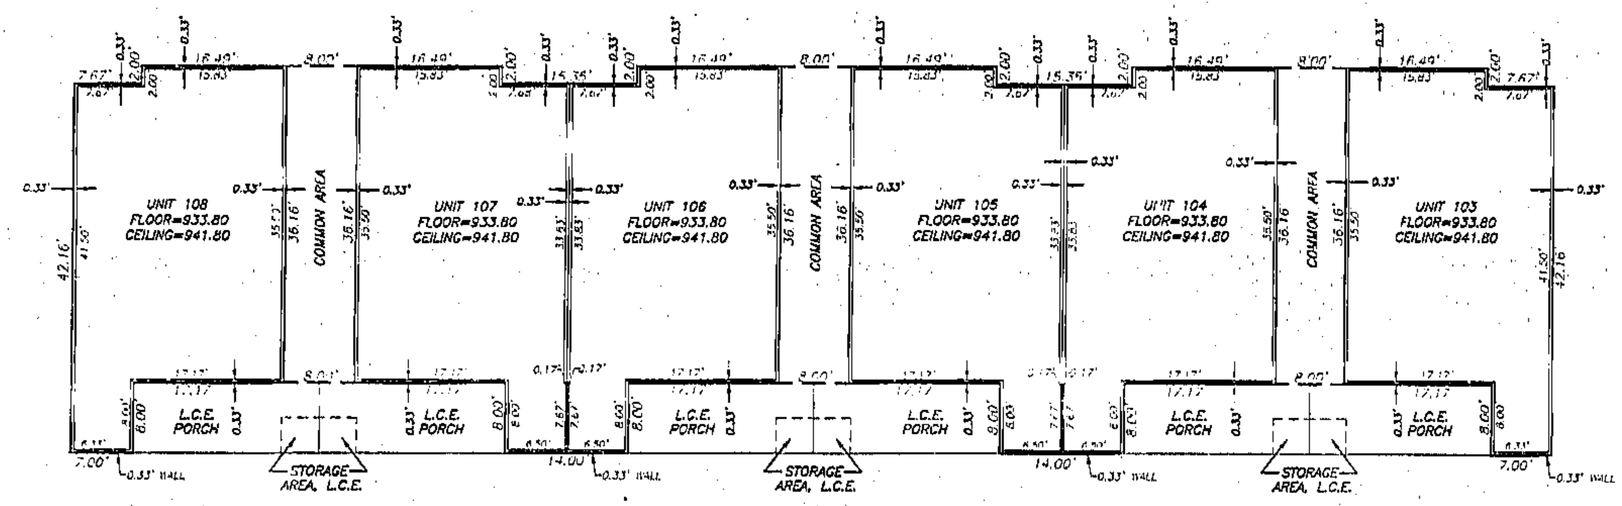

THIRD FLOOR

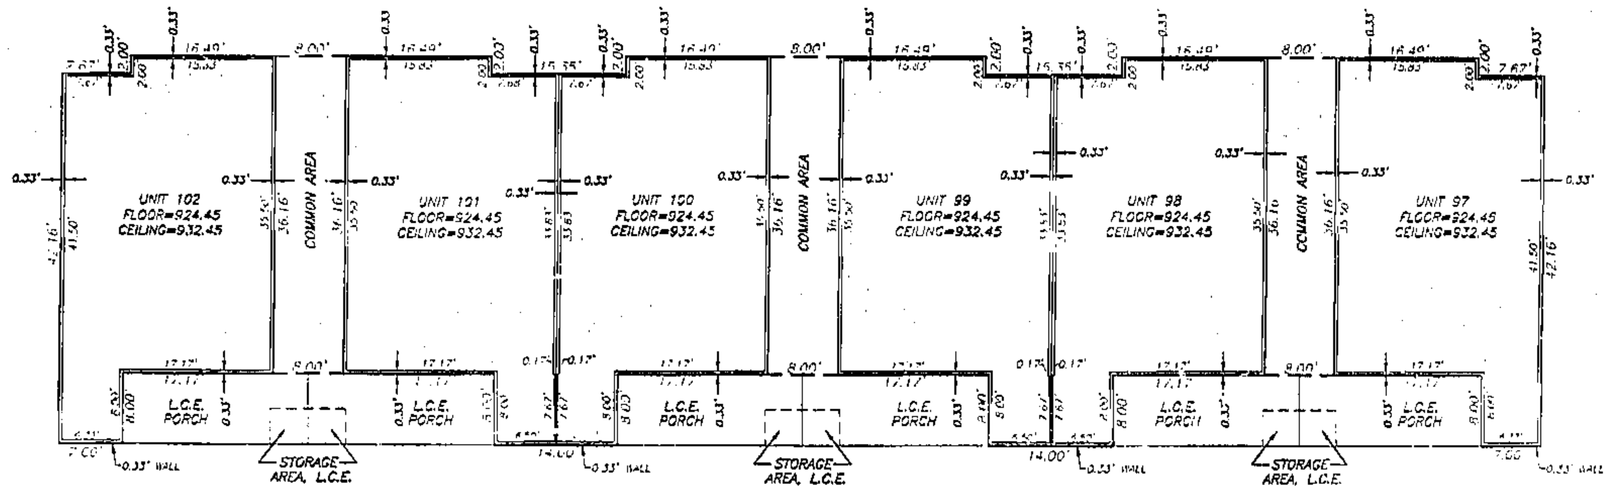

SECOND FLOOR

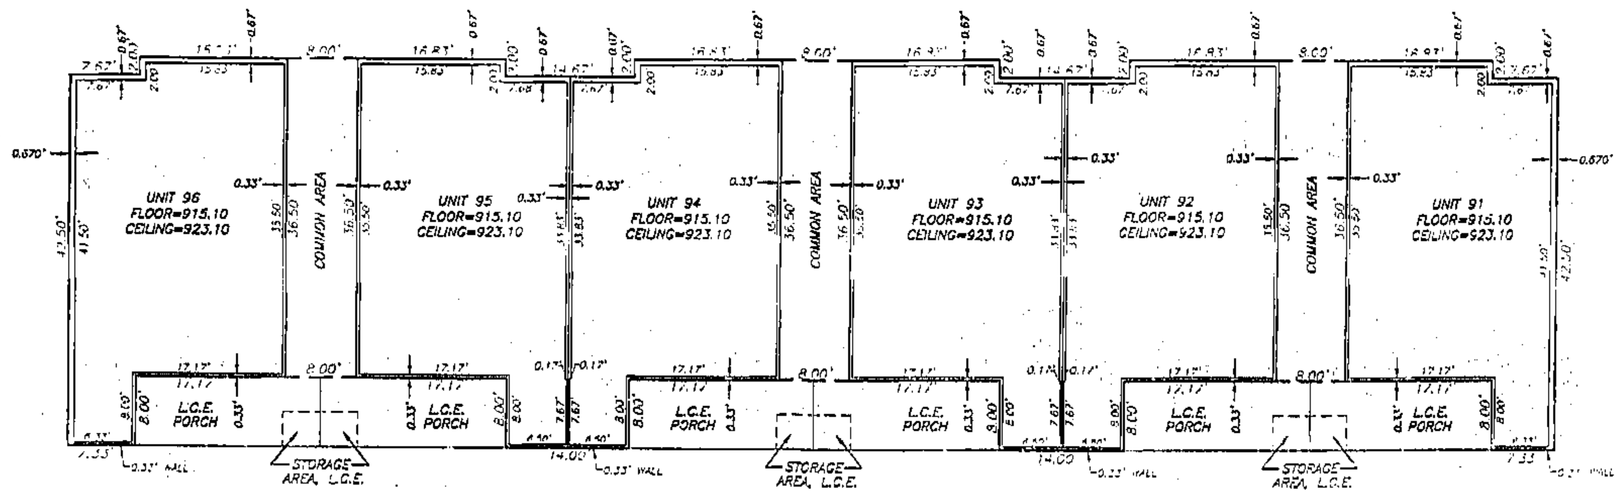

FIRST FLOOR

NOTE: This survey meets the accuracy requirements for a Suburban Class of Property.

I hereby certify that this Certificate of Survey is based on an actual survey made by me or under my direct supervision and that said survey meets or exceeds the current Minimum Standards for Property Boundary Surveys as established by the Department of Natural Resources, Division of Geology and Land Survey of the State of Missouri, and Missouri Standards for Property Boundary Surveys, established by the Missouri Board for Architects, Professional Engineers and Land Surveyors. I further certify that I have complied with all statutes, ordinances and regulations governing the practice of surveying and the platting of subdivisions to the best of my professional knowledge and belief.

DATE: _____ _____
SAM A. AYLETT, LS-2074

JOB NUMBER
41437

41437cpc.dwg(NRW)

Prepared For:
NORTHAVEN VILLAGE, L.L.C.
DATE: 05/06/03

Clay County, Missouri
Land Survey Document
http://www.ClayCoGov.com