Clay County, Missouri
Land Survey Document

ROSEMONT FOURTH PLAT

A SUBDIVISION IN KANSAS CITY
Clay County, Missouri

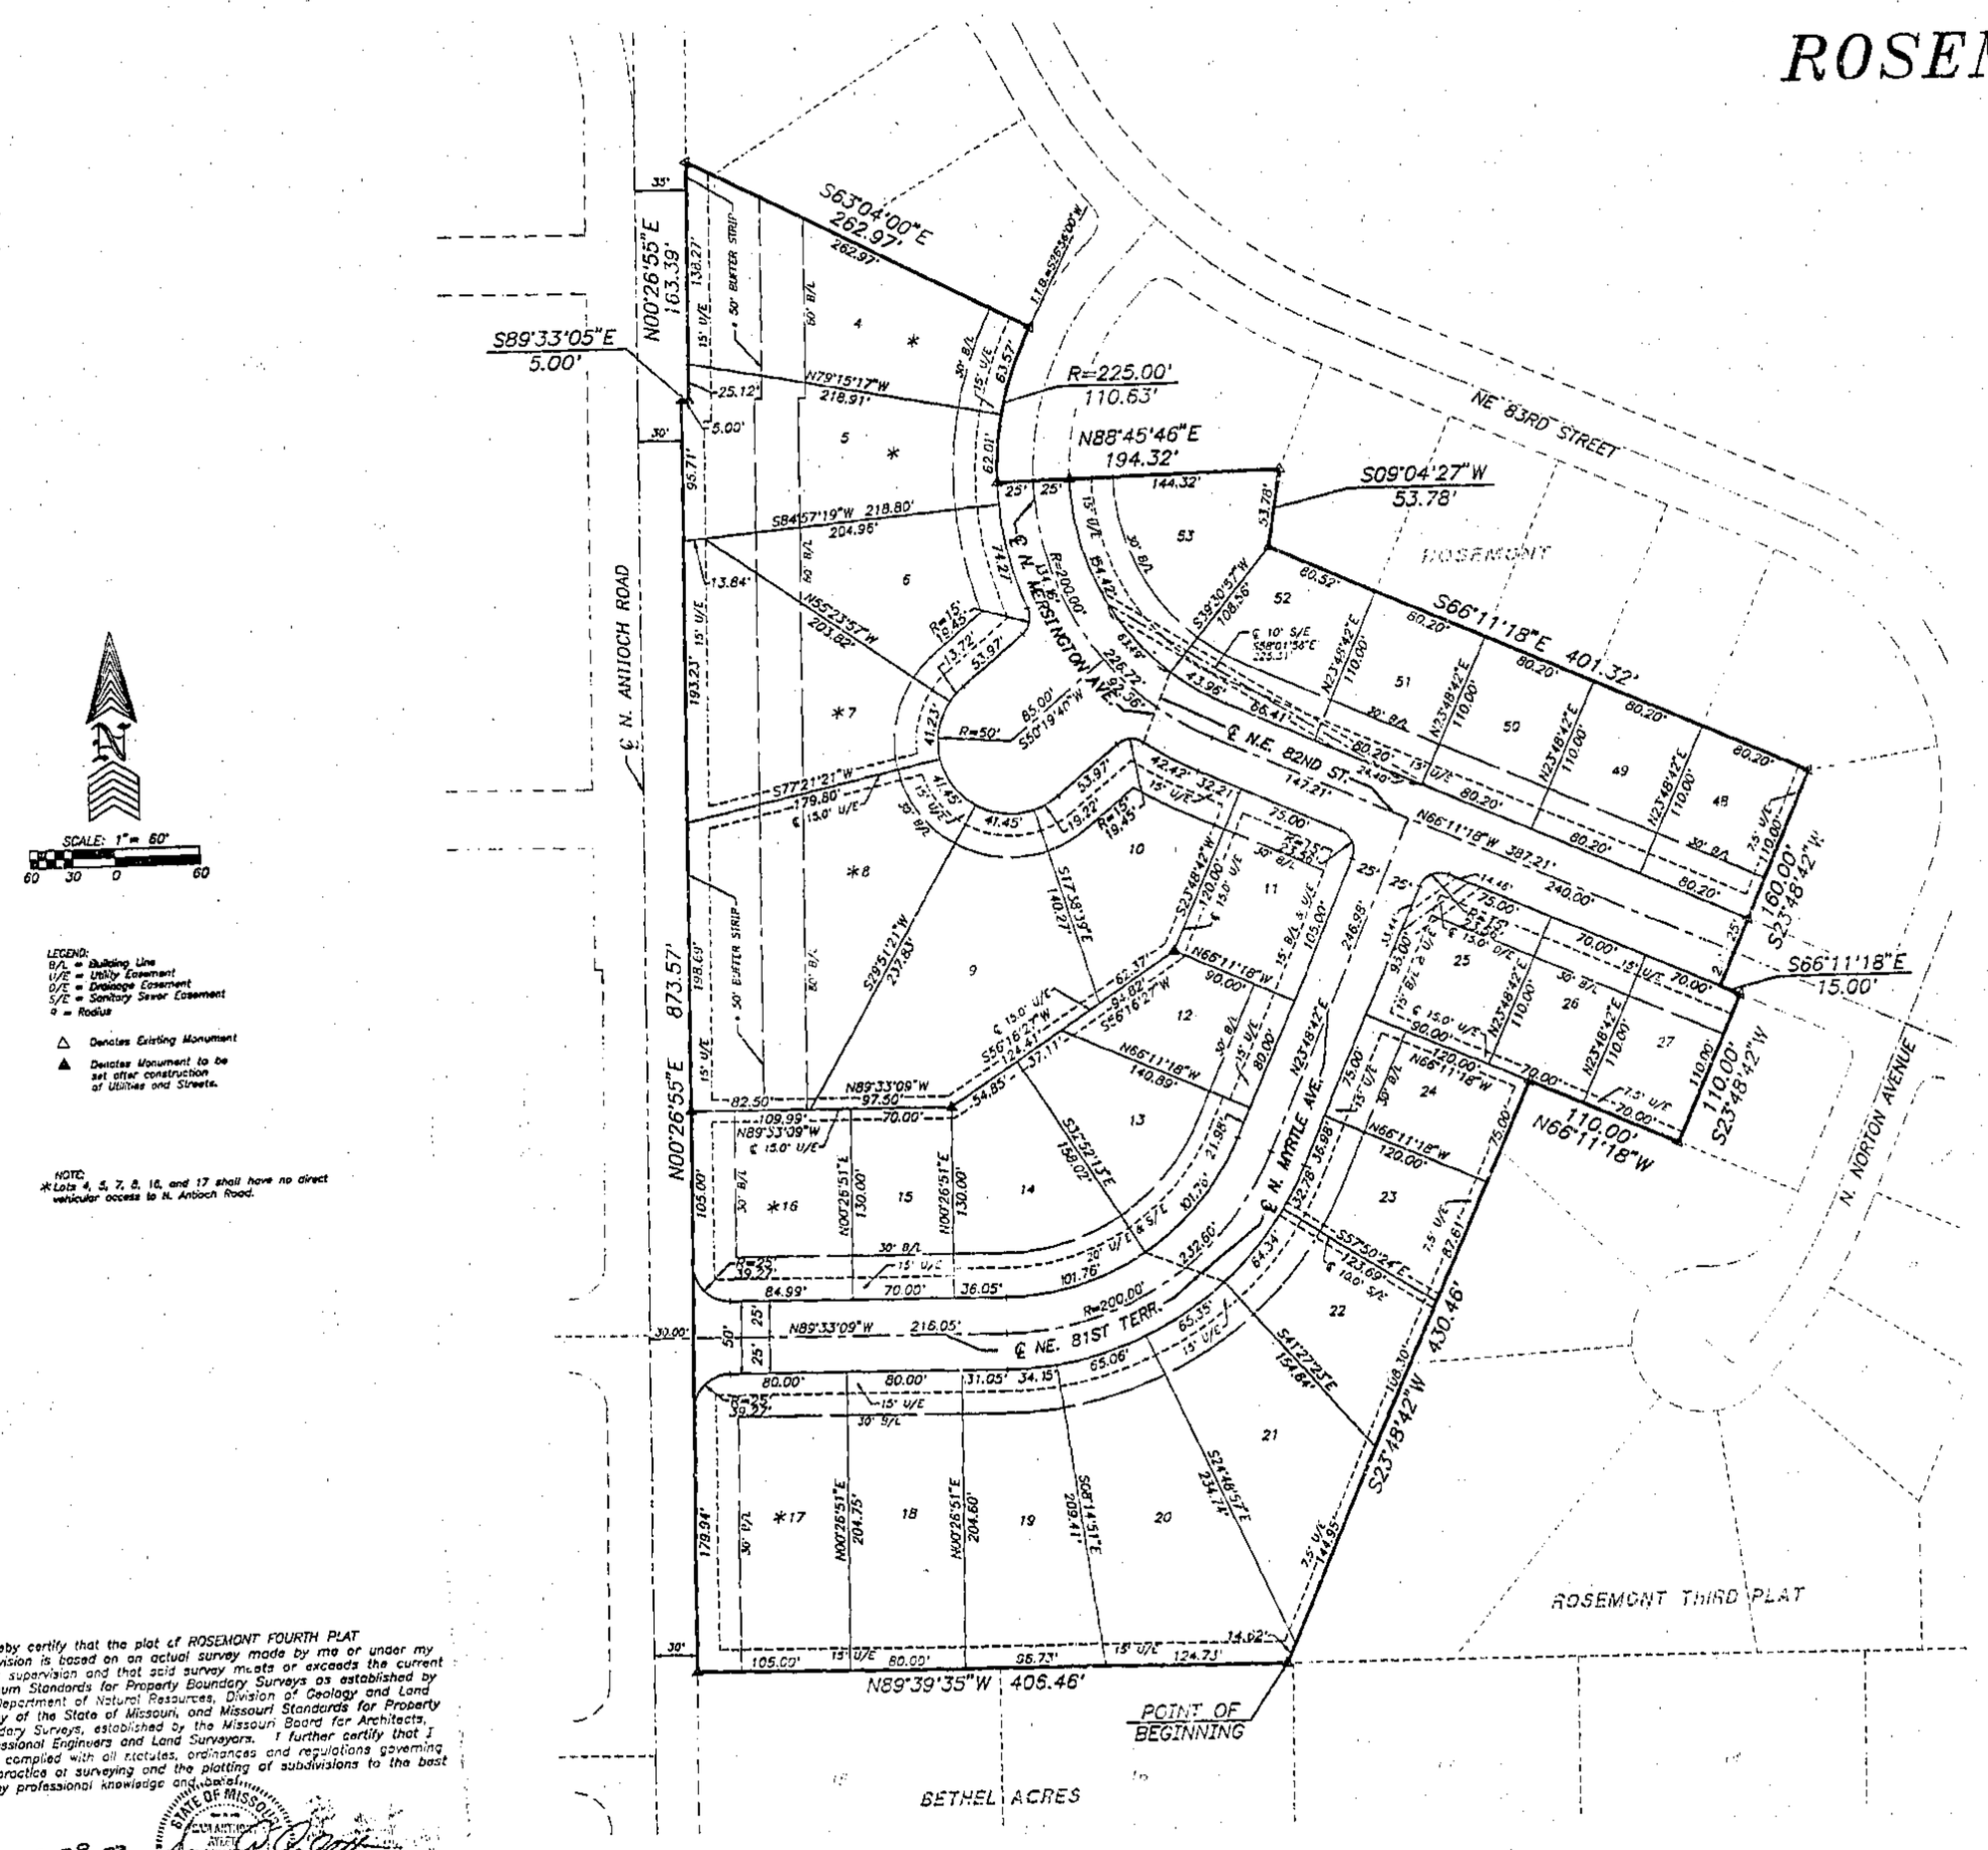

LEGEND:
B/L = Building Line
U/E = Utility Easement
D/E = Drainage Easement
S/E = Sanitary Sewer Easement
R = Radius

△ Denotes Existing Monument

▲ Denotes Monument to be set after construction of Utilities and Streets.

NOTE:
*Lots 4, 5, 7, 8, 16, and 17 shall have no direct vehicular access to N. Antioch Road.

I hereby certify that the plat of ROSEMONT FOURTH PLAT subdivision is based on an actual survey made by me or under my direct supervision and that said survey meets or exceeds the current Minimum Standards for Property Boundary Surveys as established by the Department of Natural Resources, Division of Geology and Land Survey of the State of Missouri, and Missouri Standards for Property Boundary Surveys, established by the Missouri Board for Architects, Professional Engineers and Land Surveyors. I further certify that I have complied with all statutes, ordinances and regulations governing the practice of surveying and the plotting of subdivisions to the best of my professional knowledge and belief.

DATE: 5-29-03

STATE OF MISSOURI
SAM A. AYLETT, LS-2074
REGISTERED LAND SURVEYOR

FINAL PLAT
ROSEMONT FOURTH PLAT
KANSAS CITY, CLAY COUNTY, MISSOURI

Aylett, Flowers Survey & Engineering Company
201 NW 72ND Street-Gladstone, Missouri 64118-1821
Phone: (816) 436-0772-www.afsec.com-Fax: (816) 436-0767
Land Surveying - Civil Engineering - Land Planning

Prepared For:
SKY LAND COMPANY, L.L.C.
7001 N. LOCUST
GLADSTONE, MO 64118

Drawn By: UNK	File Name: 37530FPB	SEC: 7 & 8-51-32	Date: May 29, 2003	Job No: 37530

http://www.ClayCoGov.com