Clay County, Missouri
Land Survey Document

HARBOR LAKE FIRST PLAT

FINAL PLAT

A Major Subdivision of land in Smithville, Clay County, Missouri

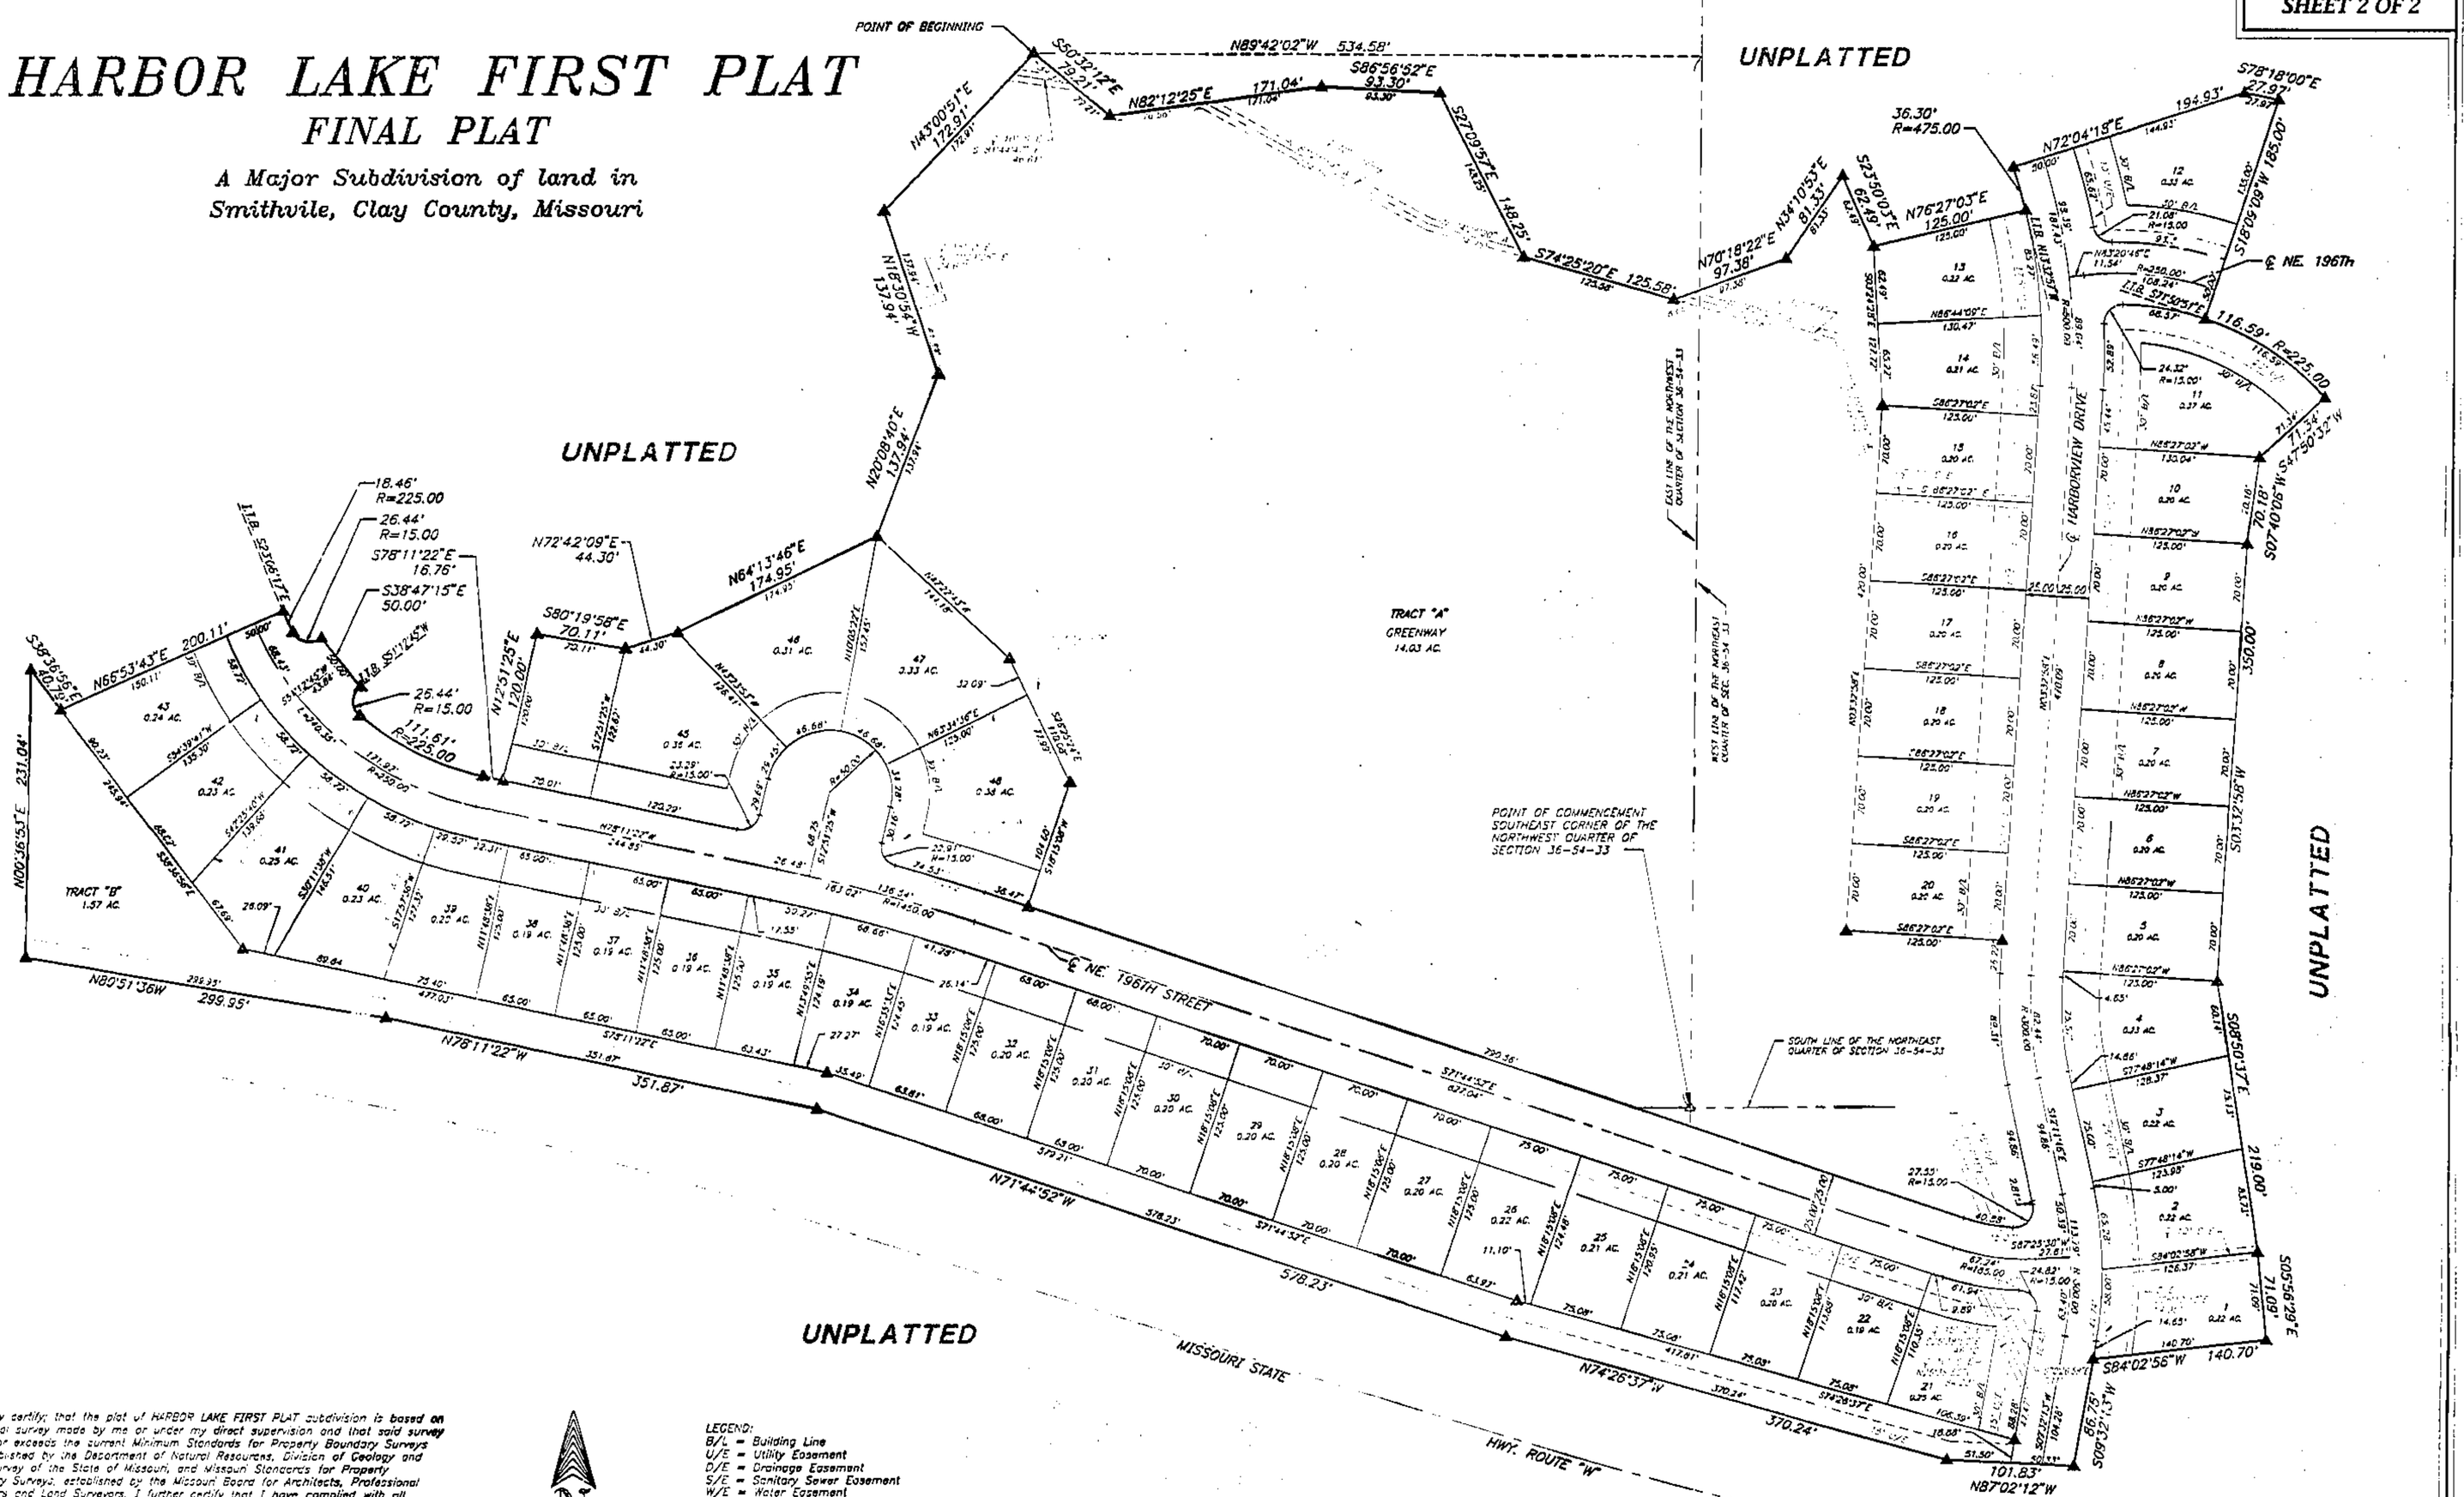
POINT OF BEGINNING
N89°42'02"W 534.58'
UNPLATTED
UNPLATTED
UNPLATTED
UNPLATTED
TRACT "A"
GREENWAY
14.03 AC.
TRACT "B"
1.57 AC.
POINT OF COMMENCEMENT
SOUTHEAST CORNER OF THE
NORTHWEST QUARTER OF
SECTION 36-54-33
SOUTH LINE OF THE NORTHEAST
QUARTER OF SECTION 36-54-33
EAST LINE OF THE NORTHWEST
QUARTER OF SECTION 36-54-33
WEST LINE OF THE NORTHEAST
QUARTER OF SEC. 36-54-33
℄ NE. 196TH STREET
℄ HARBORVIEW DRIVE
MISSOURI STATE
HWY. ROUTE "W"
N89°51'36W 299.95'
N78°11'22"W 351.87'
N71°42'52"W 578.23'
N74°26'37"W 370.24'
N87°02'12"W 101.83'
S84°02'56"W 140.70'
S05°59'26"E 71.69'
S05°50'37"E 219.00'
S03°32'58"W 350.00'
S07°40'05"W 70.18'
S09°32'13"W 86.78'
S18°50'08"W 185.00'
S78°18'00"E 27.97'
194.93'
116.59' R=225.00
71.54'
36.30'
R=475.00
N72°04'15"E
N76°27'03"E 125.00'
S25°50'03"E 62.49'
N70°18'22"E 97.38'
N34°10'53"E 81.33'
S74°25'20"E 125.58'
S27°09'57"E 148.25'
S86°56'52"E 93.30'
N82°12'25"E 171.04'
S50°12'12"E 73.21'
N43°00'51"E 172.91'
N18°30'52"W 137.94'
N20°08'40"E 137.94'
N64°13'46"E 174.95'
S80°19'58"E 70.11'
N72°42'09"E 44.30'
N72°51'25"E 120.00'
N66°53'43"E 200.11'
S38°36'56"E 231.04'
N00°36'53"E 231.04'
S38°47'15"E 50.00'
S76°11'22"E 16.76'
R=15.00
R=225.00
11.61'
26.44'
18.46'
R=225.00
R=15.00
26.44'
R=15.00
R=225.00
R=350.00
R=1450.00
R=15.00
R=135.00
R=15.00
R=15.00
R=15