Clay County, Missouri
Land Survey Document

THE VILLAGE THIRD PLAT

KANSAS CITY, CLAY COUNTY, MISSOURI

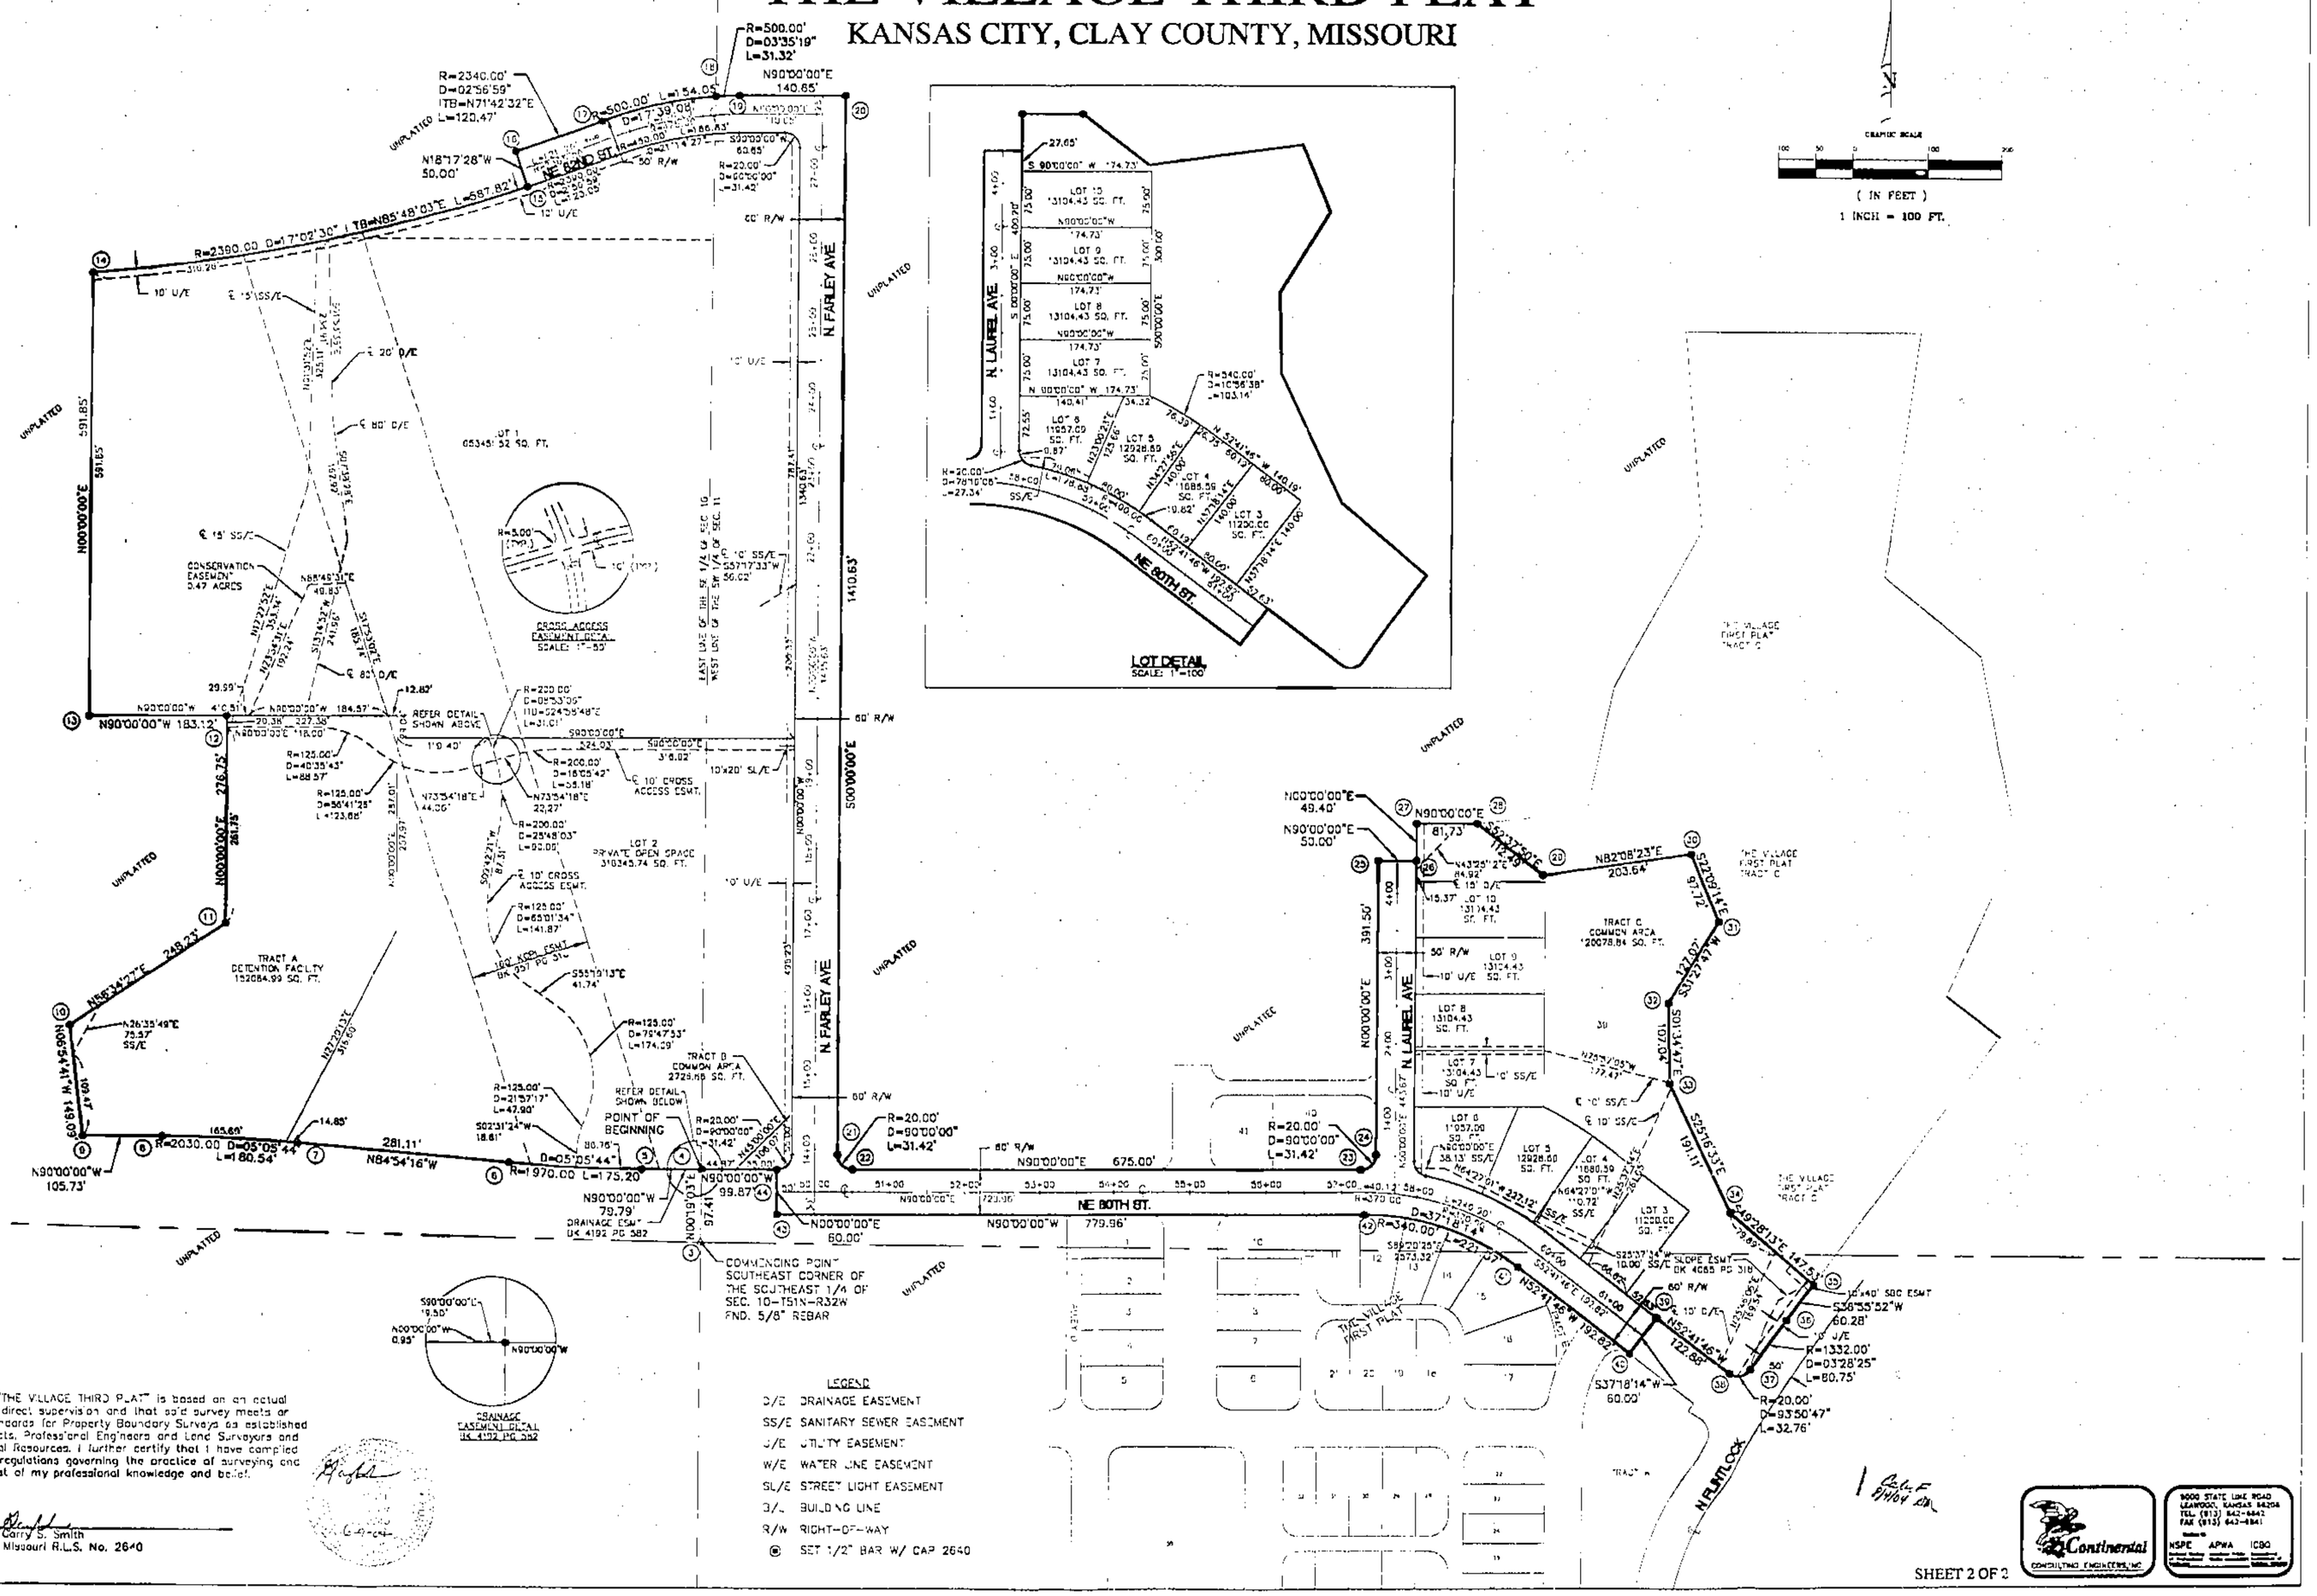

SURVEYOR'S CERTIFICATE

I hereby certify that the plat of "THE VILLAGE THIRD PLAT" is based on an actual survey made by me or under my direct supervision and that said survey meets or exceeds the current Minimum Standards for Property Boundary Surveys as established by the Missouri Board for Architects, Professional Engineers and Land Surveyors and the Missouri Department of Natural Resources. I further certify that I have complied with all statutes, ordinances and regulations governing the practice of surveying and platting of subdivisions to the best of my professional knowledge and belief.

6-9-04
Date

Carry S. Smith
Missouri R.L.S. No. 2640

http://www.ClayCoGov.com