Clay County, Missouri
Land Survey Document

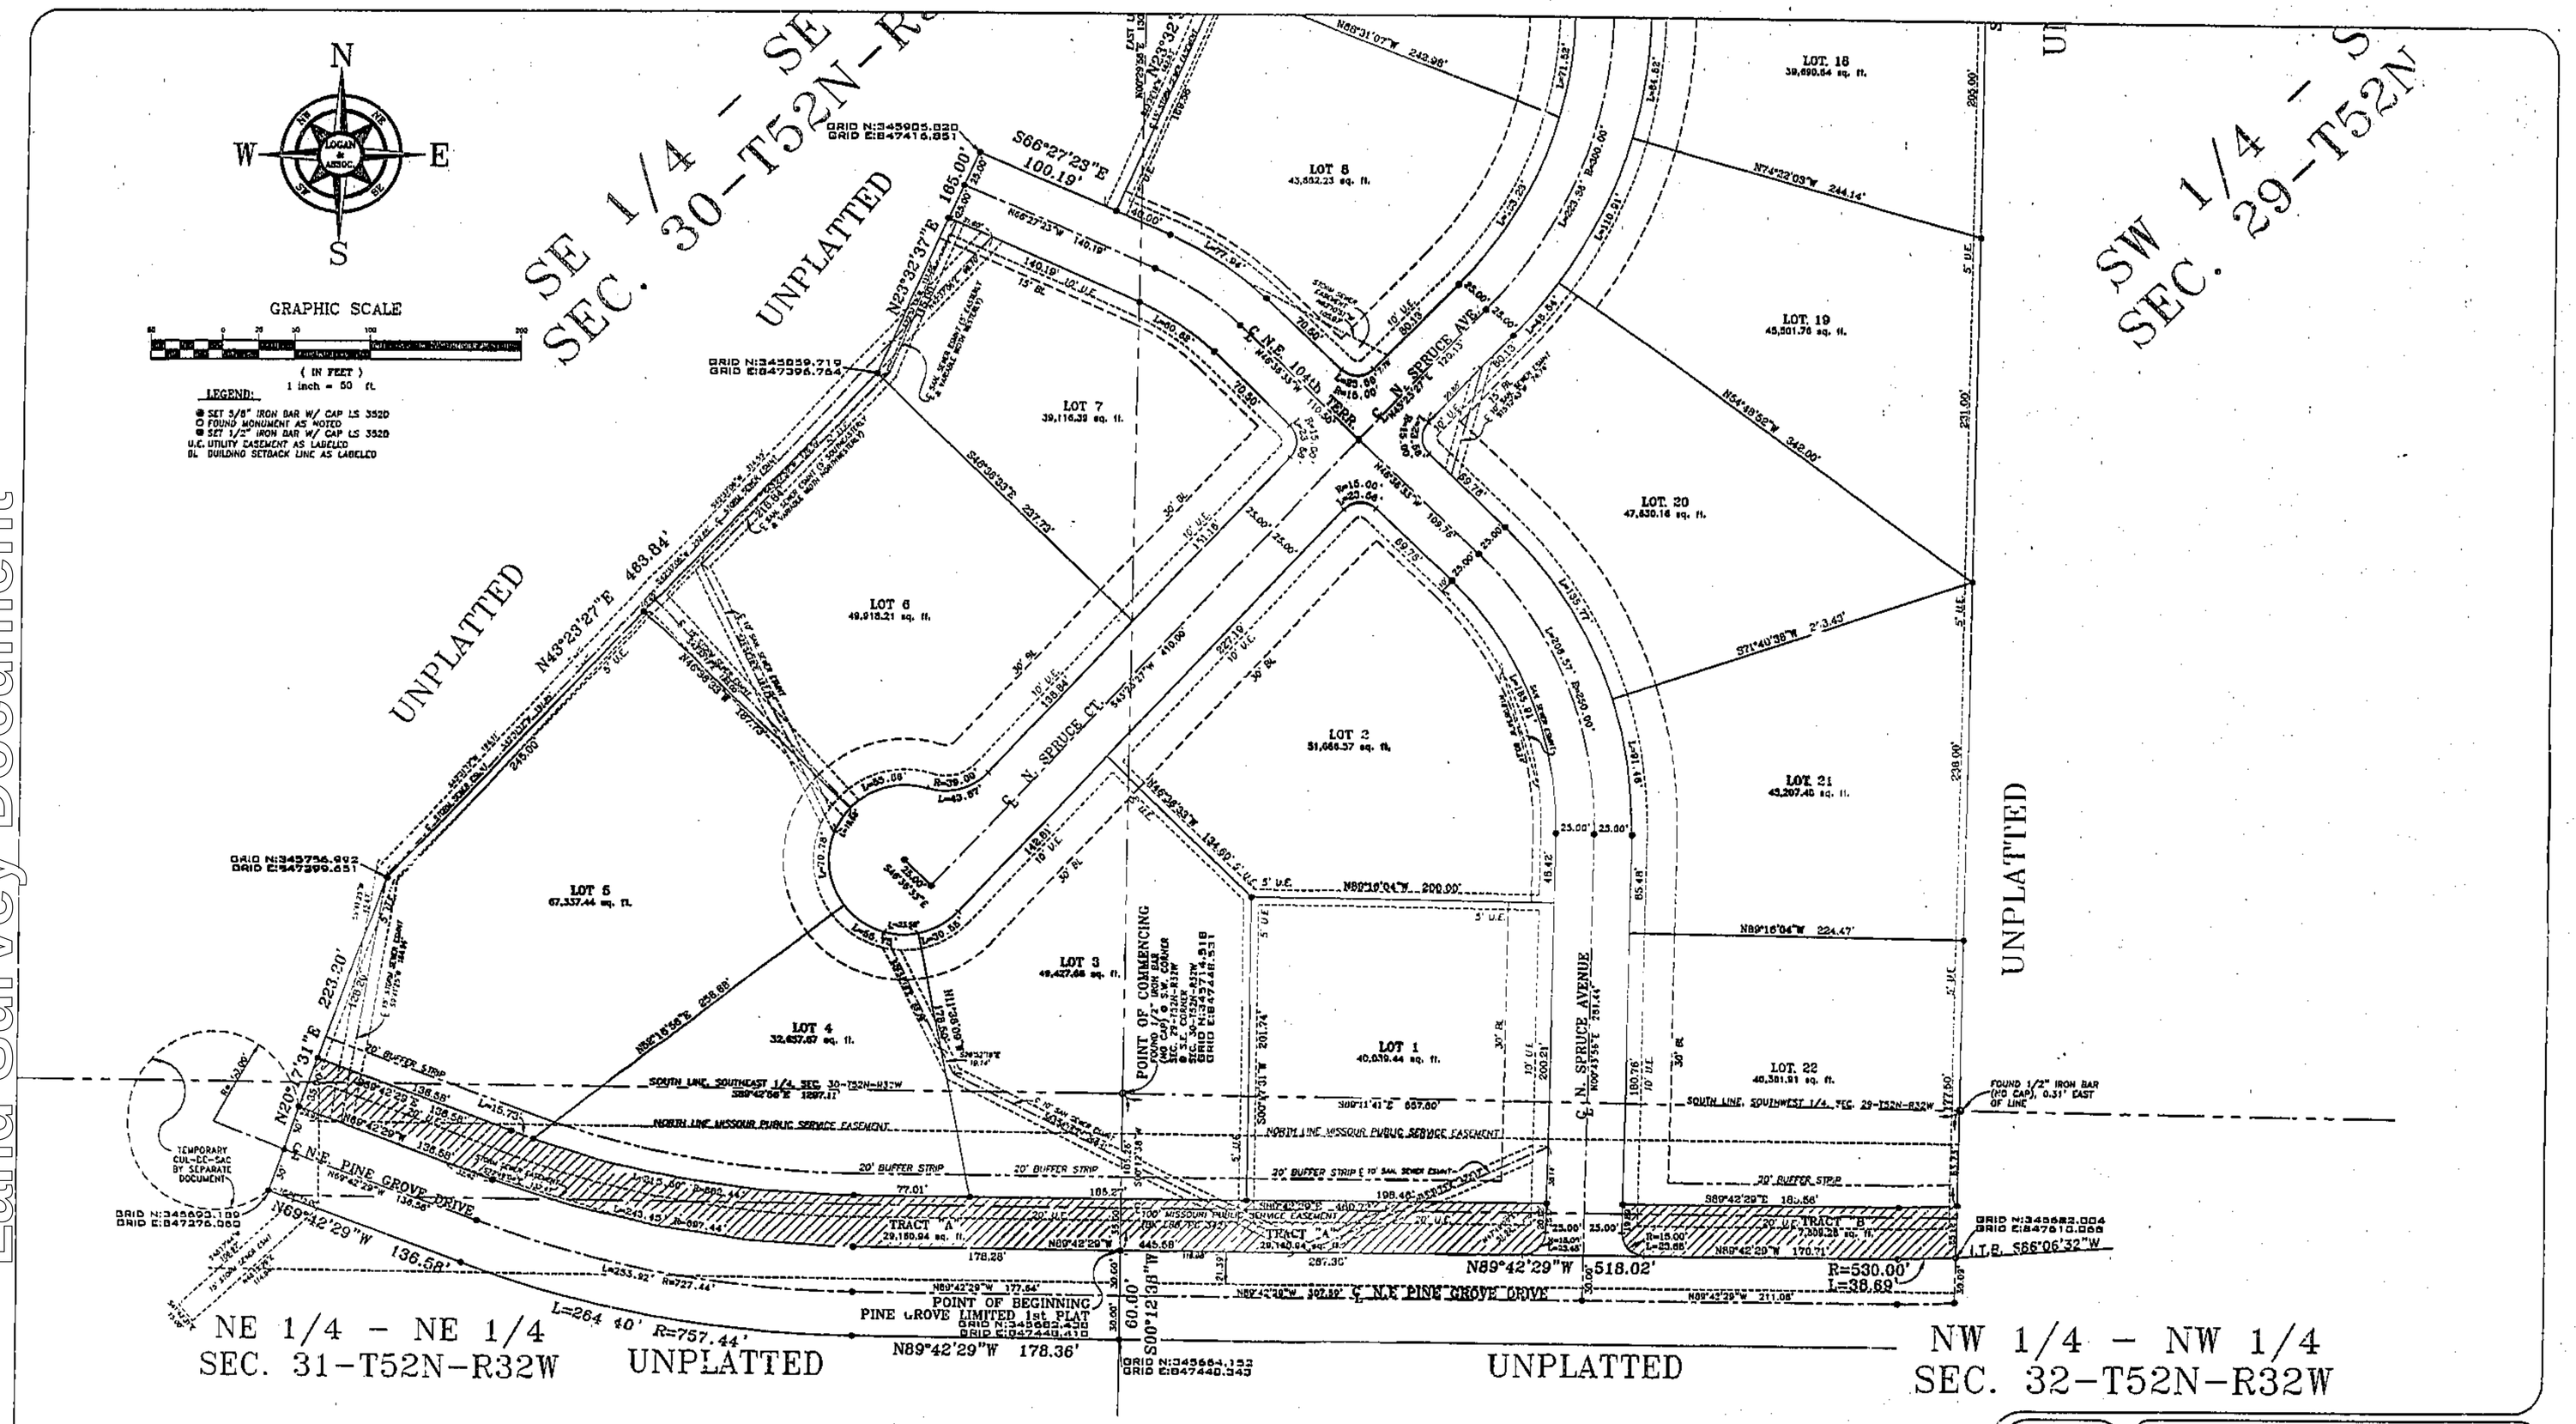

THIS SURVEY PREPARED FOR:
M & R LAND, LLC
300 N. CHURCH ROAD
LIBERTY, MO 64068

FINAL PLAT OF:
PINE GROVE LIMITED 1st PLAT

SECTIONS 29-32, T52N, R32W
KANSAS CITY, CLAY COUNTY, MISSOURI

THIS SURVEY IS ONLY VALID IF IT BEARS THE ORIGINAL SEAL IN GREEN INK OF THE CERTIFYING SURVEYOR

I HEREBY CERTIFY: That the plat of PINE GROVE LIMITED 1st PLAT, a subdivision is based on an actual survey made by me or under my direct supervision and that said survey meets or exceeds the current Minimum Standards for Property Boundary Surveys as established by the Department of Natural Resources, Division of Geology and Land Survey, of the State of Missouri. I further certify that I have complied with all statutes, ordinances and regulations governing the practice of land surveying, and all the platting of subdivisions as established by the Missouri and Land Surveyors Board of Architects, Professional Engineers in the best of my professional knowledge and belief.

Date: 12/15/04
Jack W. Logan
Missouri PLS 2352
Lic. # 2352-D
Corporate Seal

LOGAN & ASSOCIATES, INC.
Professional Engineers
&
Professional Land Surveyors
300 N. Church Road, Suite 100
Liberty, Missouri 64068
(816) 781-7626
Fax (816) 781-7463

Job No:	20-0910
DRAWING NAME:	20-0910.DWG
Scale:	1"=50'
Drawn By: KRS	Date: 01/30/01
Check By: FWS	Date: 04/11/01
Sheet No.	2 OF 3

http://www.ClayCoGov.com