AUBURNDALE ESTATES SECOND PLAT

A Subdivision in Kansas City, Clay County, Missouri

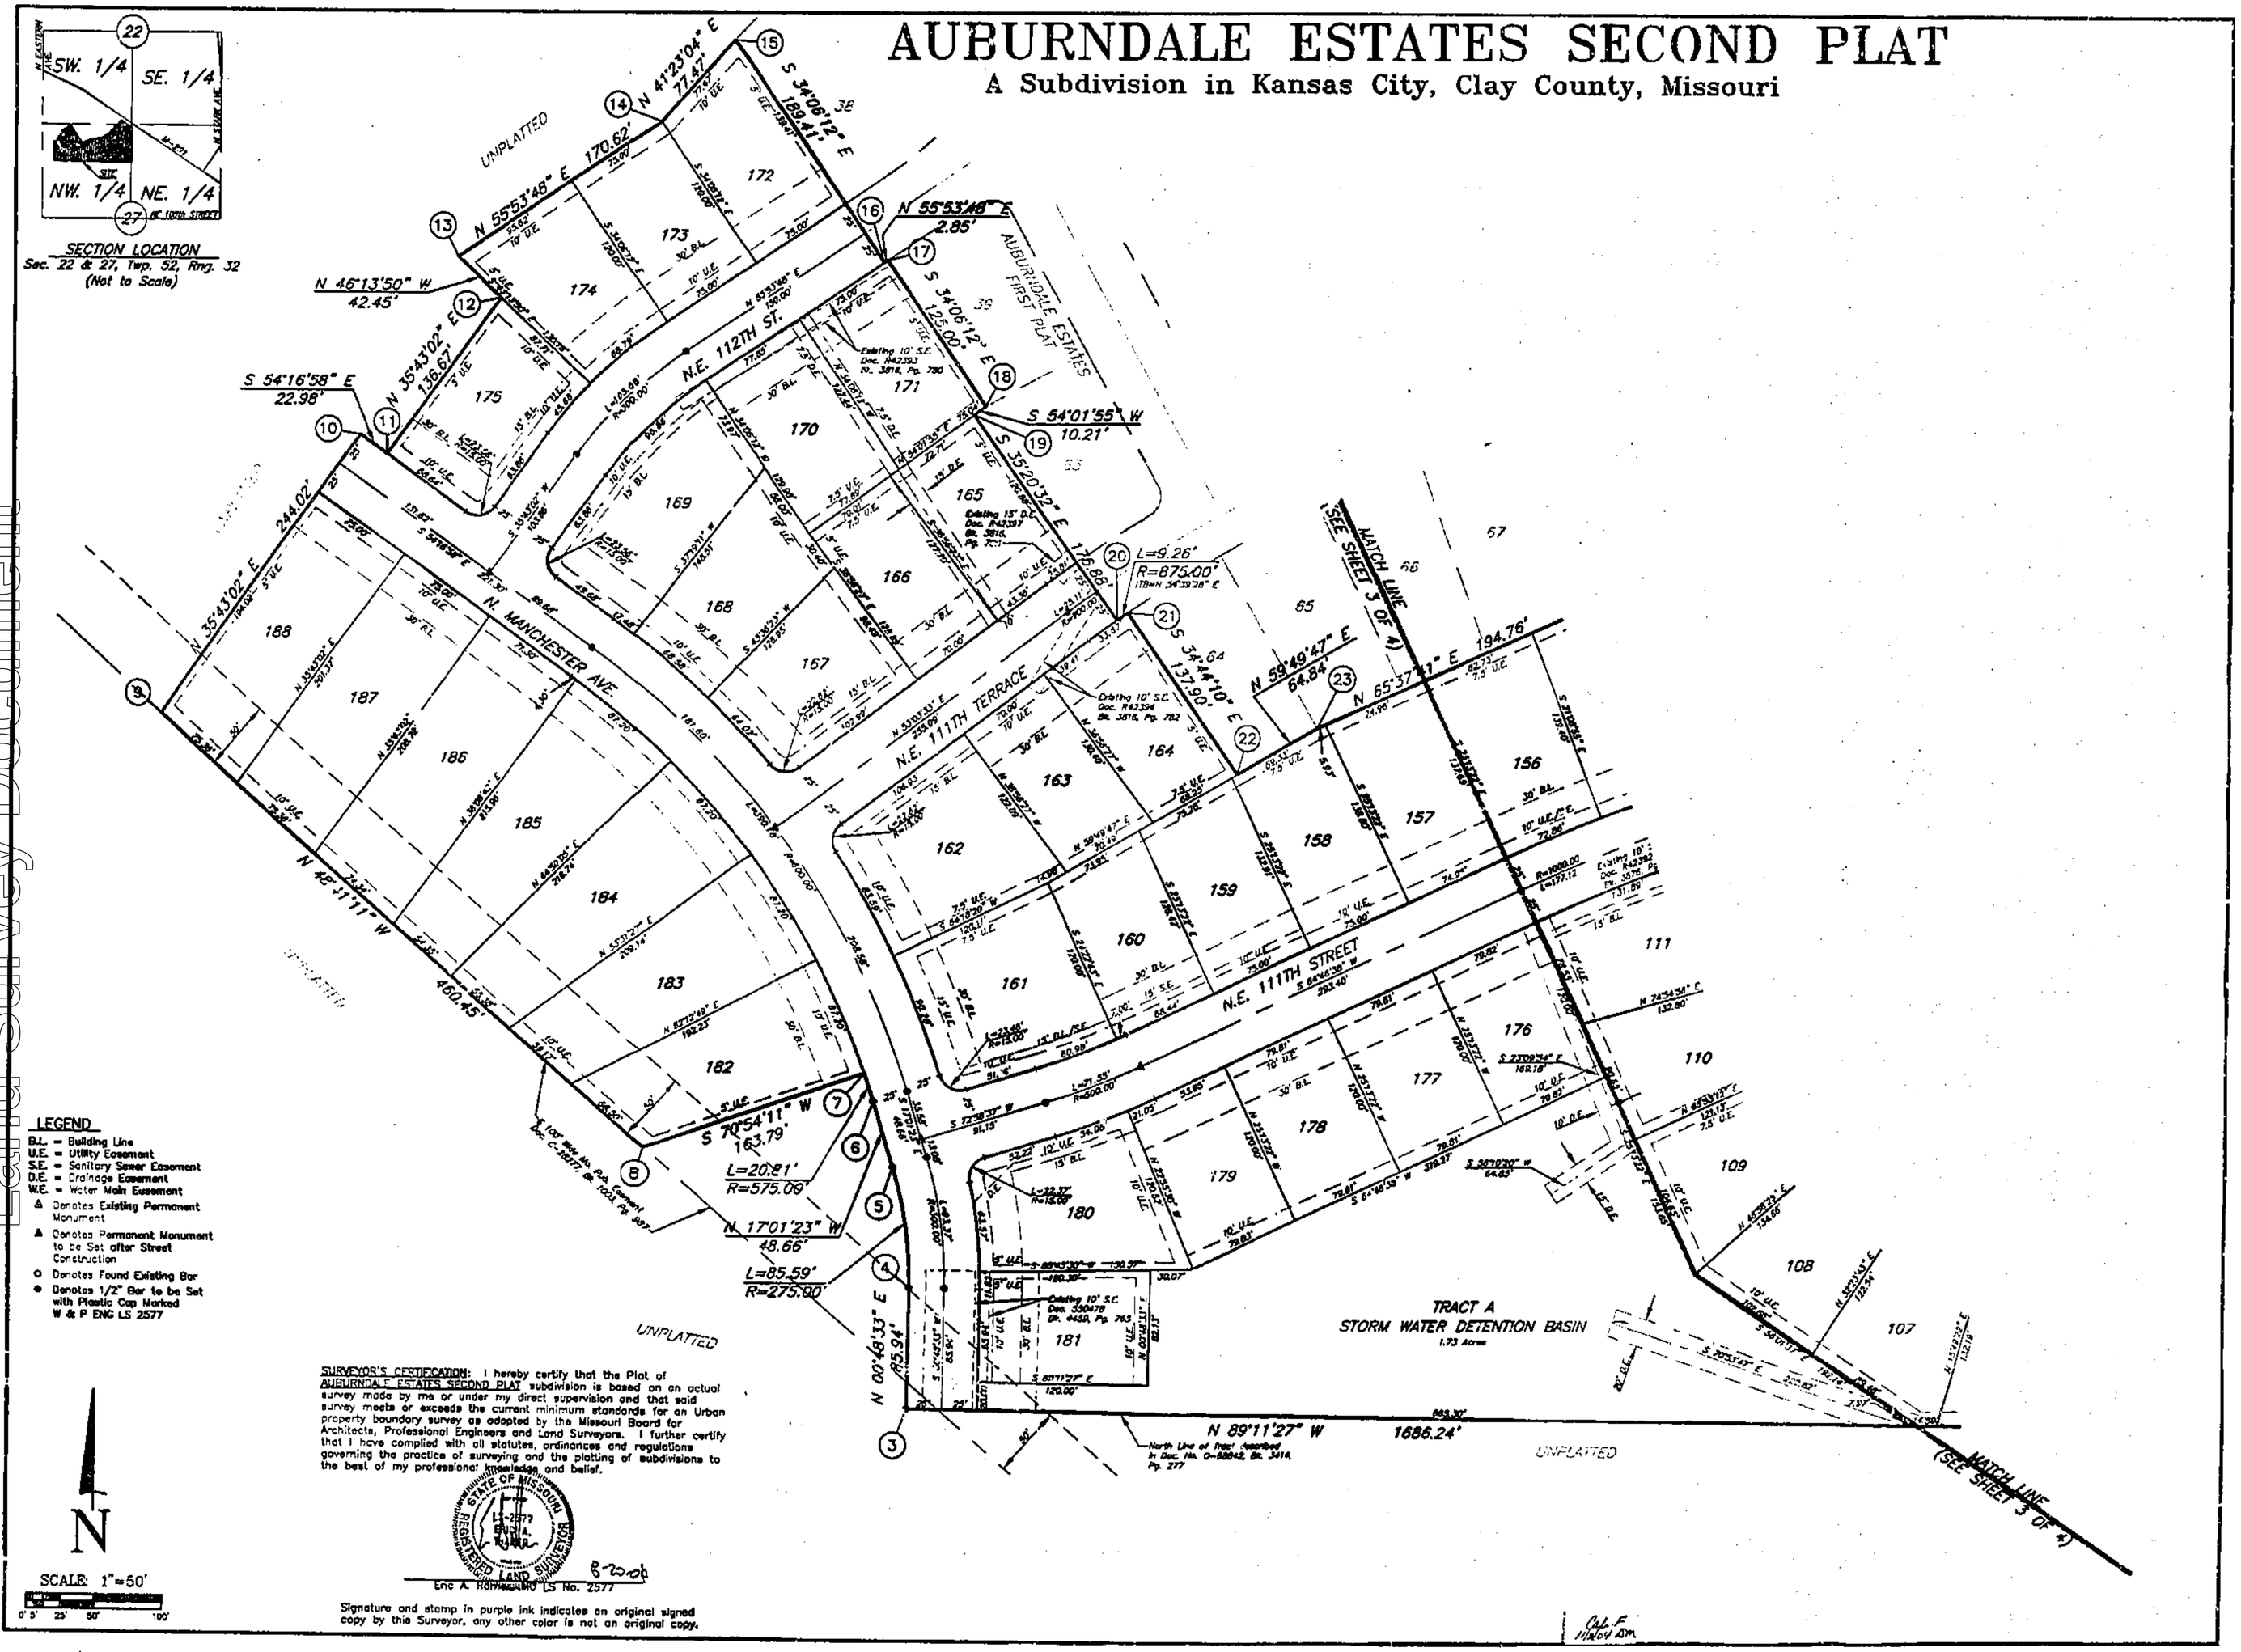

WESKIRCH & PARKS ENGINEERS, INC.
111 NORTH MAIN, SUITE #10
INDEPENDENCE, MISSOURI 64050
(816)254-5000 FAX:(816)252-9712
WPE1@SWBELL.NET

FINAL PLAT OF AUBURNDALE ESTATES SECOND PLAT IN THE SW 1/4 OF SECTION 22 AND THE NW 1/4 OF SECTION 27, TOWNSHIP 52, RANGE 32 KANSAS CITY, CLAY COUNTY, MISSOURI

REVISIONS		
REV	DESCRIPTION	DATE

JOB NO.	3167
SCALE:	NOTED
DATE:	07/08/03
DRAFTER:	J.A.N.
CHKD:	E.A.R.
SHEET NO.	2 OF 5

Clay County, Missouri
Land Survey Document
http://www.claygov.com