Clay County, Missouri
Land Survey Document
http://www.ClayCoGov.com

STATE OF MISSOURI
CLAY COUNTY
I CERTIFY THIS INSTR. RECD
MAR OCT -8, P 2:00 P
Book F Page 150
RECORDER OF DEEDS
RECORDER OF DEEDS
by Mandy
McCoy Deputy
S98508

COPPERLEAF 1st

COPPERLEAF–FIRST PLAT

A SUBDIVISION IN KANSAS CITY, CLAY COUNTY, MISSOURI

(Sheet 1 of 2)

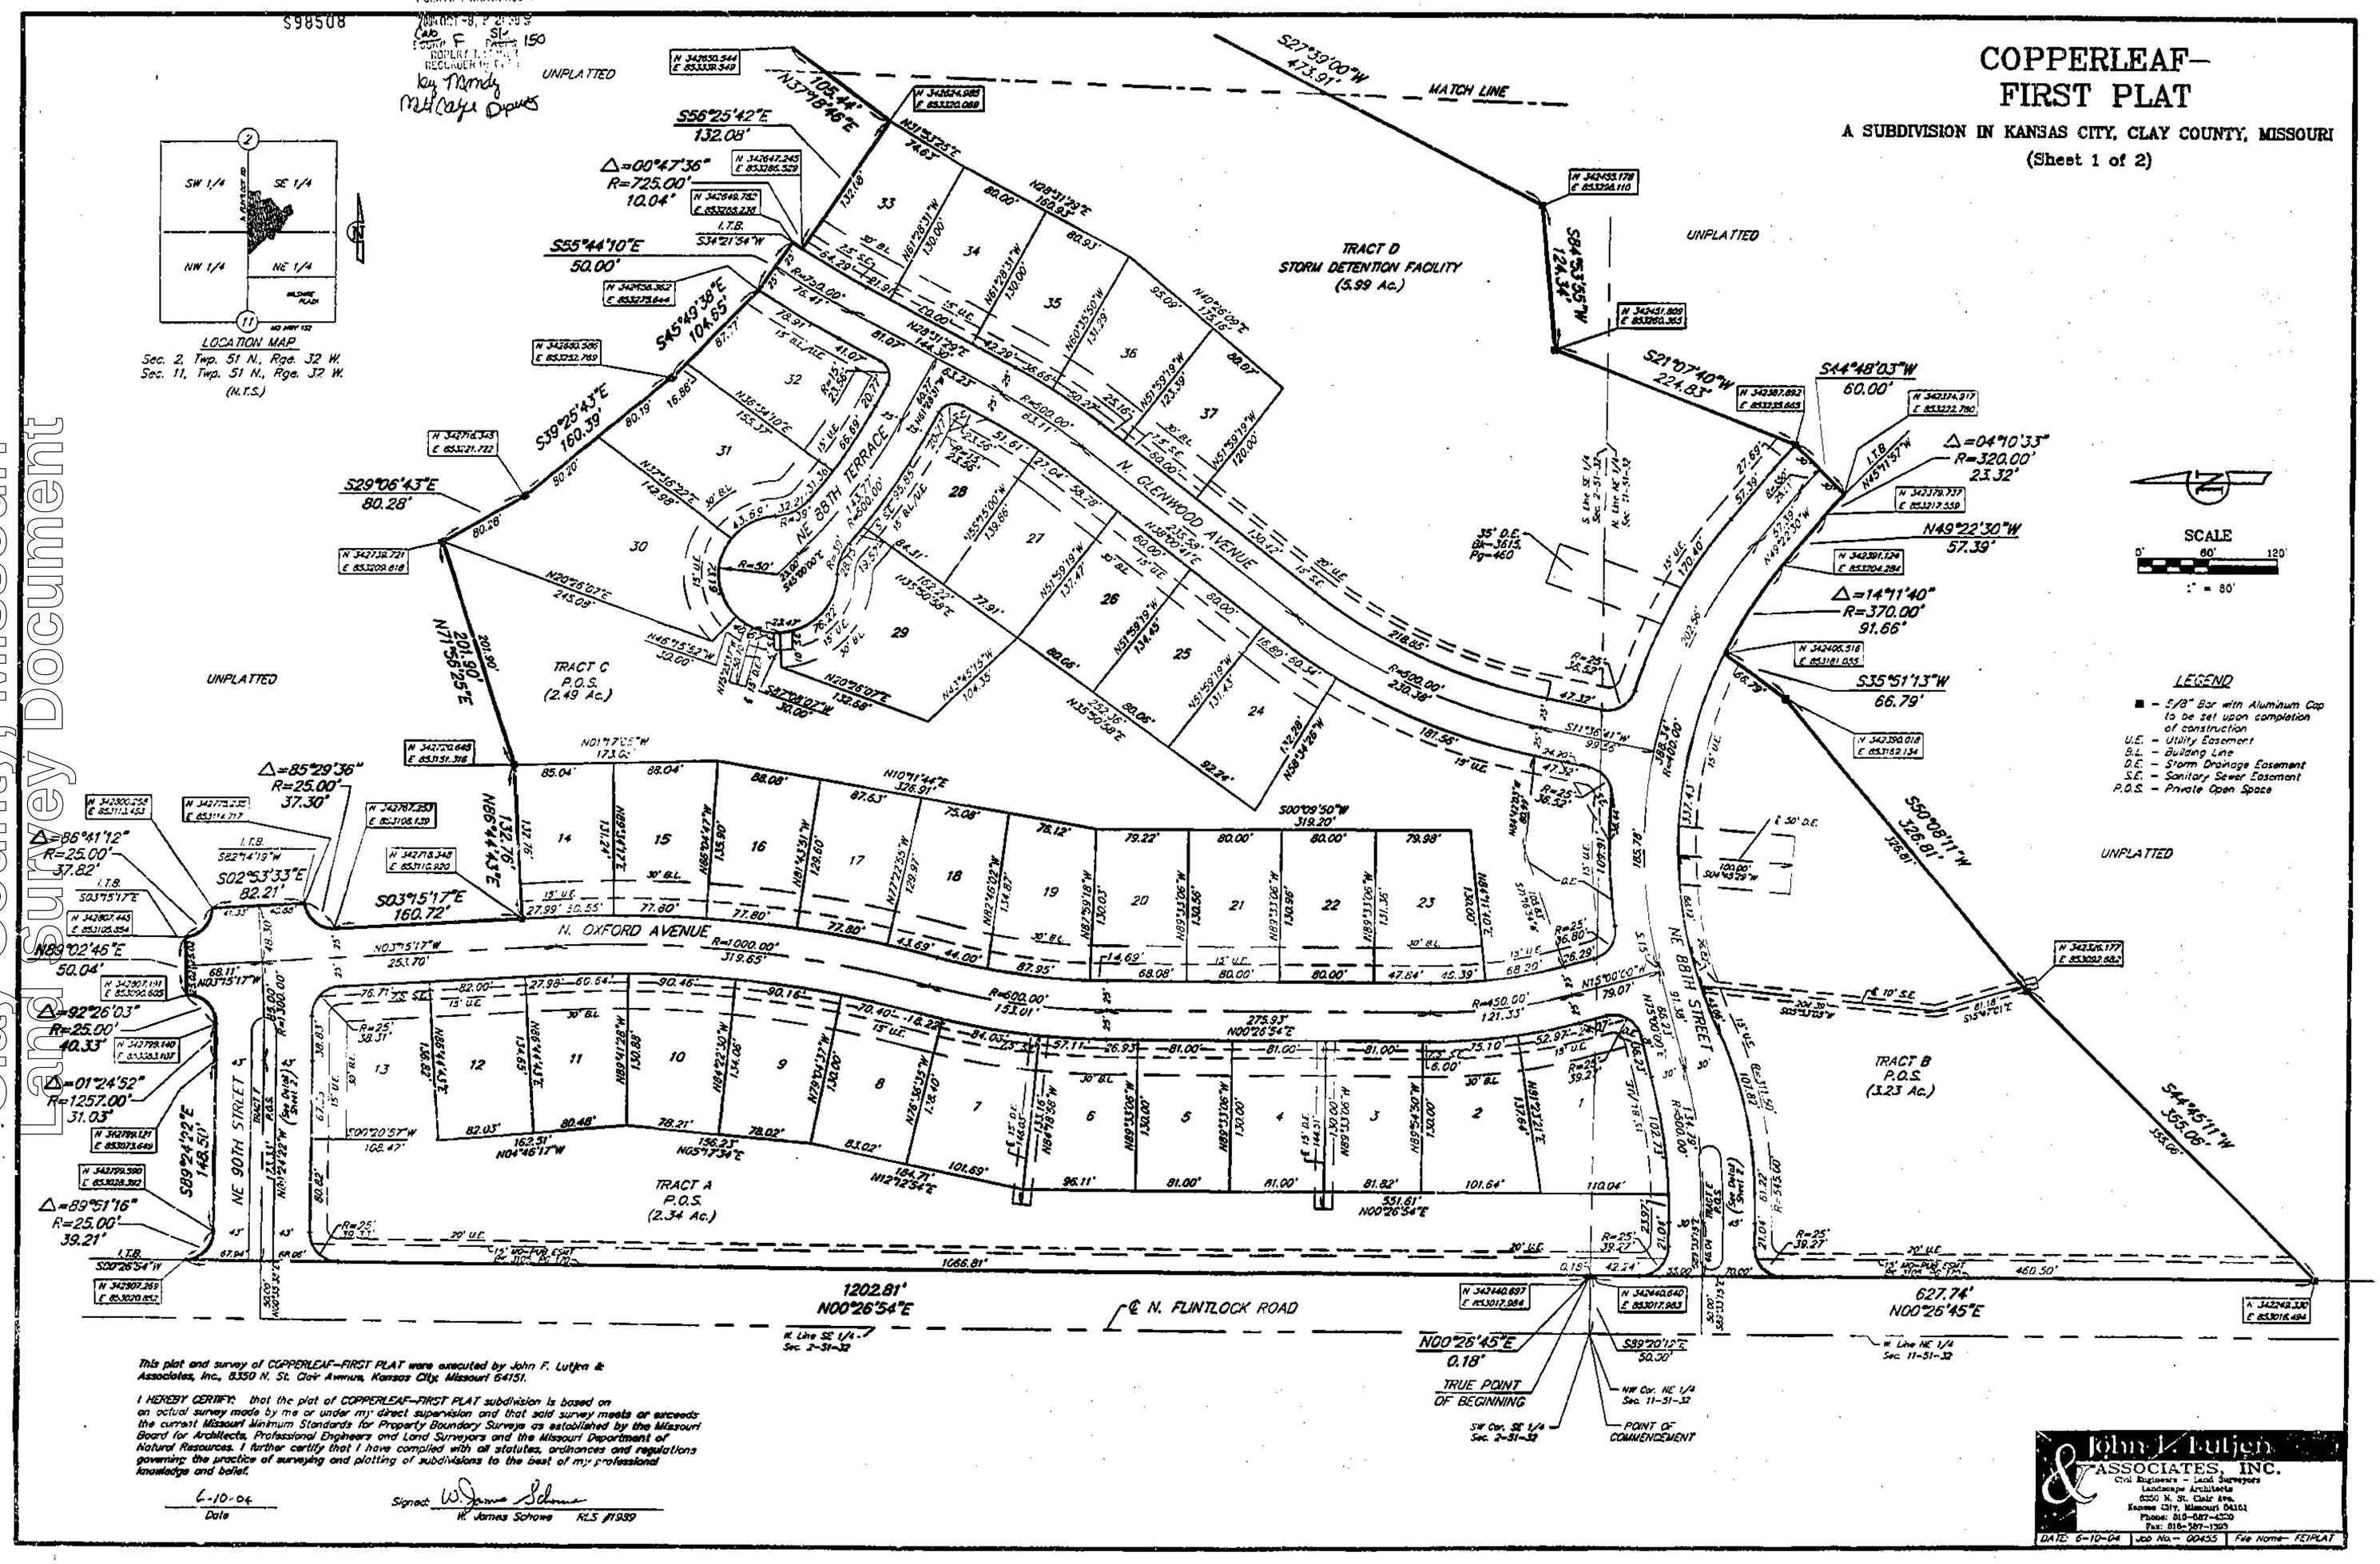

This plat and survey of COPPERLEAF–FIRST PLAT were executed by John F. Lutjen & Associates, Inc., 8350 N. St. Clair Avenue, Kansas City, Missouri 64151.

I HEREBY CERTIFY: that the plat of COPPERLEAF–FIRST PLAT subdivision is based on an actual survey made by me or under my direct supervision and that said survey meets or exceeds the current Missouri Minimum Standards for Property Boundary Surveys as established by the Missouri Board for Architects, Professional Engineers and Land Surveyors and the Missouri Department of Natural Resources. I further certify that I have complied with all statutes, ordinances and regulations governing the practice of surveying and plotting of subdivisions to the best of my professional knowledge and belief.

6-10-04
Date

Signed: W. James Schowe
W. James Schowe RLS #1989

John F. Lutjen & ASSOCIATES, INC.
Civil Engineers – Land Surveyors
Landscape Architects
8350 N. St. Clair Ave.
Kansas City, Missouri 64151
Phone: 816-587-4200
Fax: 816-587-1305

DATE: 6-10-04 | JOB No.: 00453 | File Name: FSTPLAT