Clay County, Missouri
Land Survey Document

CERTIFICATE OF SURVEY

LOT 34 AND TRACT 2-G – VILLAS OF NORTH BROOK
A SUBDIVISION IN KANSAS CITY, CLAY COUNTY, MISSOURI
SHEET 2 OF 2

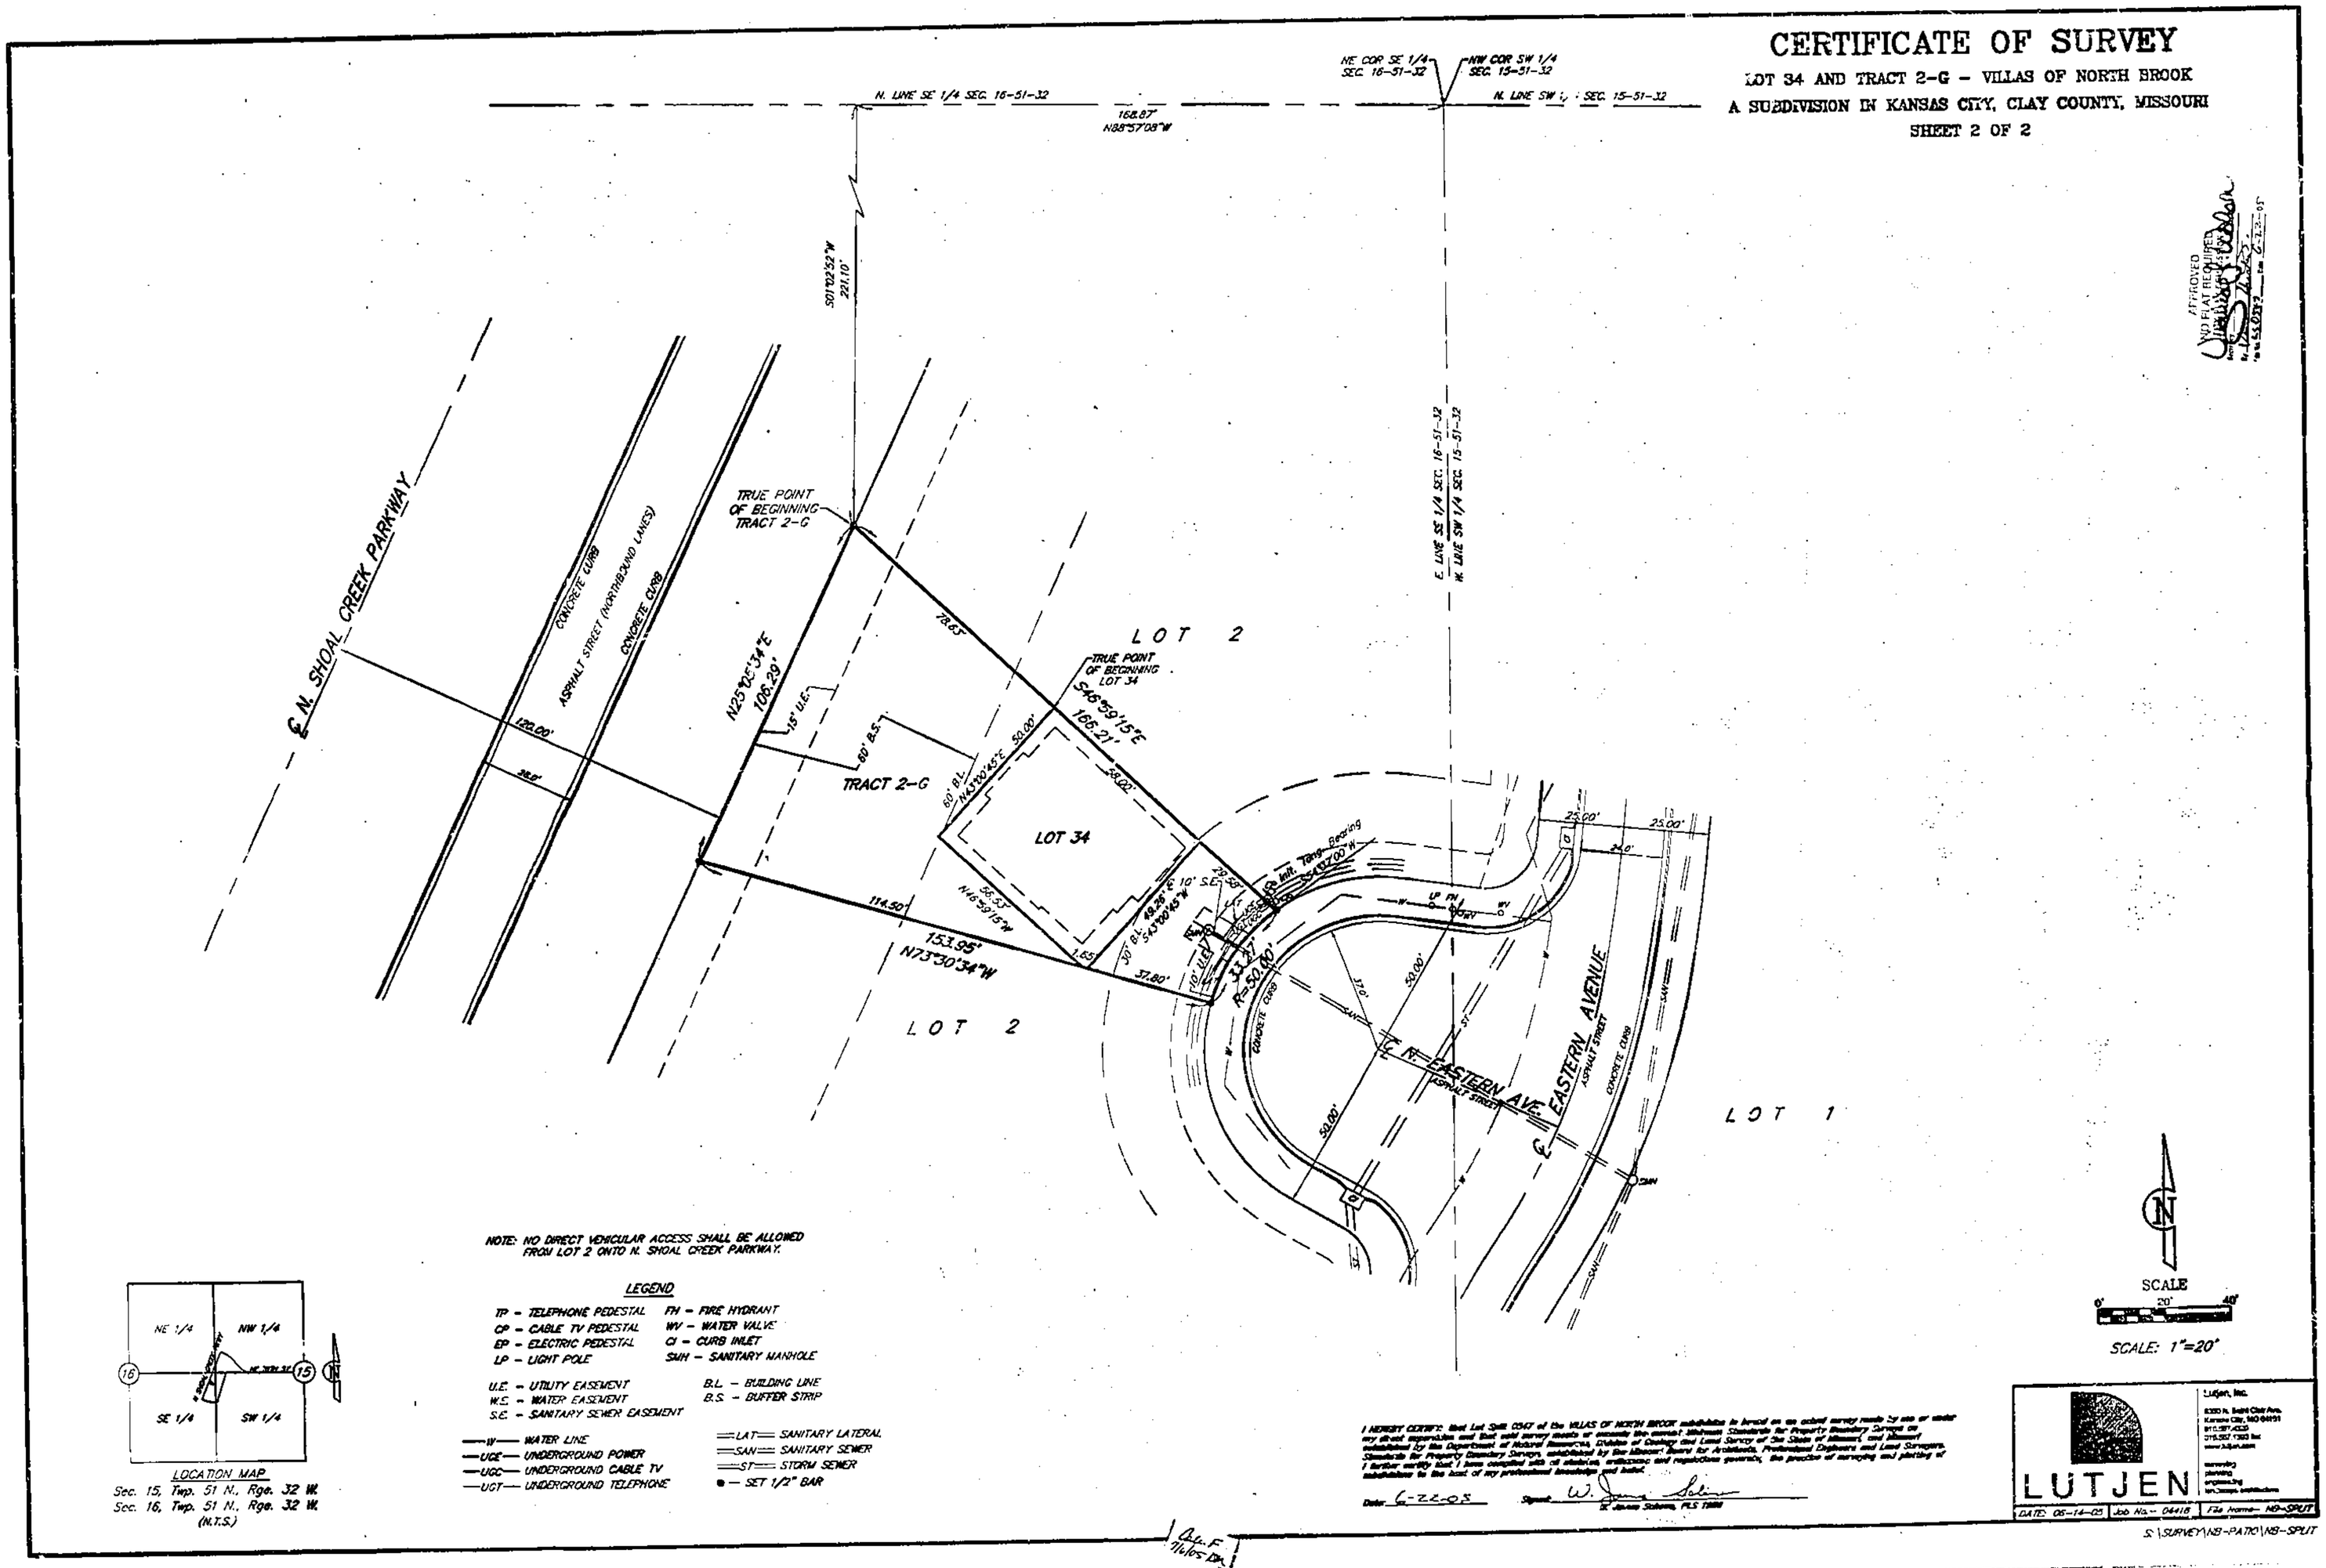

NOTE: NO DIRECT VEHICULAR ACCESS SHALL BE ALLOWED FROM LOT 2 ONTO N. SHOAL CREEK PARKWAY.

LEGEND

TP – TELEPHONE PEDESTAL
CP – CABLE TV PEDESTAL
EP – ELECTRIC PEDESTAL
LP – LIGHT POLE
FH – FIRE HYDRANT
WV – WATER VALVE
CI – CURB INLET
SMH – SANITARY MANHOLE

U.E. – UTILITY EASEMENT
W.E. – WATER EASEMENT
S.E. – SANITARY SEWER EASEMENT
B.L. – BUILDING LINE
B.S. – BUFFER STRIP

—W— WATER LINE
—UGE— UNDERGROUND POWER
—UGC— UNDERGROUND CABLE TV
—UGT— UNDERGROUND TELEPHONE
=LAT= SANITARY LATERAL
=SAN= SANITARY SEWER
=ST= STORM SEWER
● – SET 1/2" BAR

Date: 6-22-05
Signed: W. James Schoen
W. James Schoen, PLS 1988

http://www.ClayCoGov.com