Clay County, Missouri
Land Survey Document

Recorded in Clay County, Missouri
Date and Time: 09/29/2005 at 08:44:01 AM
Instrument Number: 2005047255
Book: G Page: 11

THE SHOPPES AT LIBERTY TRIANGLE FIRST PLAT, A REPLAT OF PART OF NORTH HAVEN ESTATES

A subdivision of land in the Northwest and Southwest Quarter of of Section 12, Township 51 North, Range 32 West, and also being a Replat of part of Lot 49, Lot 53 and Lot 54, "North Haven Estates", all in Liberty, Clay County, Missouri

(Sheet 1 of 2)

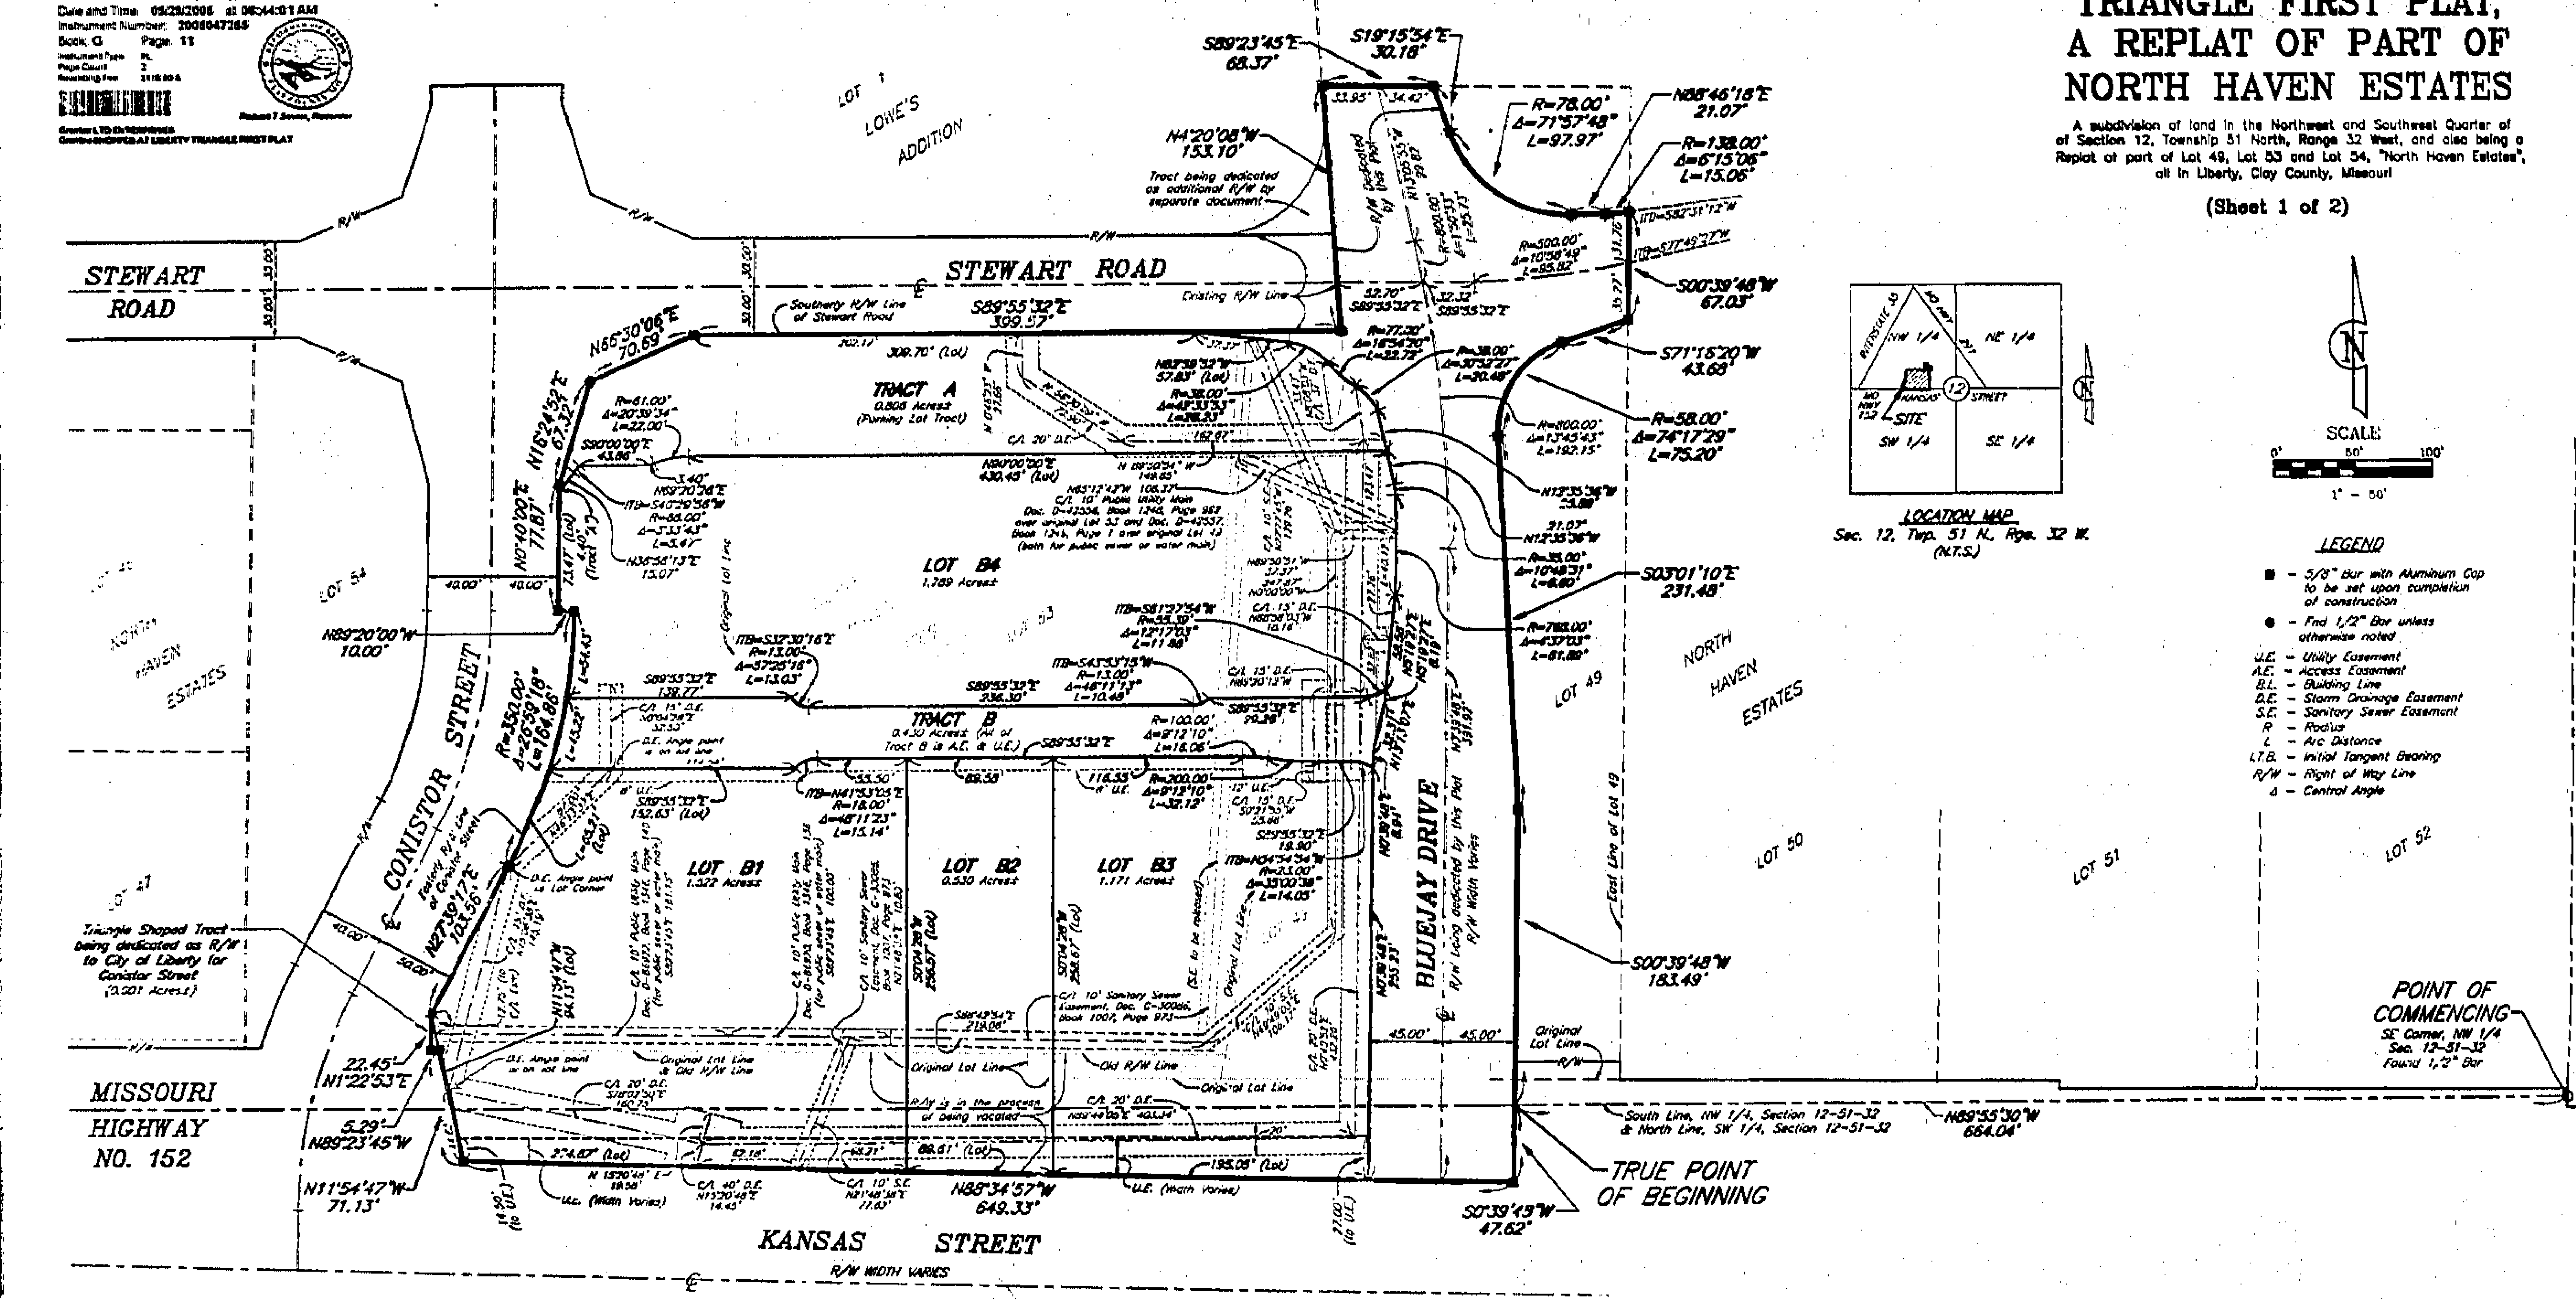

NOTE: Easements shown hereon without recording information are being established by this Plat

CERTIFICATION:

I hereby certify that the plat of THE SHOPPES AT LIBERTY TRIANGLE FIRST PLAT, A REPLAT OF PART OF NORTH HAVENS ESTATES, a subdivision is based on an actual Survey made by me or under my direct supervision and that said survey meets or exceeds the current Missouri Minimum Standards for Property Boundary Surveys as established by the Missouri Board for Architects, Professional Engineers and Land Surveyors and the Missouri Department of Natural Resources. I further certify that I have complied with all statutes, ordinances and regulations governing the practice of surveying and platting of subdivisions to the best of my professional knowledge and belief.

9-27-05
Date

Signed: [signature]
W. James Schowe RLS #1989

(Sheet 1 of 2)

LUTJEN
Lutjen, Inc.

Date: 9-27-05 | Job No. 03500 | P/ Case #05-013FP

J:\Survey\Liberty Triangle\The Shoppes at Liberty Triangle First Plat\The Shoppes at Liberty Triangle First Plat.dwg / Bol

http://www.ClayCoGov.com