Clay County, Missouri
Land Survey Document

Recorded in Clay County, Missouri
Date and Time: 10/18/2006 at 09:39:46 AM
Instrument Number: 2006060746
Book: D Page: 167
Instrument Type: SURV
Page Count: 1
Recording Fee: $44.00 S
Grantor: MEYERS, RICHARD
Grantee: MEYERS, RICHARD
Robert T Sevier, Recorder

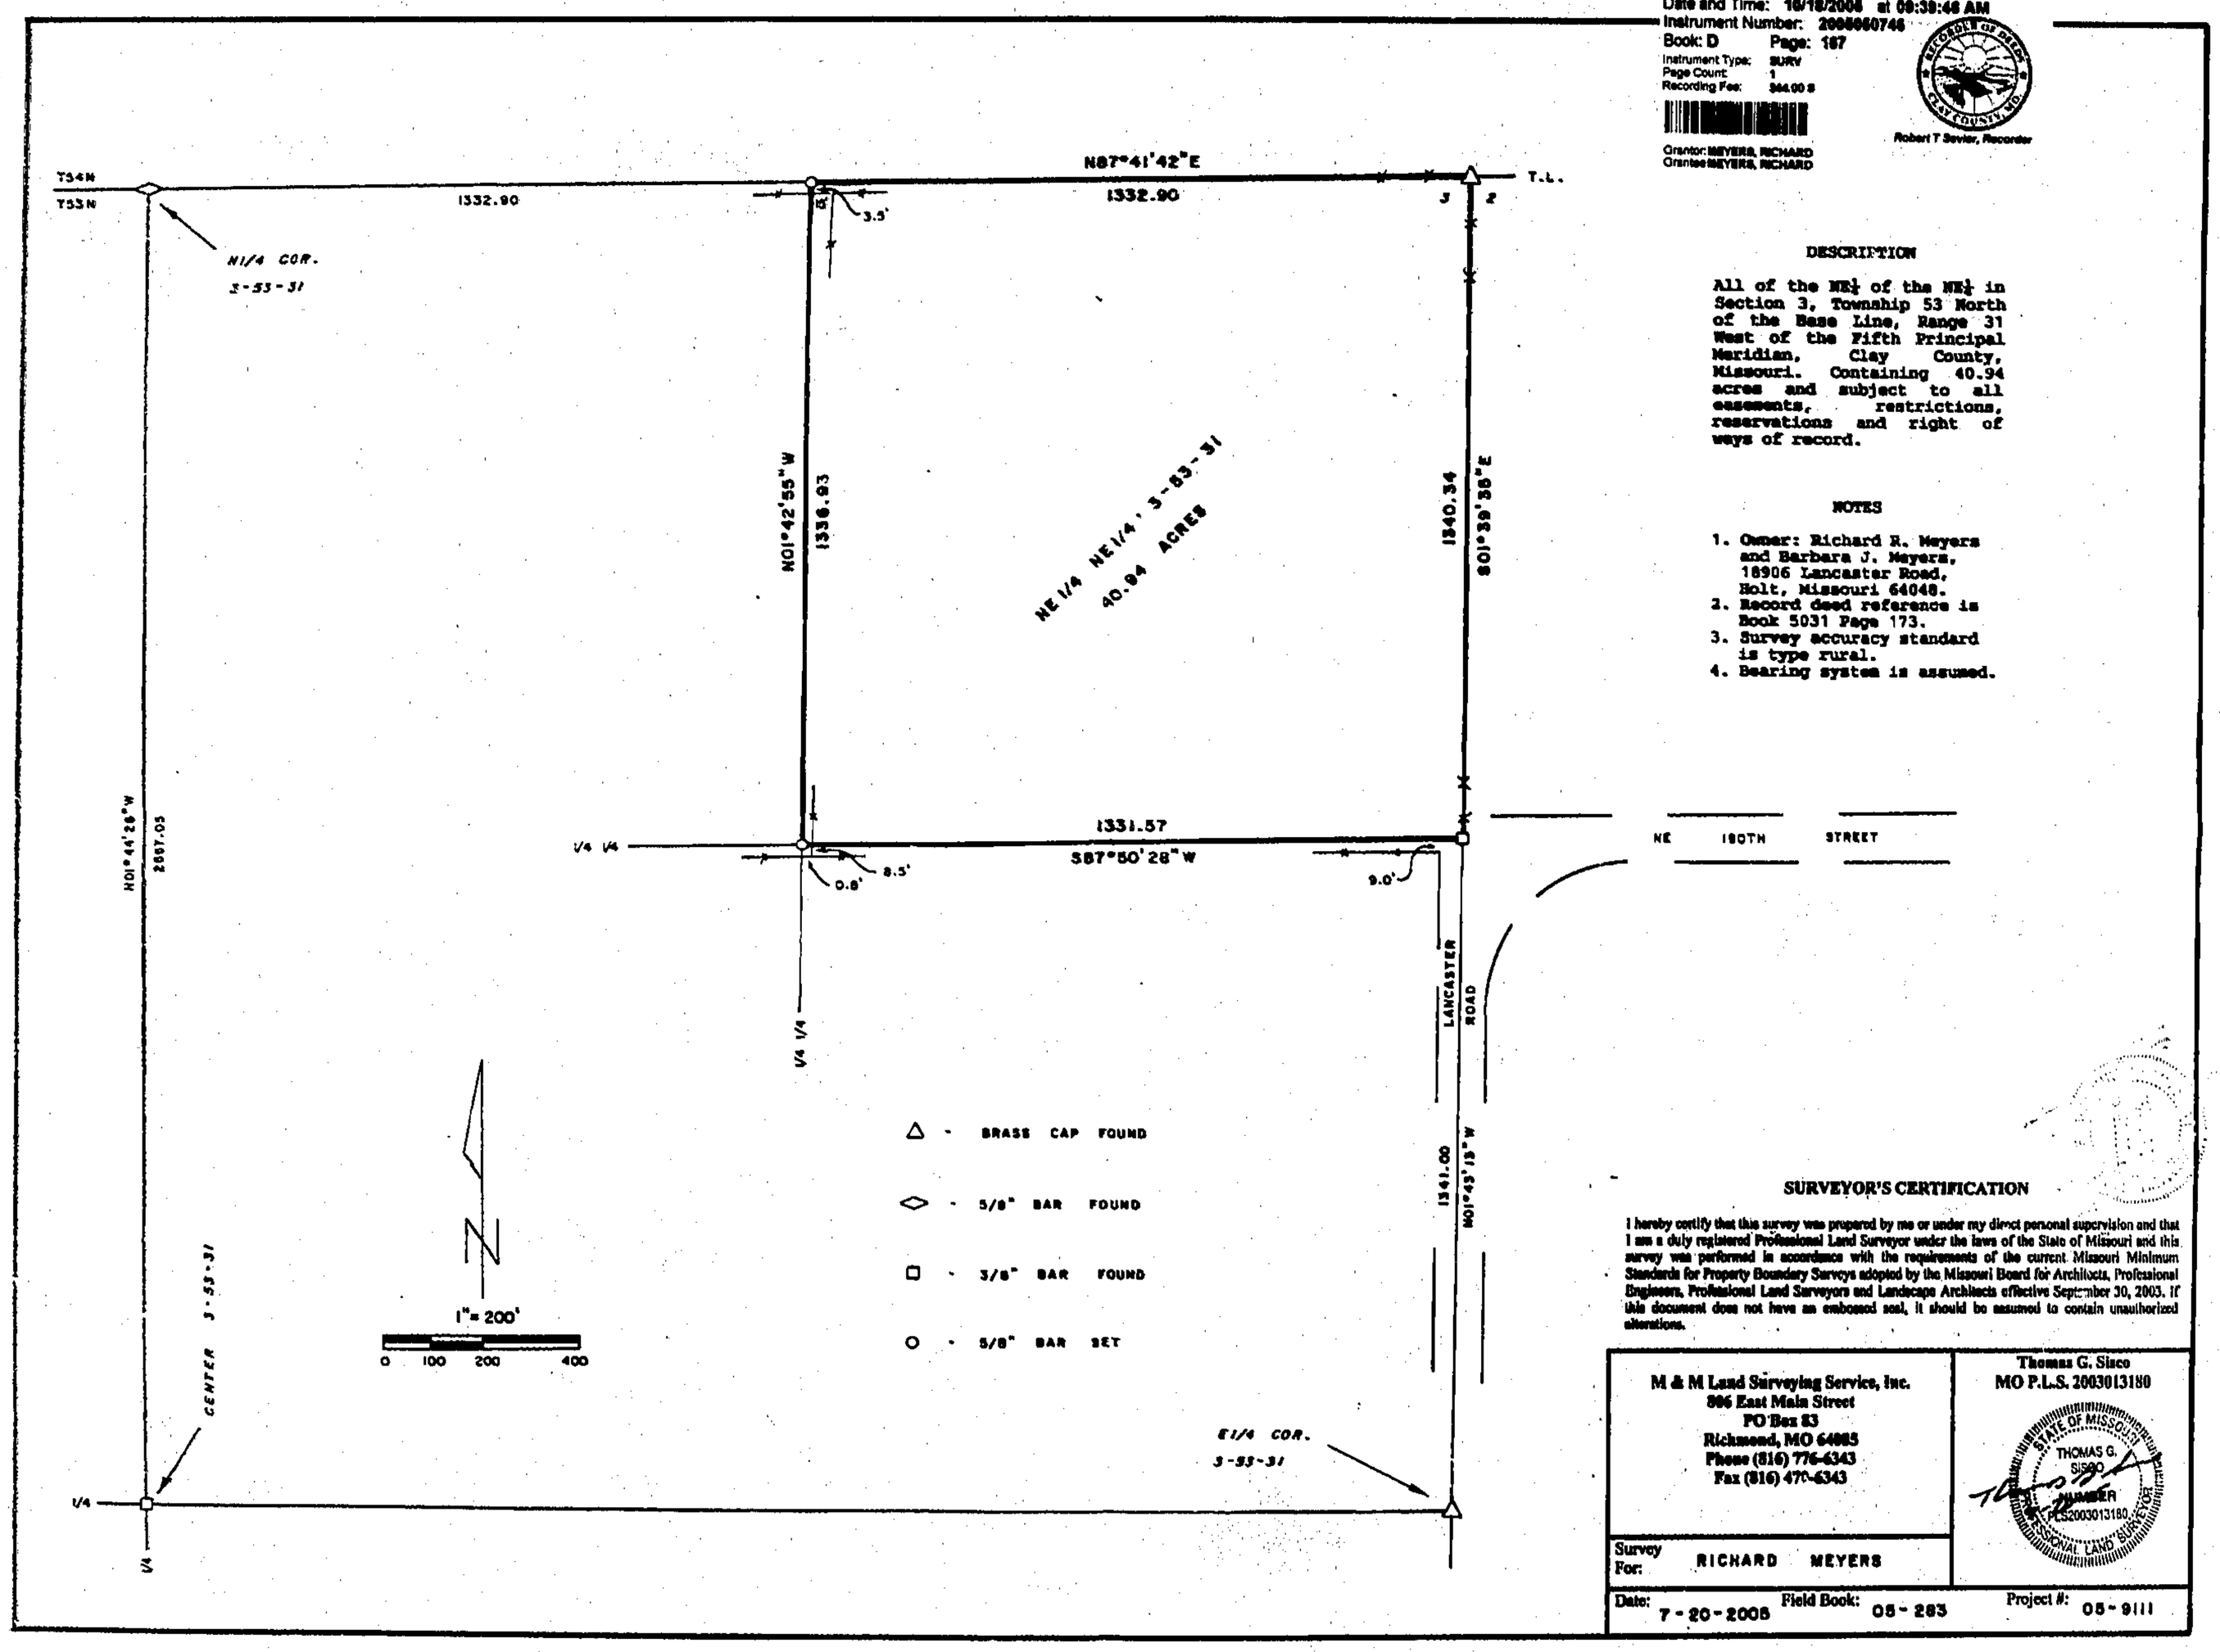

DESCRIPTION

All of the NE¼ of the NE¼ in Section 3, Township 53 North of the Base Line, Range 31 West of the Fifth Principal Meridian, Clay County, Missouri. Containing 40.94 acres and subject to all easements, restrictions, reservations and right of ways of record.

NOTES

1. Owner: Richard R. Meyers and Barbara J. Meyers, 18906 Lancaster Road, Holt, Missouri 64048.
2. Record deed reference is Book 5031 Page 173.
3. Survey accuracy standard is type rural.
4. Bearing system is assumed.

SURVEYOR'S CERTIFICATION

I hereby certify that this survey was prepared by me or under my direct personal supervision and that I am a duly registered Professional Land Surveyor under the laws of the State of Missouri and this survey was performed in accordance with the requirements of the current Missouri Minimum Standards for Property Boundary Surveys adopted by the Missouri Board for Architects, Professional Engineers, Professional Land Surveyors and Landscape Architects effective September 30, 2003. If this document does not have an embossed seal, it should be assumed to contain unauthorized alterations.

M & M Land Surveying Service, Inc.
806 East Main Street
PO Box 83
Richmond, MO 64085
Phone (816) 776-6343
Fax (816) 470-6343

Thomas G. Sisco
MO P.L.S. 2003013180

STATE OF MISSOURI
THOMAS G. SISCO
NUMBER
PLS2003013180
PROFESSIONAL LAND SURVEYOR

Survey For: RICHARD MEYERS

Date: 7-20-2005 Field Book: 05-283 Project #: 05-9111

Calc. D
11/2/05 DM

http://www.ClayCoGov.com