Clay County, Missouri
Land Survey Document

CROSSLEY FORD AT BARRY POINTE

A SUBDIVISION IN KANSAS CITY, CLAY COUNTY, MISSOURI

(Sheet 1 of 2)

Recorded in Clay County, Missouri
Date and Time: 01/23/2006 at 03:12:48 PM
Instrument Number: 2006003133
Book: Q Page: 41
Instrument Type: PL
Page Count: 2
Recording Fee: $118.00 E
Robert T Sanner, Recorder
Grantor: 152 & I-35 INVESTORS
Grantee: CROSSLEY FORD AT BARRY POINTE

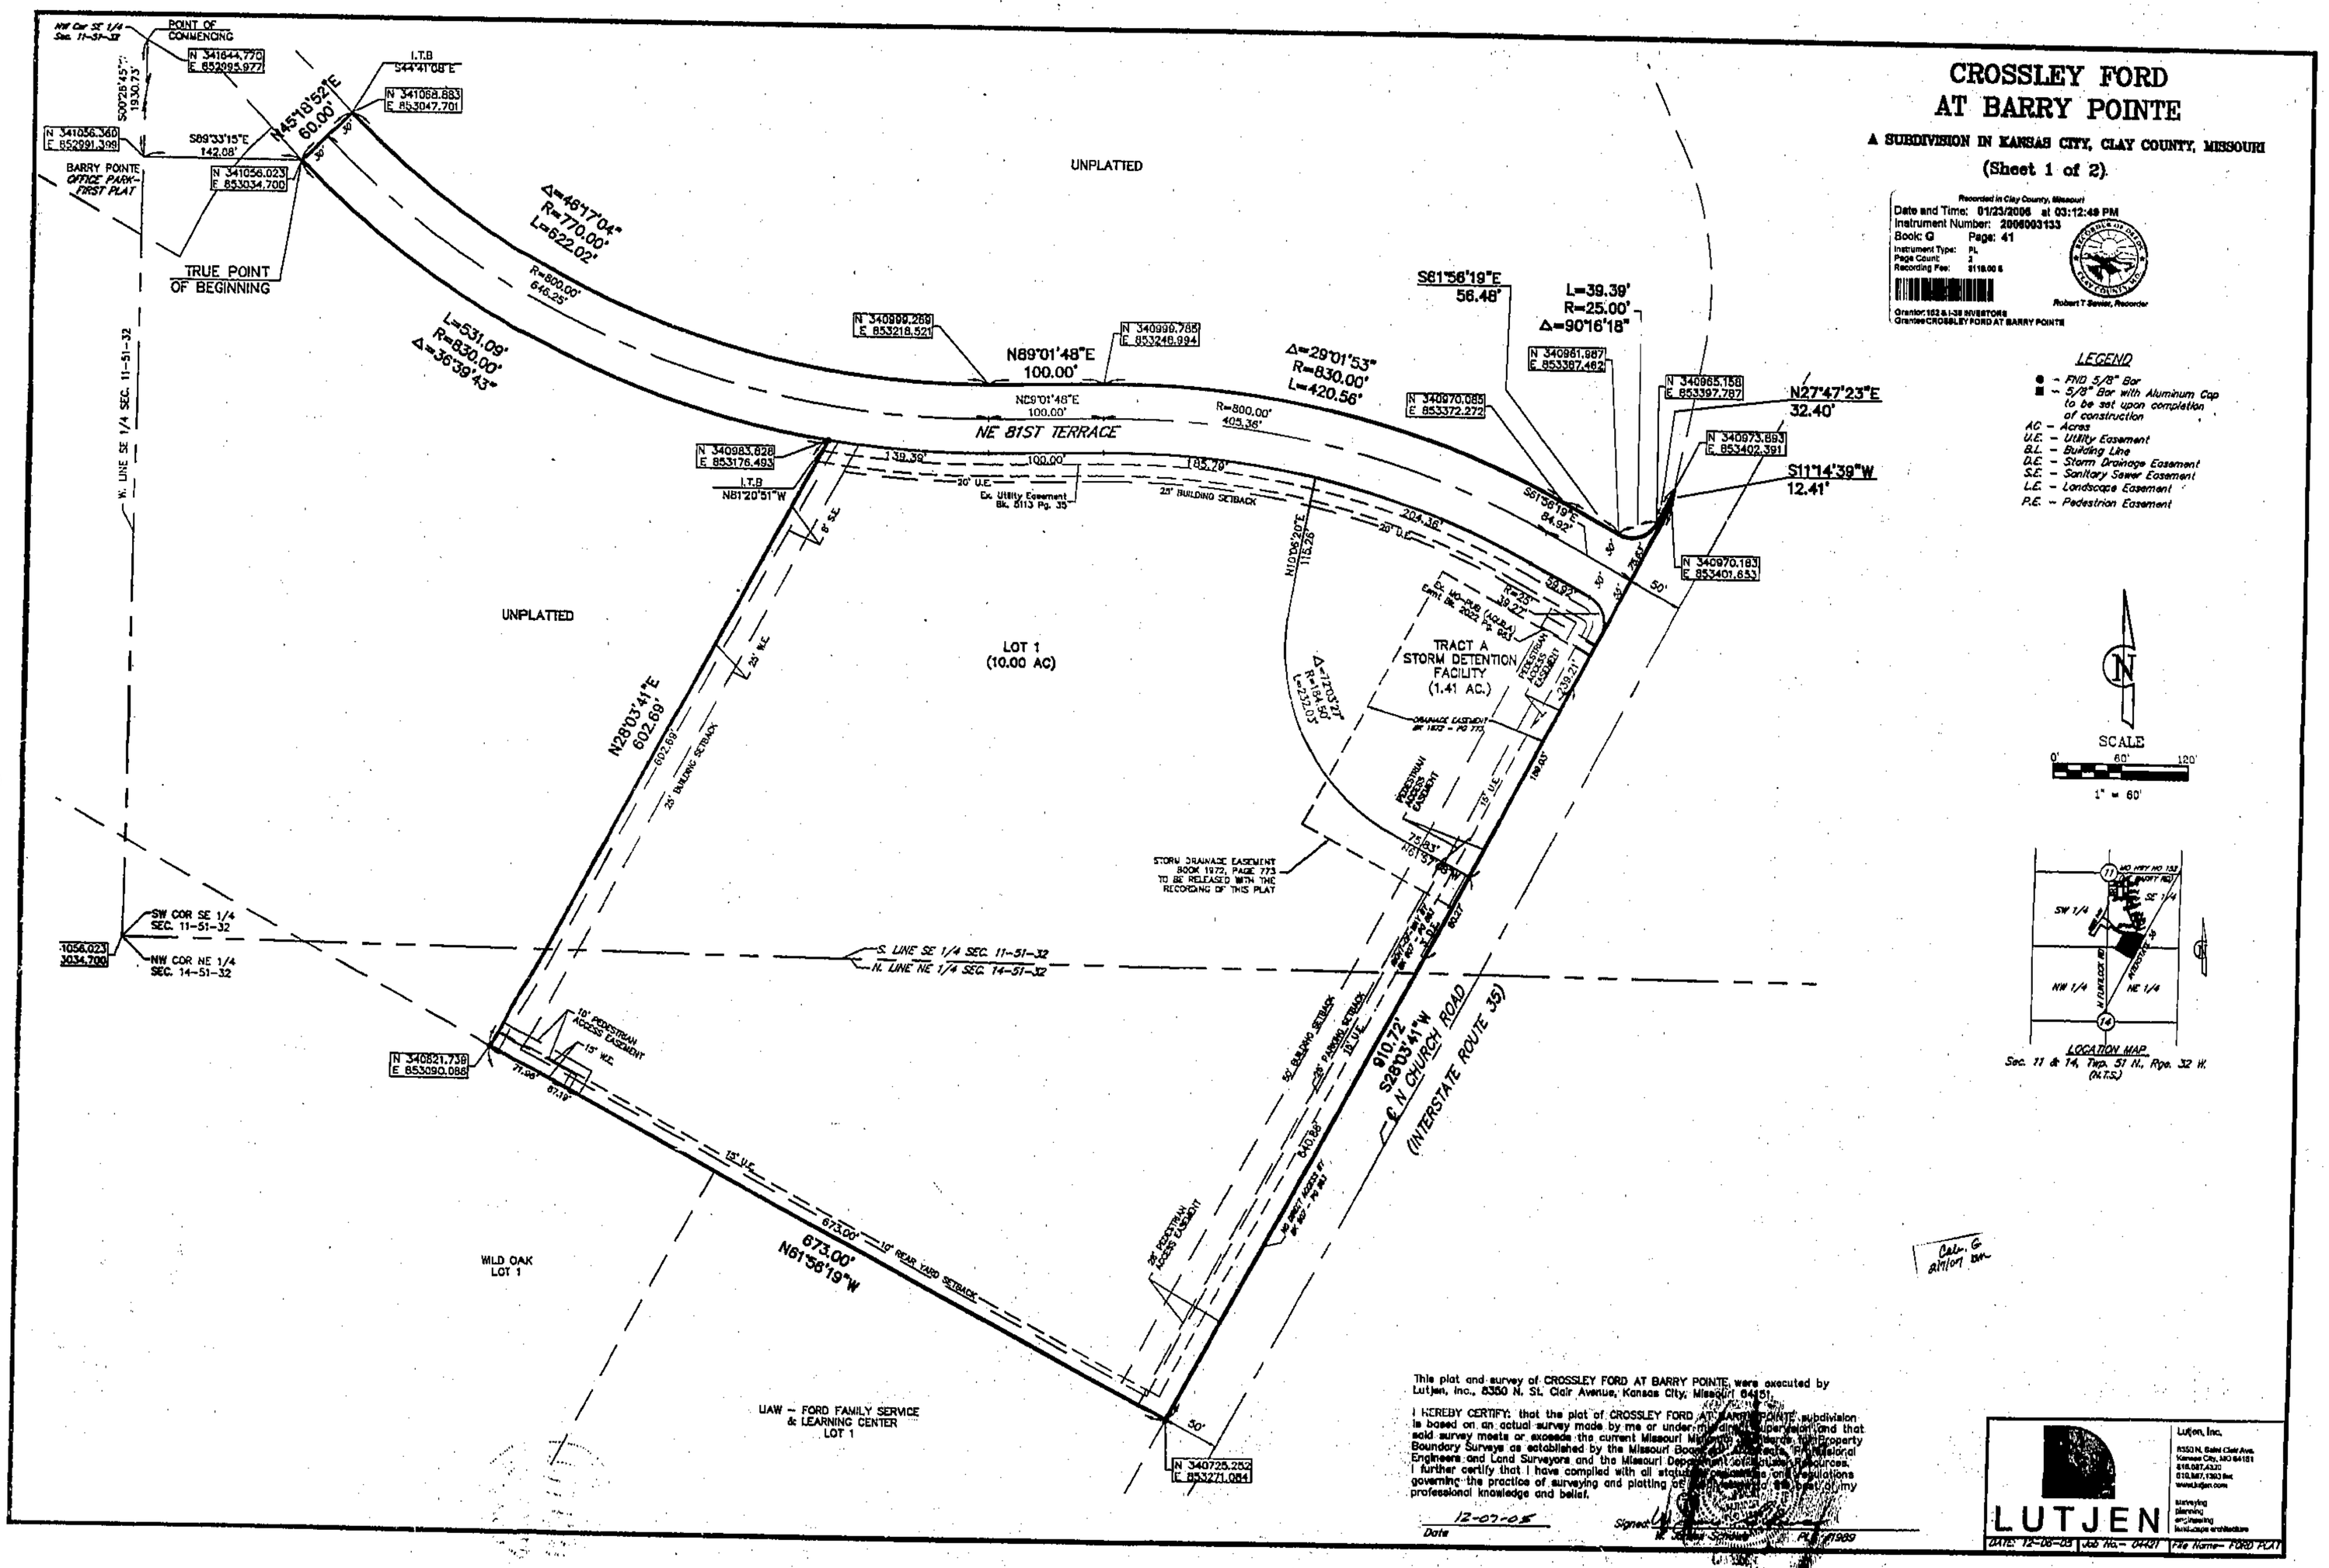

This plat and survey of CROSSLEY FORD AT BARRY POINTE, were executed by Lutjen, Inc., 8350 N. St. Clair Avenue, Kansas City, Missouri 64151.

I HEREBY CERTIFY: that the plat of CROSSLEY FORD AT BARRY POINTE, subdivision is based on an actual survey made by me or under my direct supervision and that said survey meets or exceeds the current Missouri Minimum Standards for Property Boundary Surveys as established by the Missouri Board for Architects, Professional Engineers and Land Surveyors and the Missouri Department of Natural Resources. I further certify that I have compiled with all statutes, ordinances and regulations governing the practice of surveying and platting of subdivisions to the best of my professional knowledge and belief.

12-07-05
Date

Signed: R. Dallas Schulte PLS #1989

LUTJEN

Lutjen, Inc.
8350 N. Saint Clair Ave.
Kansas City, MO 64151
816.587.4320
816.587.1303 fax
www.lutjen.com
surveying
planning
engineering
landscape architecture

DATE: 12-08-05 | Job No.- 04491 | File Name- FORD PLAT

(CROSSLEY FORD)

http://www.ClayGov.com