Clay County, Missouri
Land Survey Document



# GREYHAWKE AT THE LAKE
## FINAL PLAT

A Subdivision in
Smithville, Clay County, Missouri

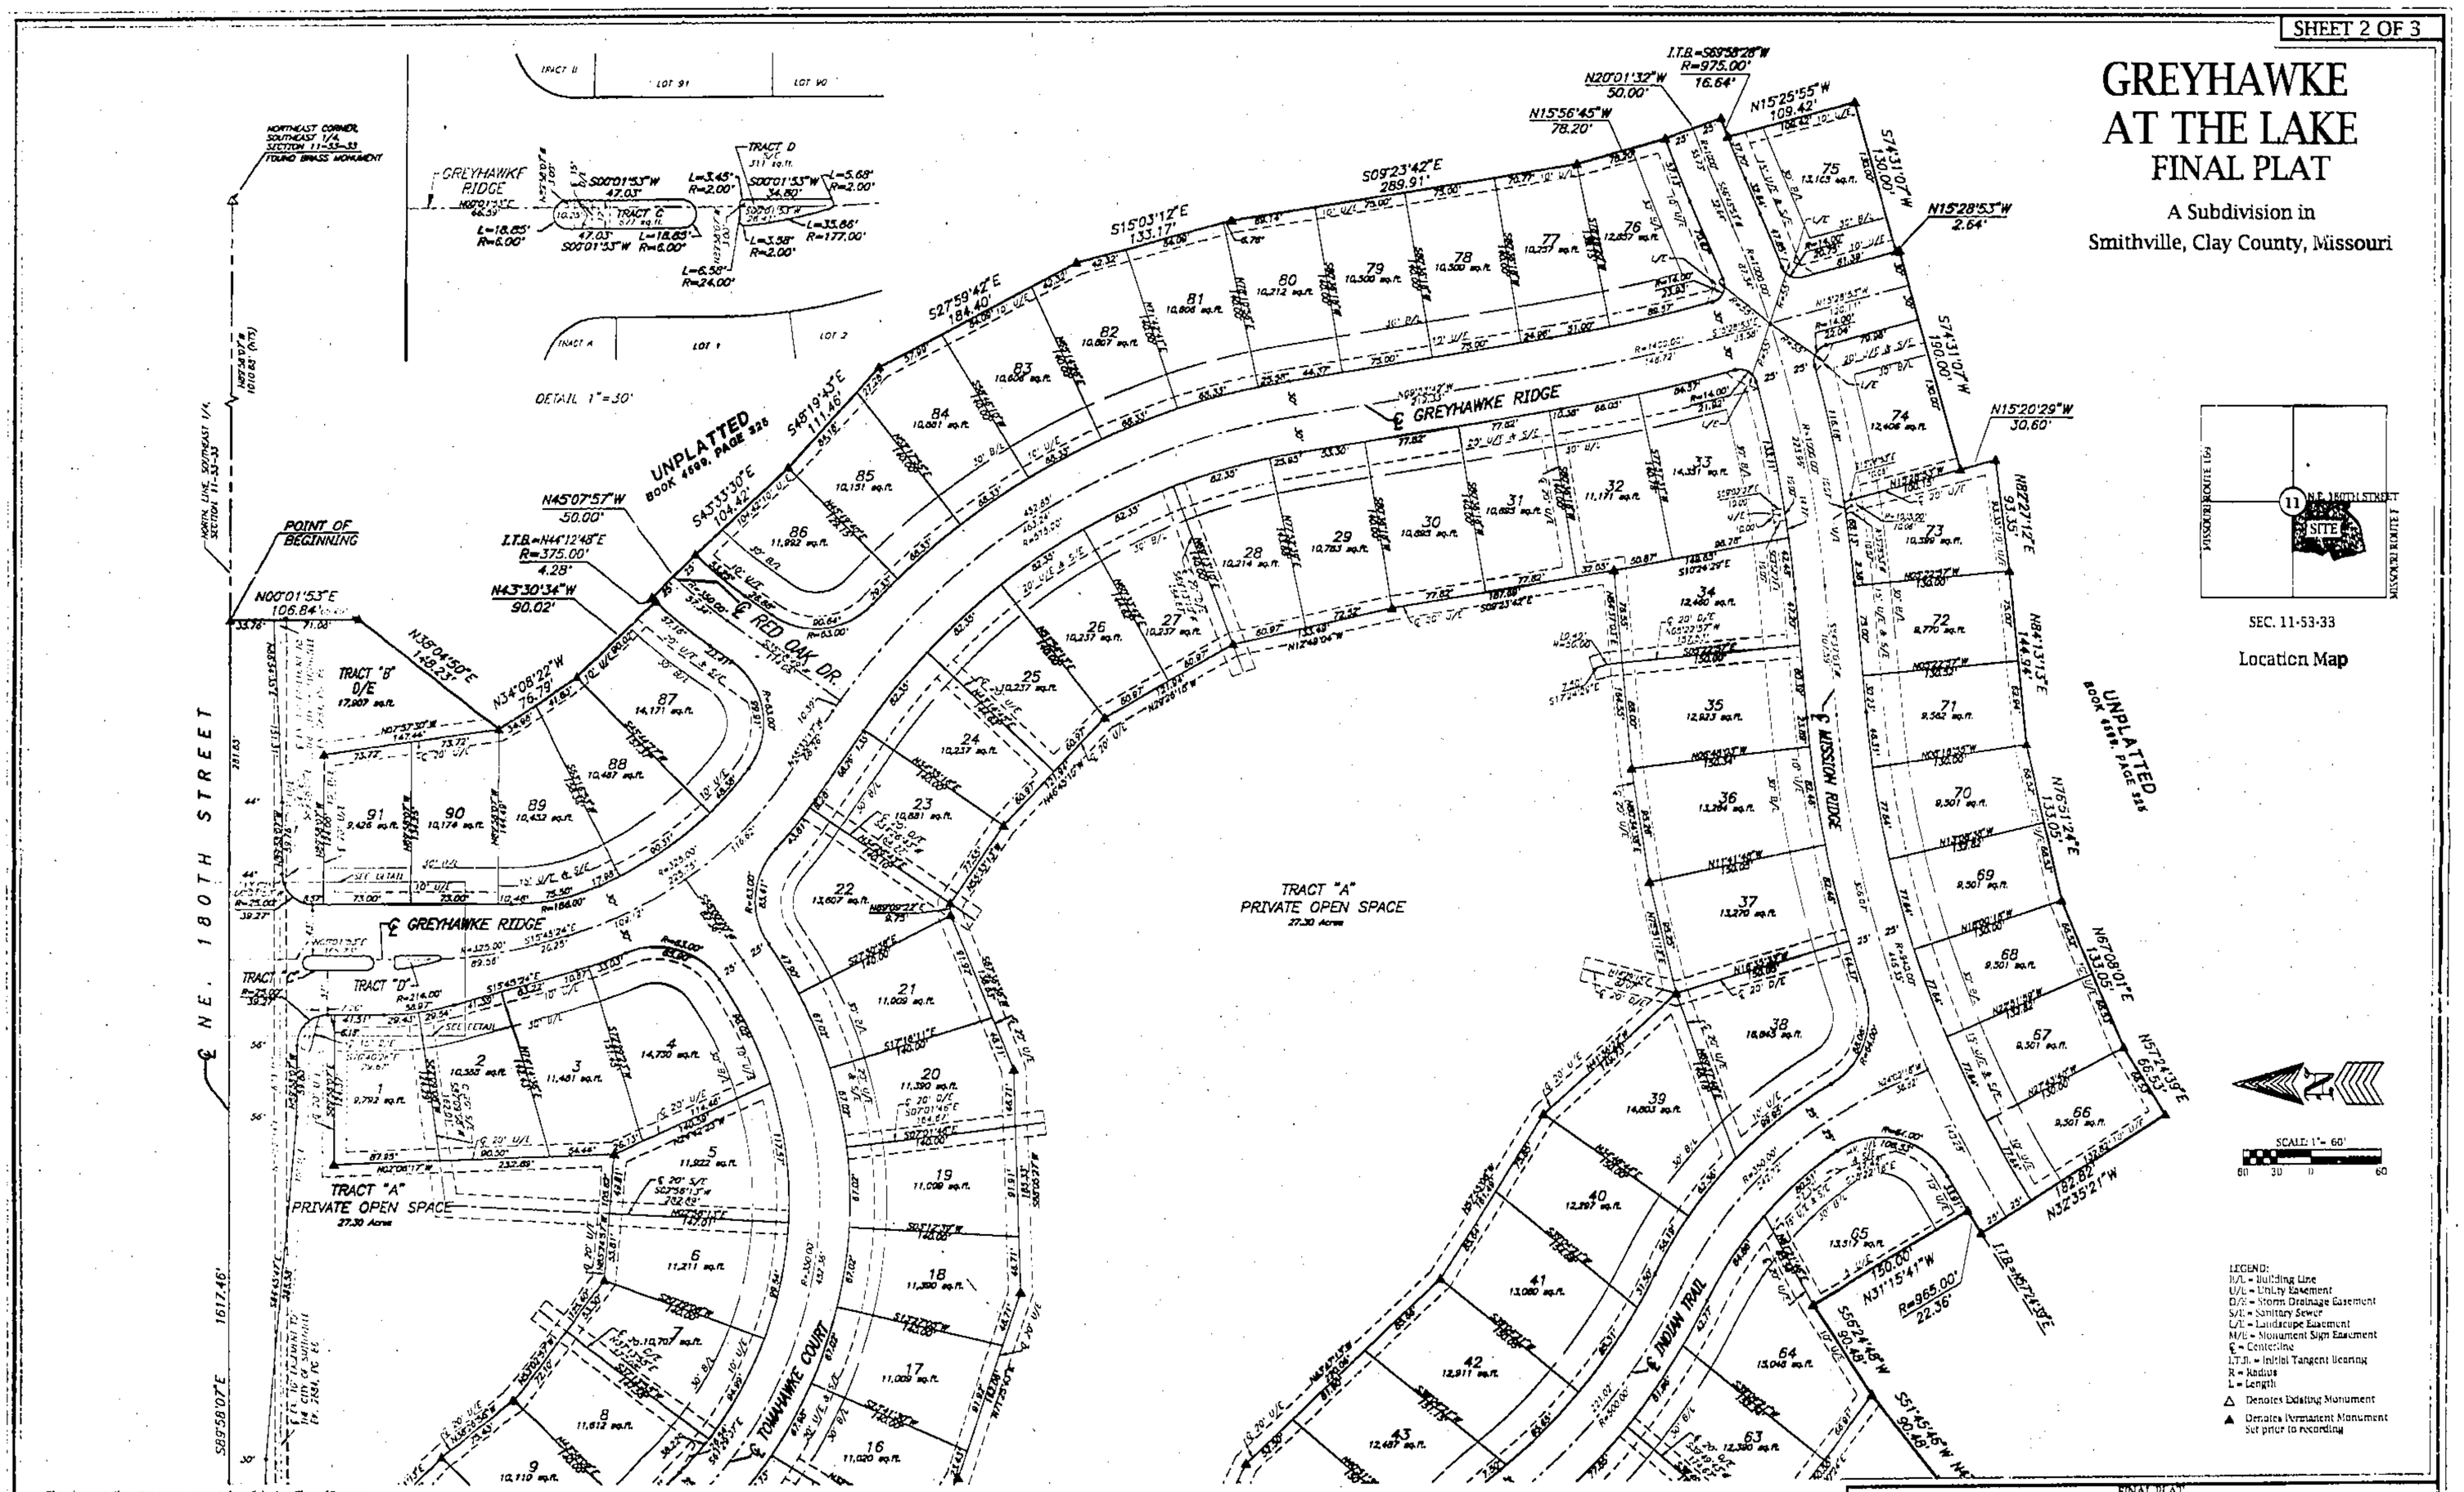


This plat meets the accuracy requirements for a Suburban Class of Property.

I hereby state that the plat of GREYHAWKE AT THE LAKE subdivision is based on an actual survey made by me or under my direct supervision and that said survey meets or exceeds the current Missouri Minimum Standards for Property Boundary Surveys as established by the Missouri Department of Natural Resources, Division of Geological Survey and Resources Assessment, and Missouri Standards for Property boundary Surveys, established by the Missouri Board for Architects, Professional Engineers, Professional Land Surveyors and Landscape Architects. I further state that I have complied with all statutes, ordinances and regulations governing the practice of surveying and the platting of subdivisions to the best of my professional knowledge and belief.

DATE: 1/3/06

MARK BERGSTROM, LS-2

BERGSTROM NUMBER

FINAL PLAT
**GREYHAWKE AT THE LAKE**
PLATTE COUNTY, MISSOURI

Aylett, Flowers Survey & Engineering Company
201 NW 72ND Street-Gladstone, Missouri 64118-1821
Phone: (816) 436-0753-www.afsec.com-Fax: (816) 436-0767
Land Surveying ~ Civil Engineering ~ Land Planning

Prepared For:
VALKYRIE LAND INVESTMENTS COMPANY, L.L.C.
3801-B BECK ROAD
ST. JOSEPH, MO 64506

| Drawn By: JKR-NRM | File Name: 42680FP8 | SEC: 11-53-33 | Date: January 3, 2006 | Job No: 42680 |
|---|---|---|---|---|

http://www.ClayCoGov.com