Clay County, Missouri
Land Survey Document

http://www.ClayCoGov.com

MAY 17 2006
CITY DEVELOPMENT

# CERTIFICATE OF SURVEY

## STALEY FARMS TOWNHOMES

*A Subdivision in the NE 1/4 and SE 1/4 of Section 25, Township 52 North, Range 33 West in Kansas City, Clay County, Missouri*



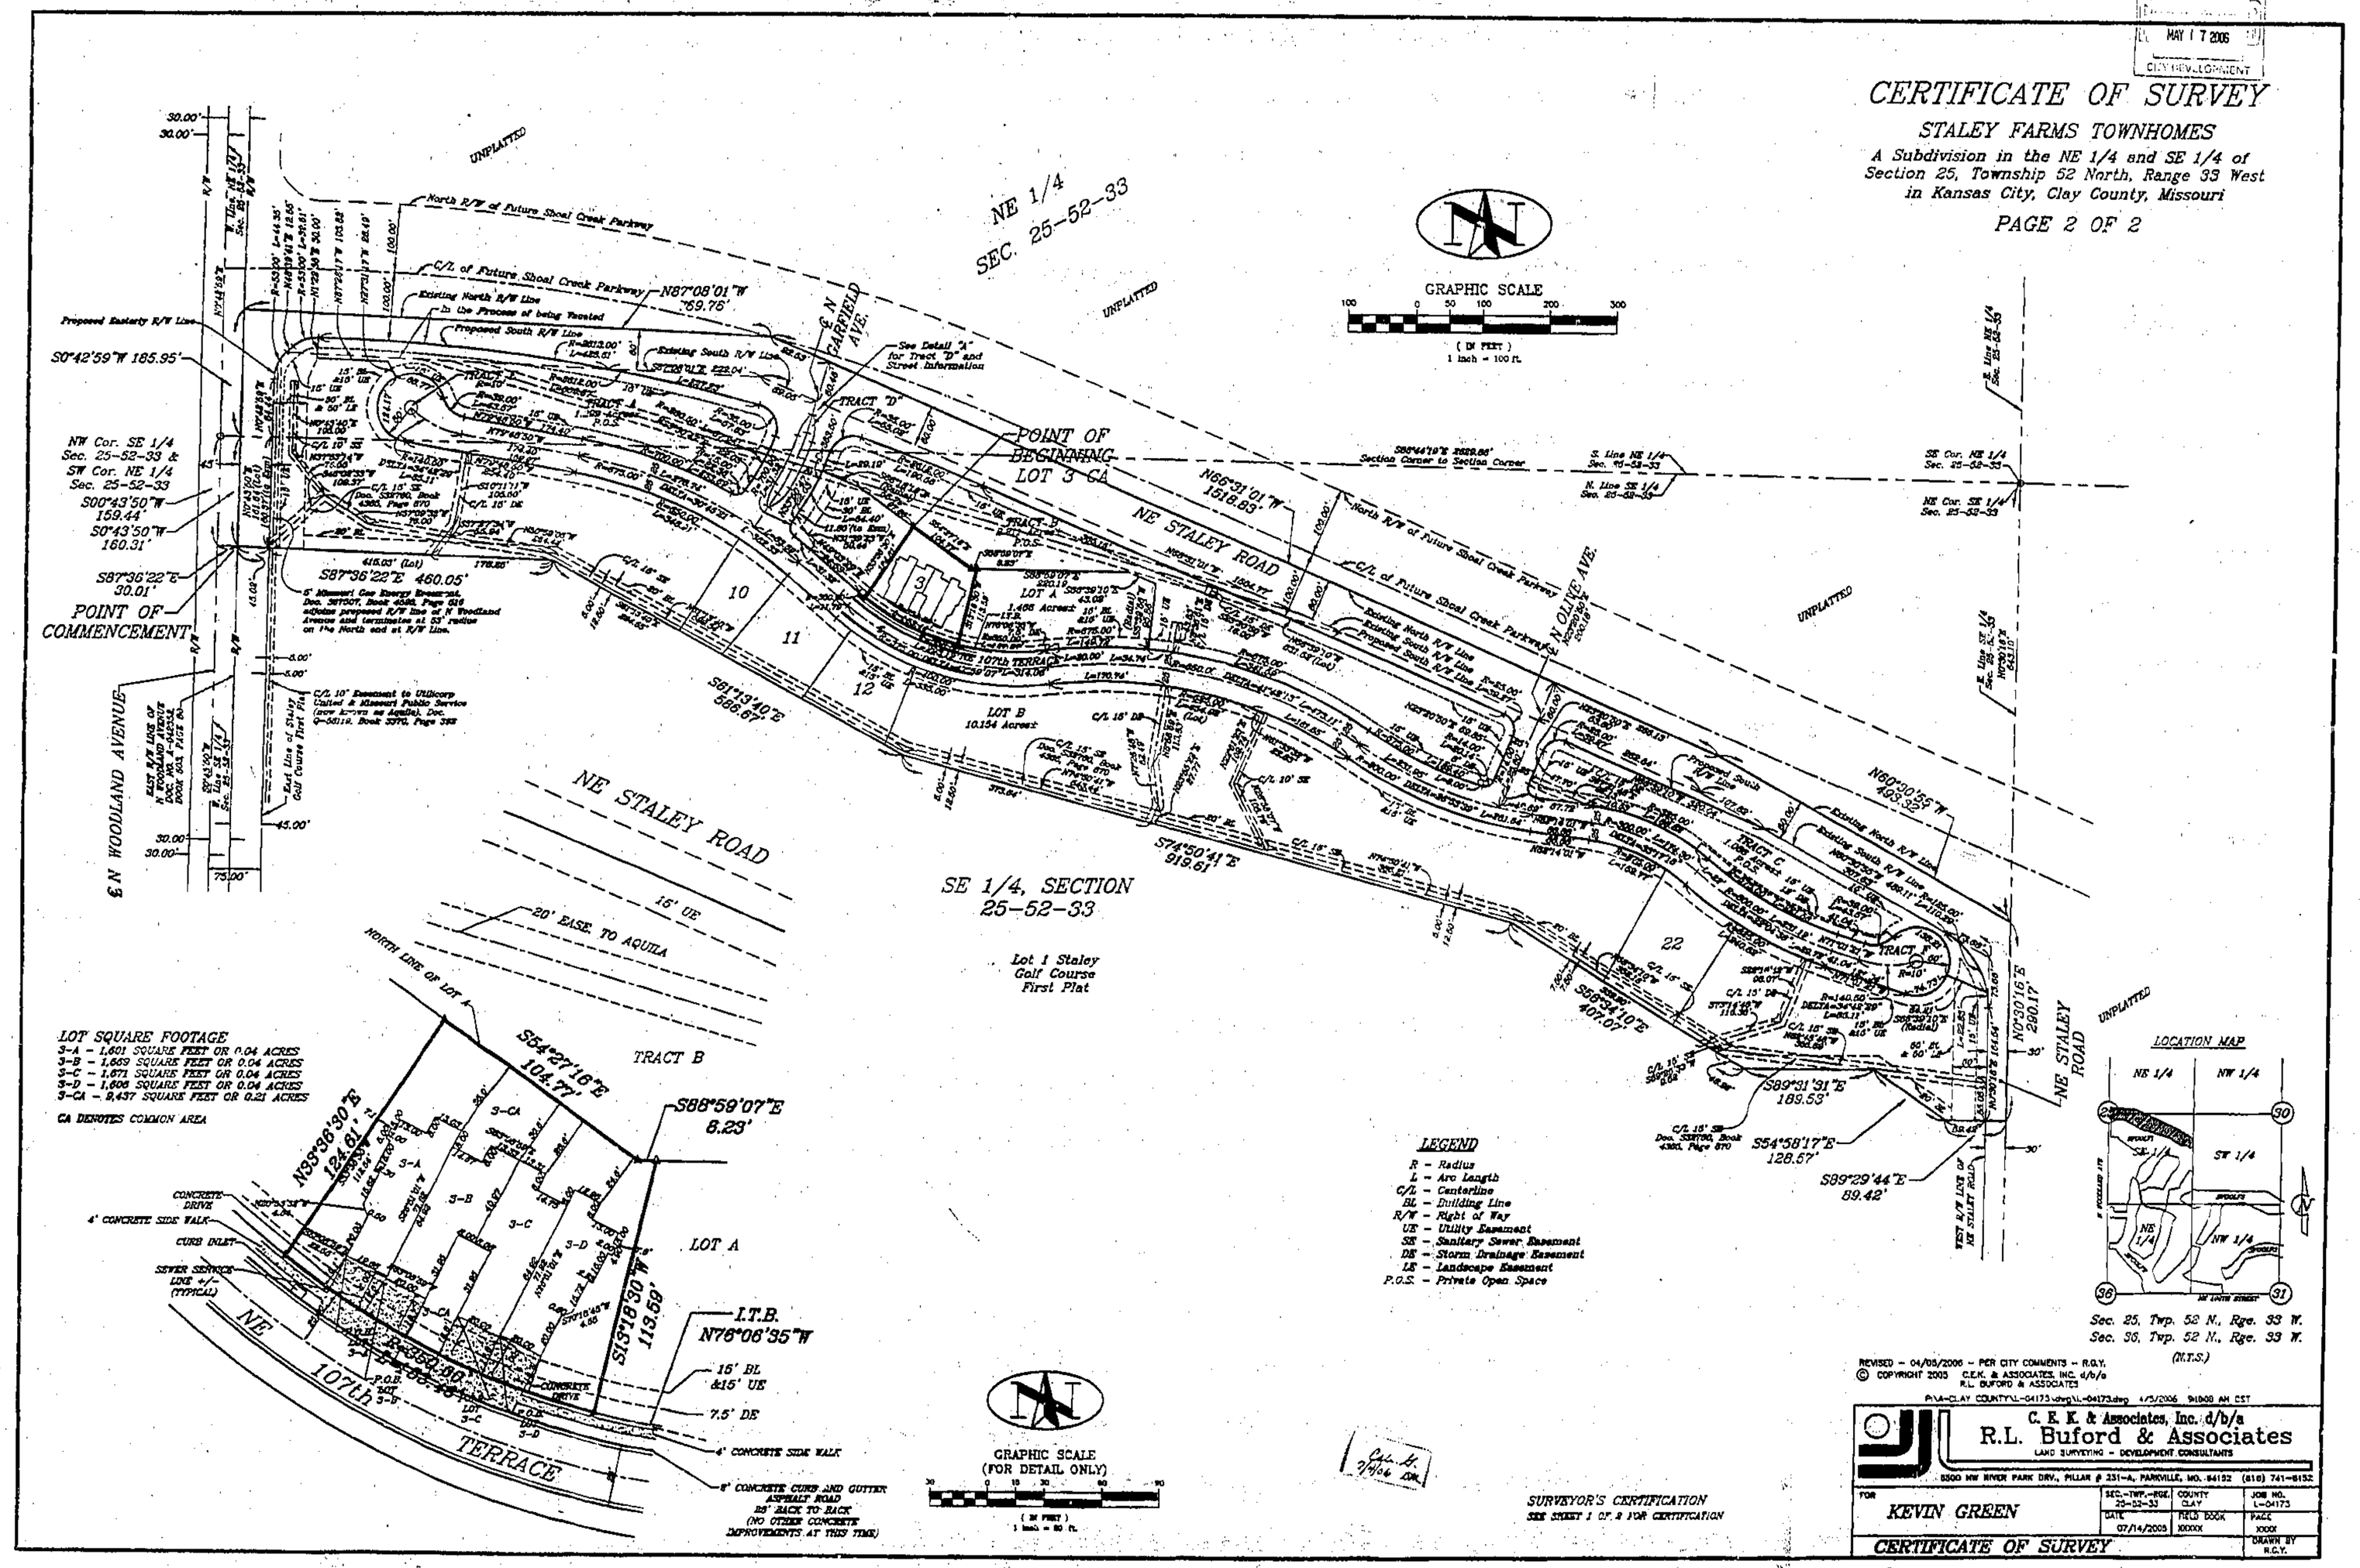


REVISED - 04/05/2006 - PER CITY COMMENTS - R.G.Y.

© COPYRIGHT 2005 C.E.K. & ASSOCIATES, INC. d/b/a R.L. BUFORD & ASSOCIATES

P:\4-CLAY COUNTY\L-04173\dwg\L-04173.dwg 4/5/2006 9:18:00 AM CST

C. E. K. & Associates, Inc. d/b/a
R.L. Buford & Associates
LAND SURVEYING - DEVELOPMENT CONSULTANTS
8300 NW RIVER PARK DRIVE, PILLAR # 231-A, PARKVILLE, MO. 64152 (816) 741-8152

| FOR | SEC.-TWP.-RGE. | COUNTY | JOB NO. |
|---|---|---|---|
| KEVIN GREEN | 25-52-33 | CLAY | L-04173 |
| | DATE 07/14/2005 | FIELD BOOK XXXXX | PAGE XXXX |
| CERTIFICATE OF SURVEY | | | DRAWN BY R.G.Y. |

LS 0628