Clay County, Missouri
Land Survey Document

Recorded in Clay County, Missouri
Date and Time: 07/31/2006 at 01:52:18 PM
Instrument Number: 2006033126
Book: G Page: 76
Instrument Type: PL
Page Count: 3
Recording Fee: $199.00 S
Robert T Sevier, Recorder
Grantor: HUNT MIDWEST REAL ESTATE DEVELOPMENT
Granted: BENSON PLACE FIELDSTONE FIRST PLAT

BENSON PLACE FIELDSTONE–FIRST PLAT

A SUBDIVISION IN KANSAS CITY, CLAY COUNTY, MISSOURI
(Sheet 1 of 3)

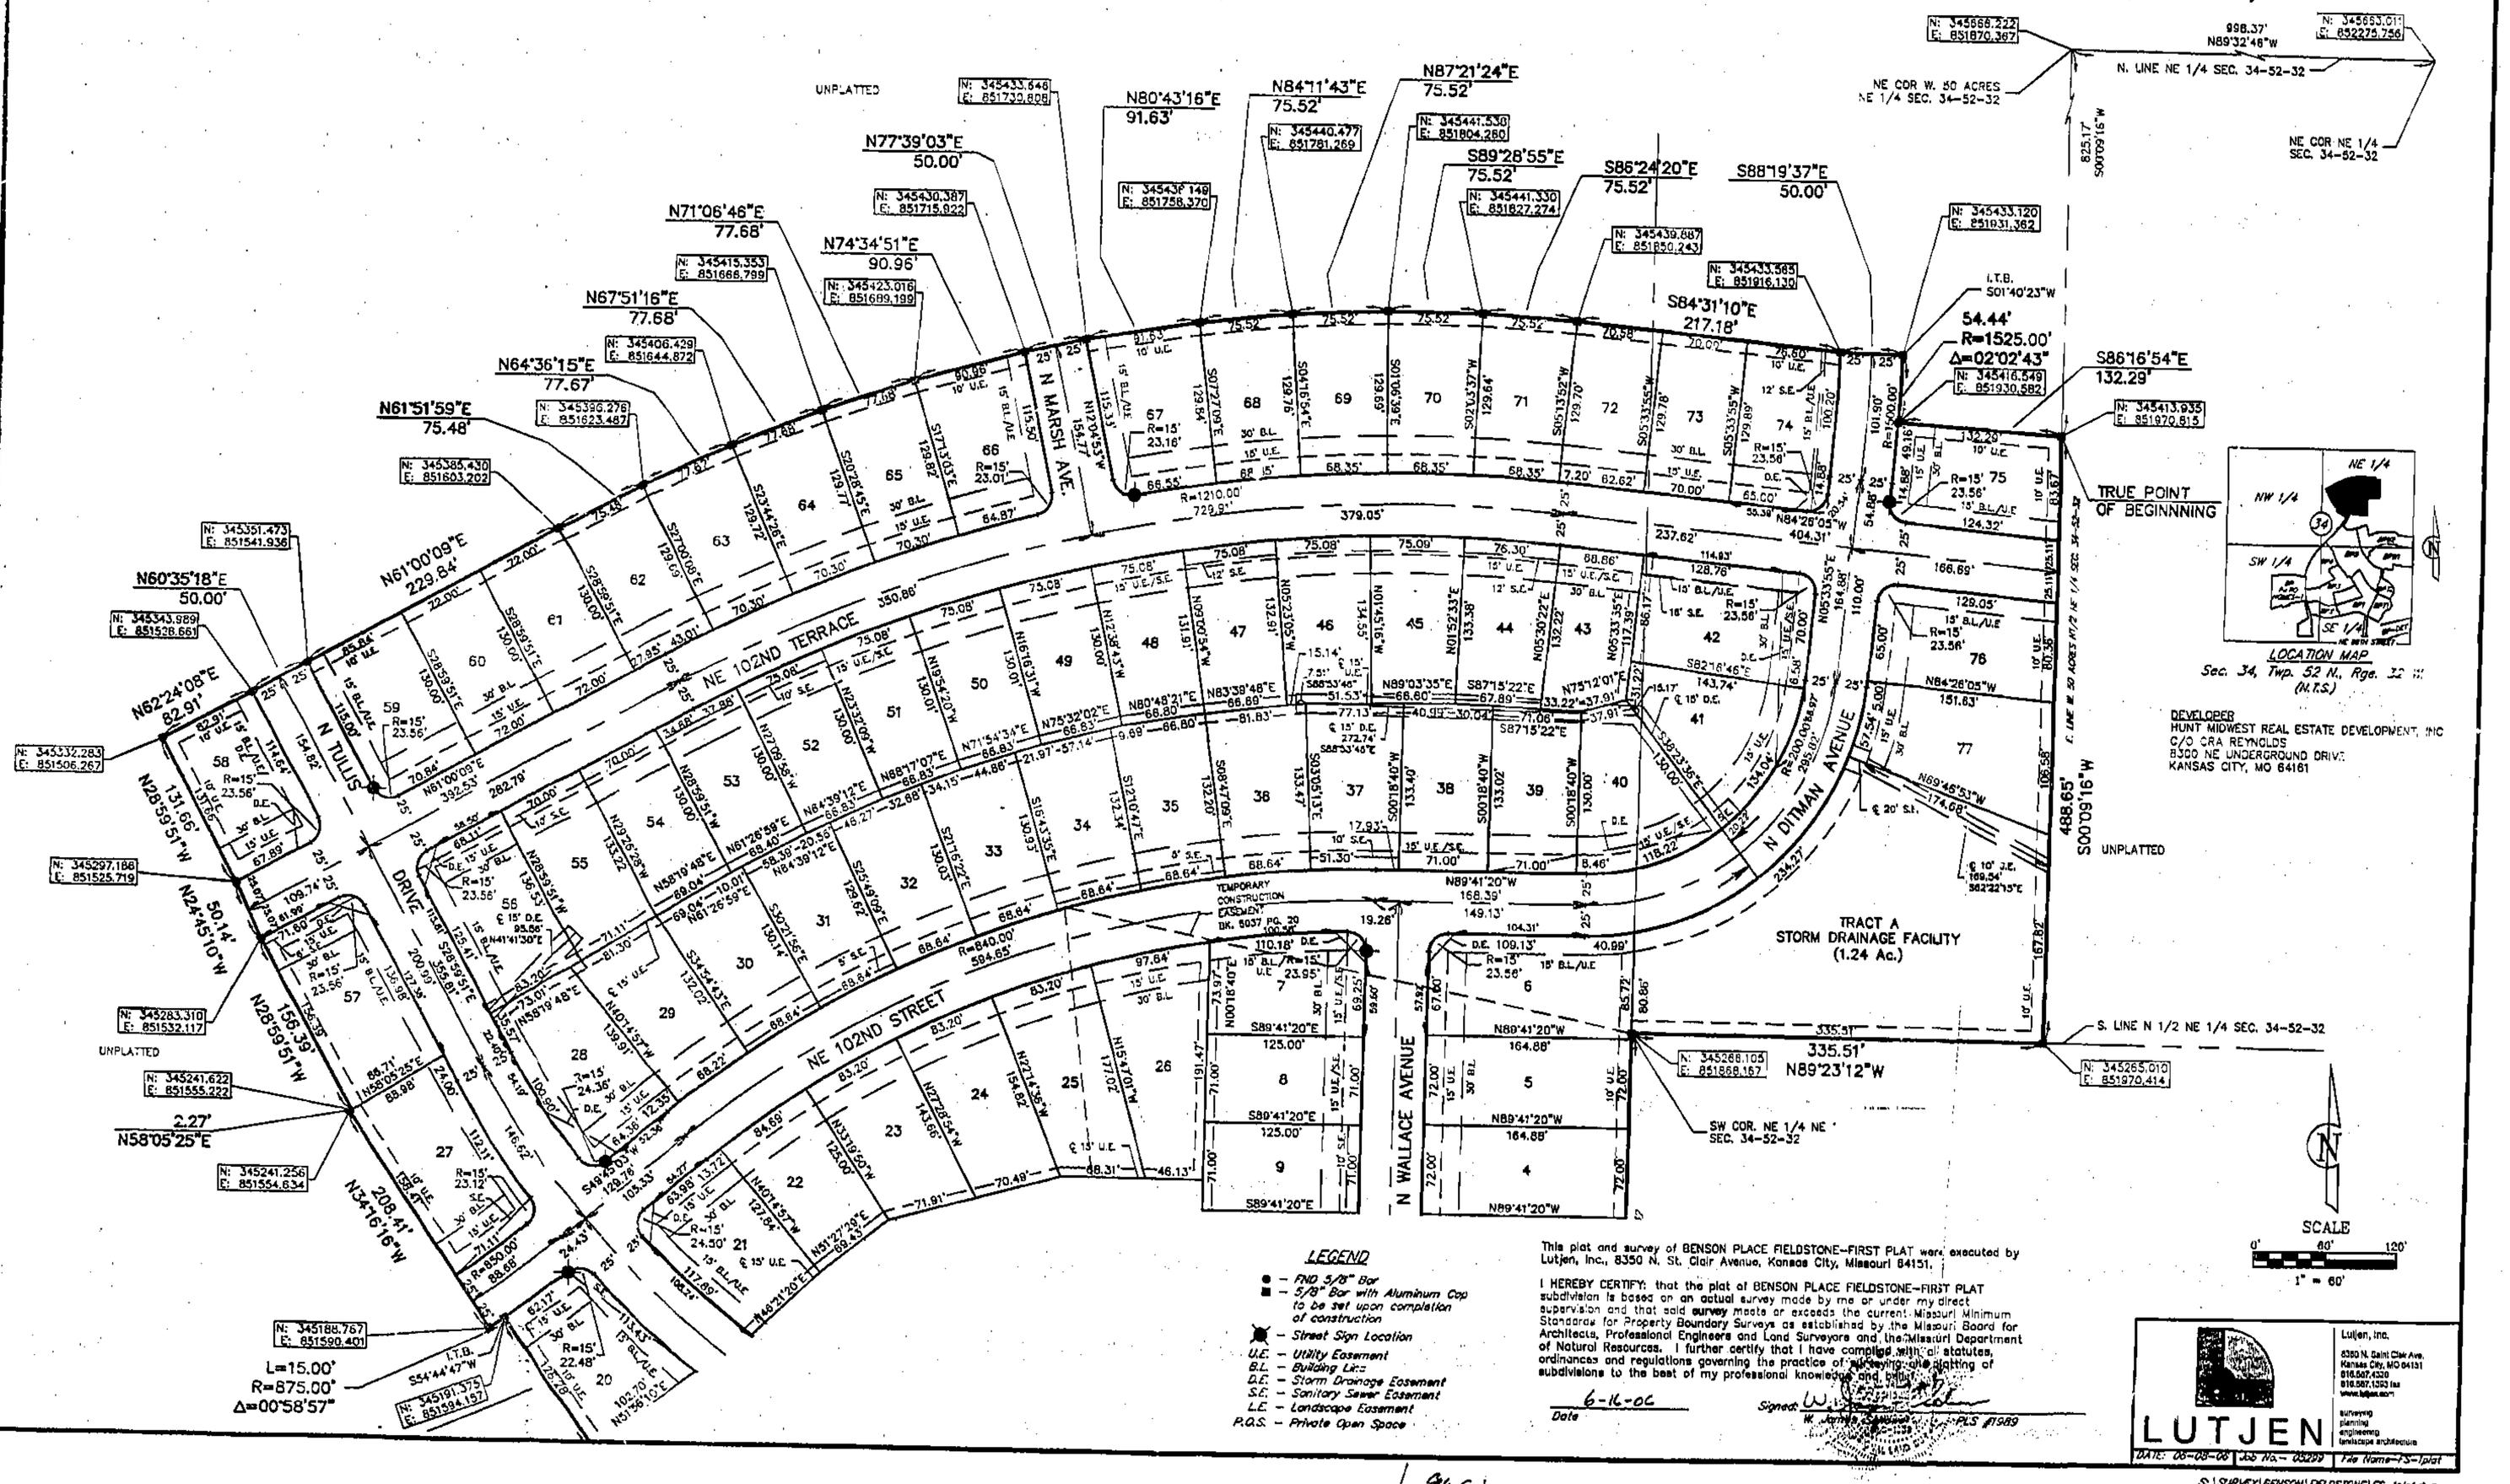

LEGEND

- ● – FND 5/8" Bar
- ■ – 5/8" Bar with Aluminum Cap to be set upon completion of construction
- ✱ – Street Sign Location
- U.E. – Utility Easement
- B.L. – Building Line
- D.E. – Storm Drainage Easement
- S.E. – Sanitary Sewer Easement
- L.E. – Landscape Easement
- P.O.S. – Private Open Space

This plat and survey of BENSON PLACE FIELDSTONE–FIRST PLAT were executed by Lutjen, Inc., 8350 N. St. Clair Avenue, Kansas City, Missouri 64151.

I HEREBY CERTIFY: that the plat of BENSON PLACE FIELDSTONE–FIRST PLAT subdivision is based on an actual survey made by me or under my direct supervision and that said survey meets or exceeds the current Missouri Minimum Standards for Property Boundary Surveys as established by the Missouri Board for Architects, Professional Engineers and Land Surveyors and the Missouri Department of Natural Resources. I further certify that I have complied with all statutes, ordinances and regulations governing the practice of surveying and plotting of subdivisions to the best of my professional knowledge and belief.

Date 6-16-06

Signed: W. James Schwab PLS #1989

LUTJEN

Lutjen, Inc.
8350 N. Saint Clair Ave.
Kansas City, MO 64151
816.587.4320
816.587.1393 fax
www.lutjen.com
surveying
planning
engineering
landscape architecture

DATE: 06-08-06 | Job No.– 05299 | File Name–FS–1plat

S:\SURVEY\BENSON\FIELDSTONE\FS–1plat.dwg

http://www.ClayCoGov.com