CERTIFICATE OF SURVEY

STALEY FARMS TOWNHOMES

A Subdivision in the NE 1/4 and SE 1/4 of Section 25, Township 52 North, Range 33 West in Kansas City, Clay County, Missouri

PAGE 2 OF 2

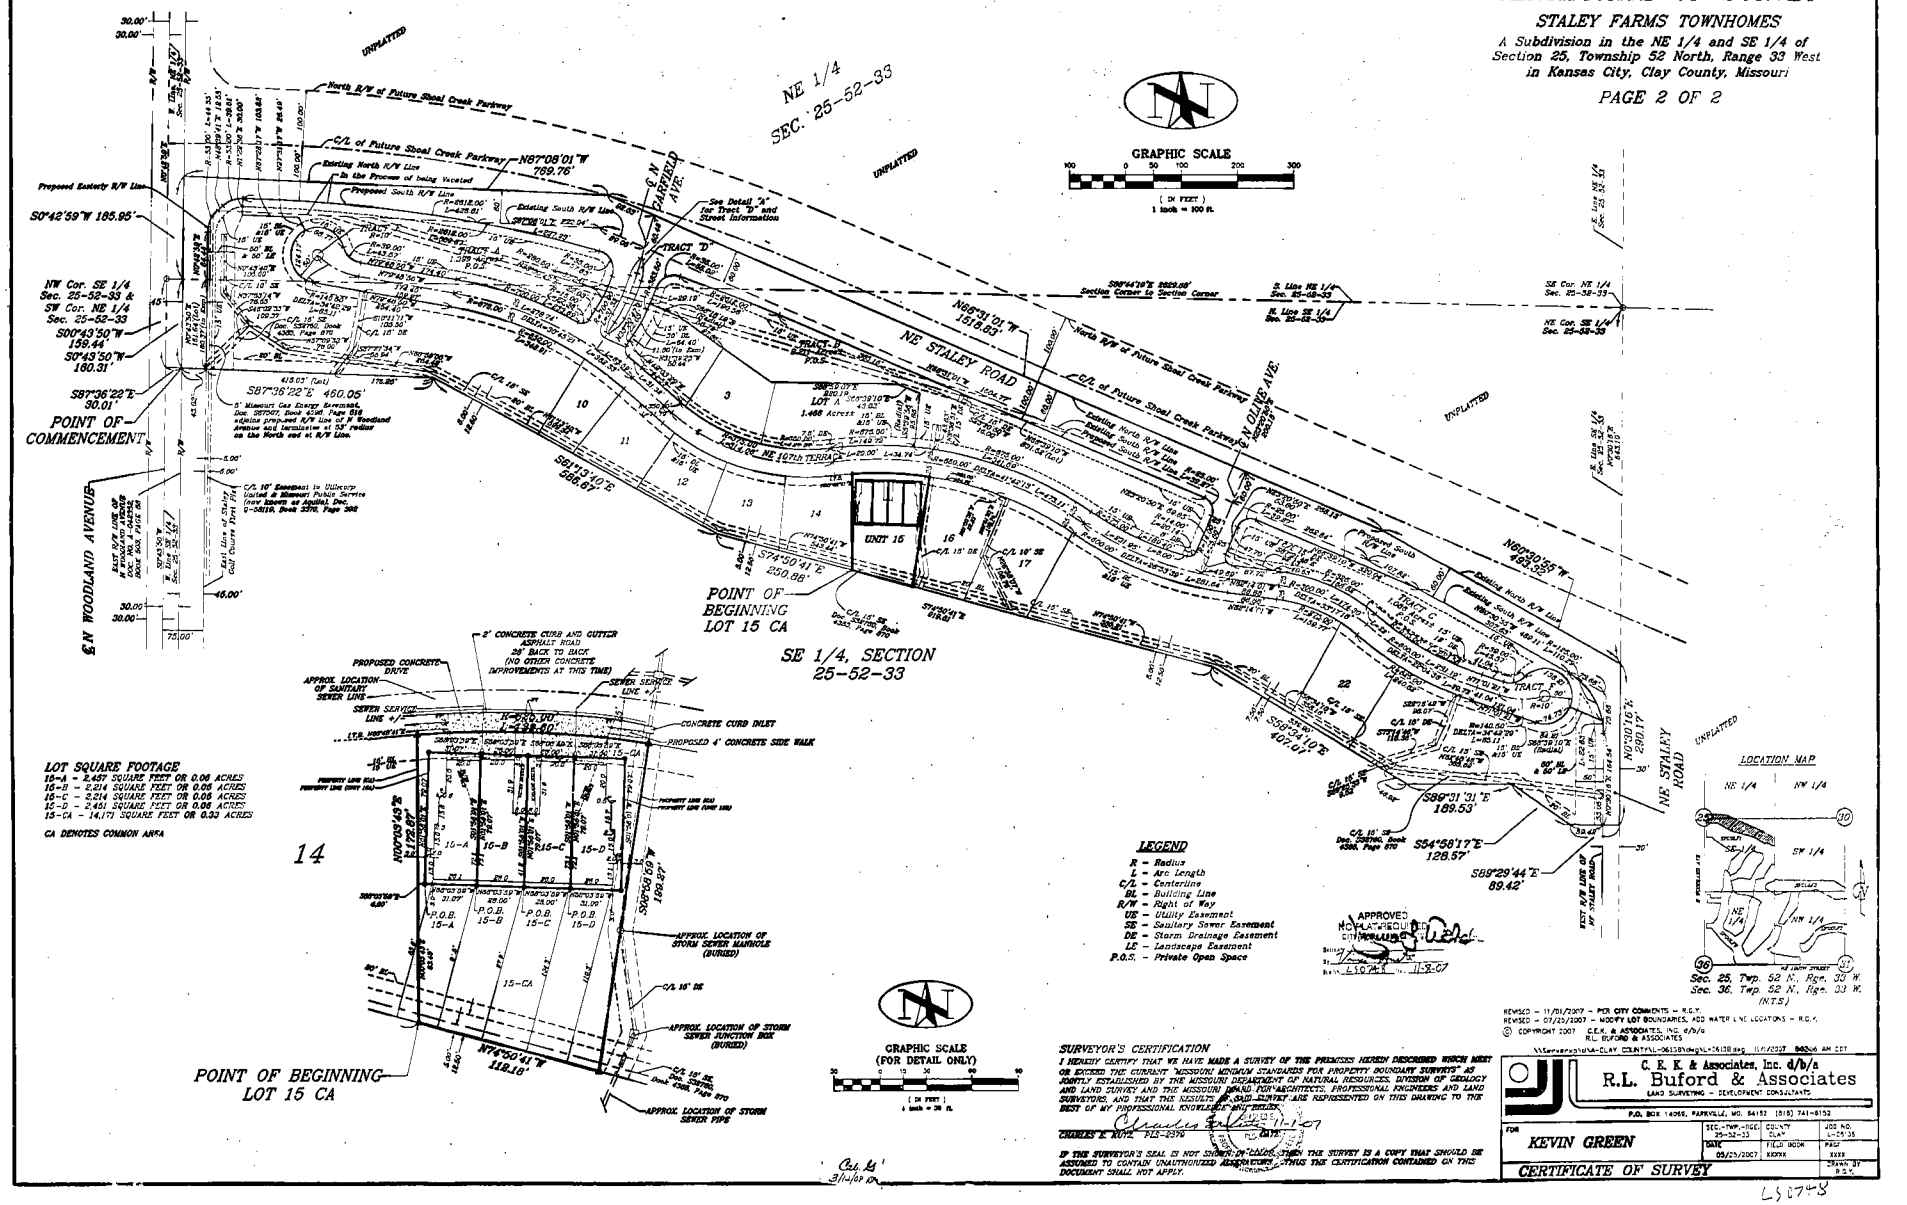

REVISED - 11/01/2007 - PER CITY COMMENTS - R.G.Y.
REVISED - 07/25/2007 - MODIFY LOT BOUNDARIES, ADD WATER LINE LOCATIONS - R.G.Y.

© COPYRIGHT 2007 C.E.K. & ASSOCIATES, INC. d/b/a R.L. BUFORD & ASSOCIATES

\\Server2\data-CLAY COUNTY\L-06138\dwg\L-06138.dwg 11/01/2007 8:36:06 AM CDT

SURVEYOR'S CERTIFICATION

I HEREBY CERTIFY THAT WE HAVE MADE A SURVEY OF THE PREMISES HEREIN DESCRIBED WHICH MEET OR EXCEED THE CURRENT "MISSOURI MINIMUM STANDARDS FOR PROPERTY BOUNDARY SURVEYS" AS JOINTLY ESTABLISHED BY THE MISSOURI DEPARTMENT OF NATURAL RESOURCES, DIVISION OF GEOLOGY AND LAND SURVEY AND THE MISSOURI BOARD FOR ARCHITECTS, PROFESSIONAL ENGINEERS AND LAND SURVEYORS, AND THAT THE RESULTS OF SAID SURVEY ARE REPRESENTED ON THIS DRAWING TO THE BEST OF MY PROFESSIONAL KNOWLEDGE AND BELIEF.

CHARLES E. ROYZ PLS-2376 DATE 11-1-07

IF THE SURVEYOR'S SEAL IS NOT SHOWN IN COLOR, THEN THE SURVEY IS A COPY THAT SHOULD BE ASSUMED TO CONTAIN UNAUTHORIZED ALTERATIONS, THUS THE CERTIFICATION CONTAINED ON THIS DOCUMENT SHALL NOT APPLY.

C.E.K. & Associates, Inc. d/b/a
R.L. Buford & Associates
LAND SURVEYING - DEVELOPMENT CONSULTANTS
P.O. BOX 14066, PARKVILLE, MO. 64152 (816) 741-6152

FOR KEVIN GREEN	SEC.-TWP.-RGE. 25-52-33	COUNTY CLAY	JOB NO. L-06138
	DATE 05/25/2007	FIELD BOOK XXXX	PAGE XXX
CERTIFICATE OF SURVEY			SHEET 2 OF 2

Cert. 4' 3/14/08 KR

LS0748