AMBER LAKES—THIRD PLAT

A SUBDIVISION IN KANSAS CITY, CLAY COUNTY, MISSOURI

(Sheet 1 of 2)

Recorded in Clay County, Missouri
Date and Time: 08/18/2008 at 10:17:12 AM
Instrument Number: 2008017061
Book: G Page: 169
Instrument Type: PL
Page Count: 1
Recording Fee: $119.00 E
Grantor: B.P.I. MIDWEST
Grantee: AMBER LAKES THIRD PLAT
Robert T. Sevier, Recorder

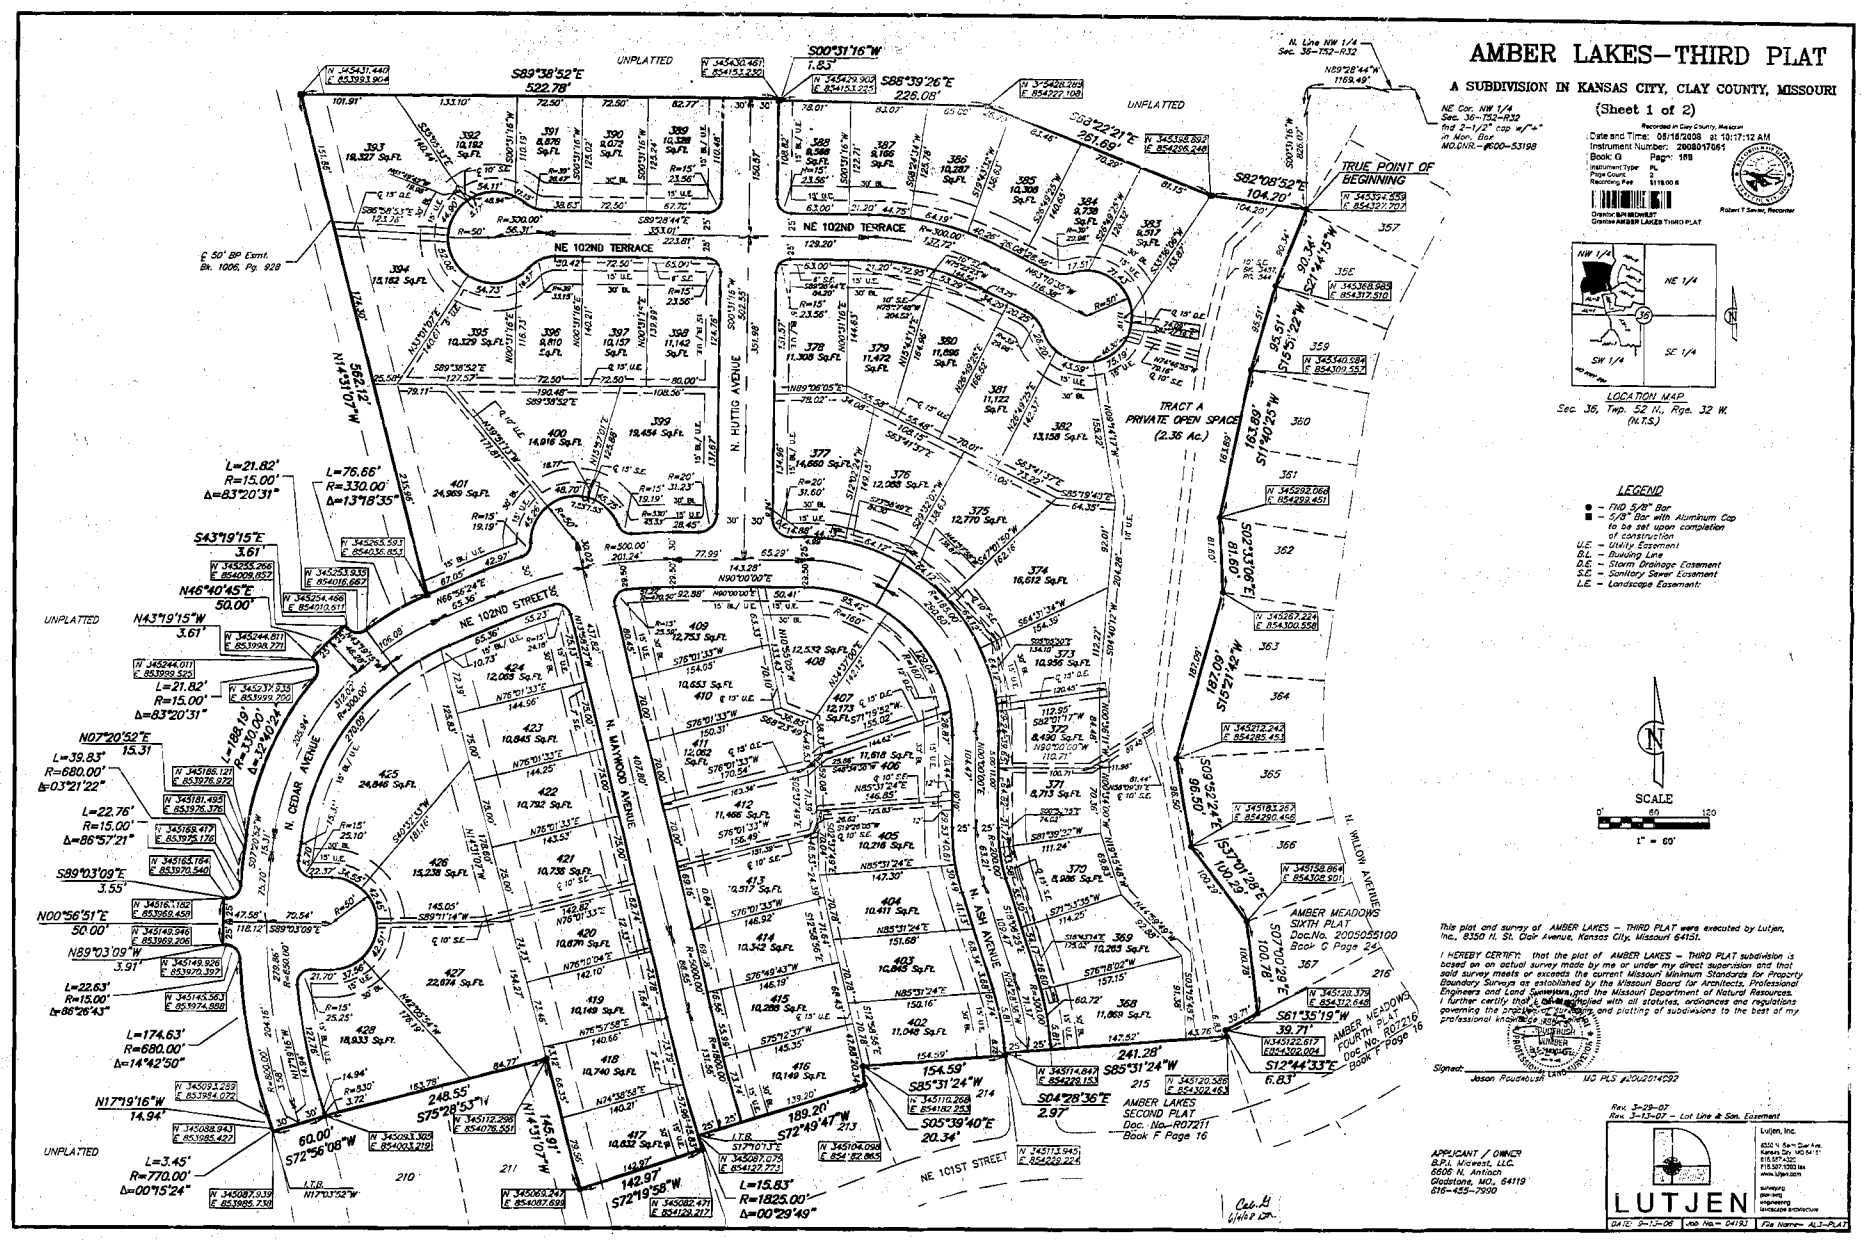

This plat and survey of AMBER LAKES – THIRD PLAT were executed by Lutjen, Inc., 8350 N. St. Clair Avenue, Kansas City, Missouri 64151.

I HEREBY CERTIFY: that the plat of AMBER LAKES – THIRD PLAT subdivision is based on an actual survey made by me or under my direct supervision and that said survey meets or exceeds the current Missouri Minimum Standards for Property Boundary Surveys as established by the Missouri Board for Architects, Professional Engineers and Land Surveyors and the Missouri Department of Natural Resources. I further certify that I have complied with all statutes, ordinances and regulations governing the practice of surveying and platting of subdivisions to the best of my professional knowledge and belief.